




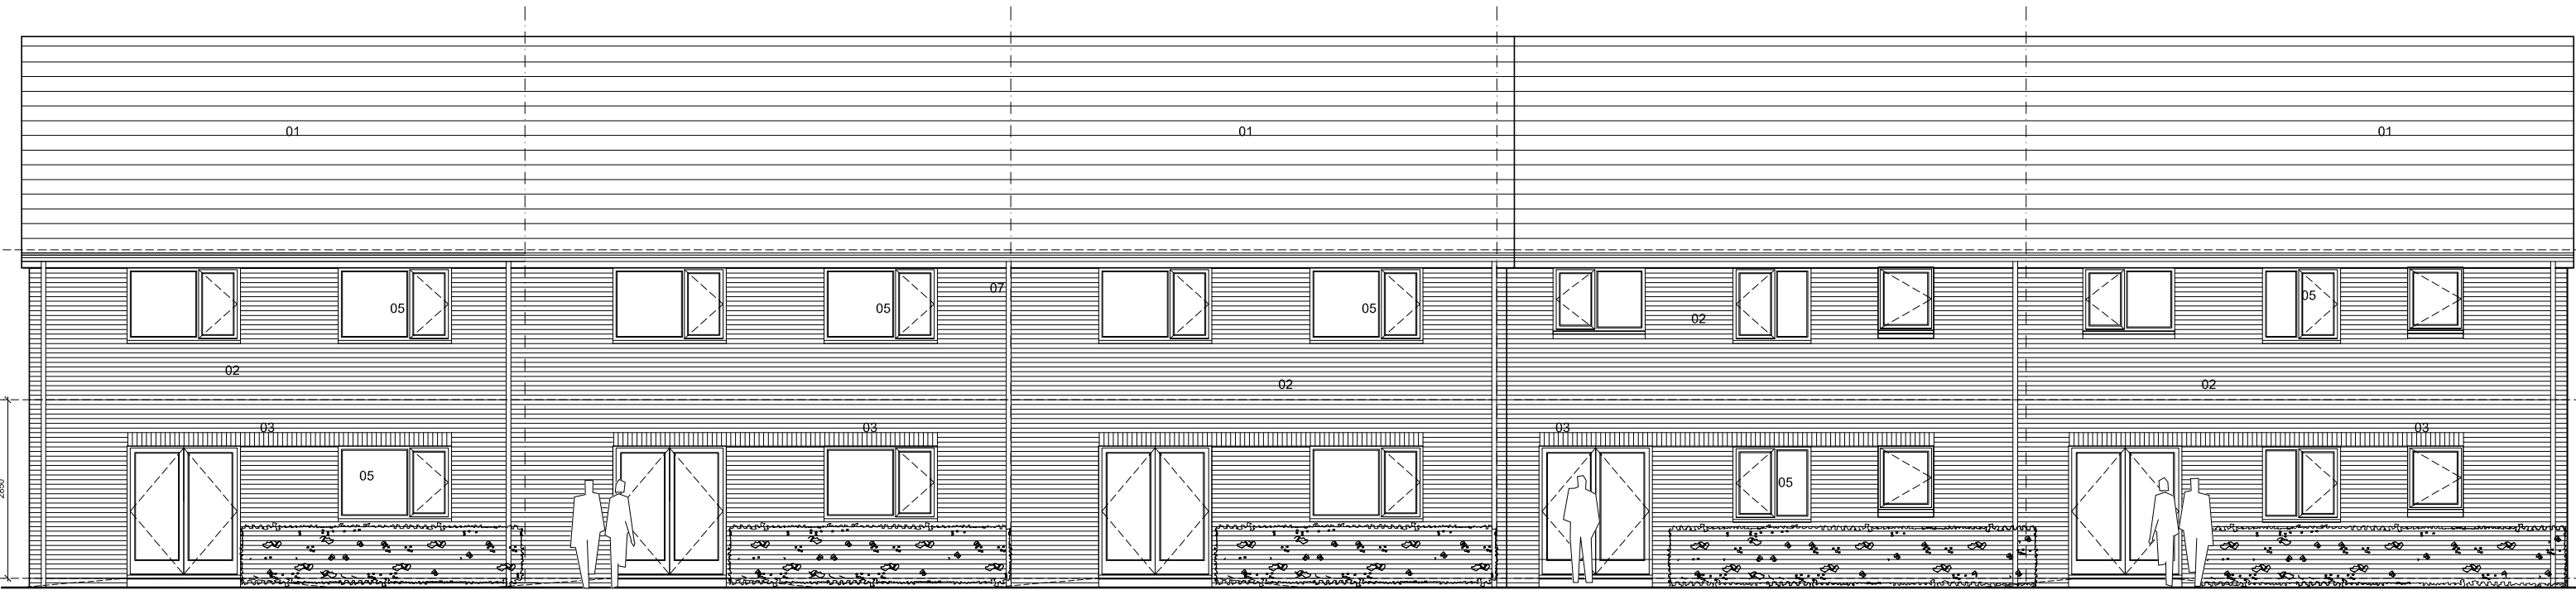

north elevation

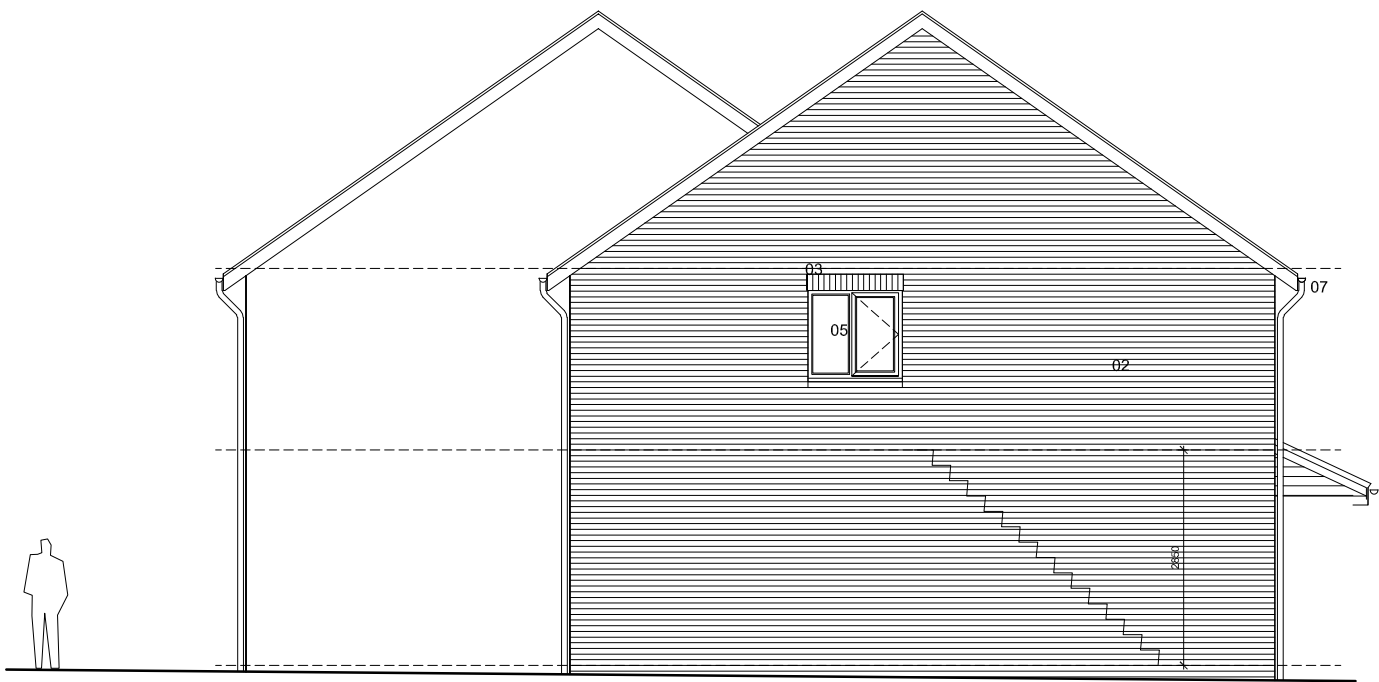

west elevation

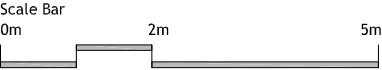

KEY	
01	Smooth plain concrete roof tile
02	Red blend facing brick
03	Facing brick soldier course
04	Timber bln store
05	White uPVC windows
06	Black composite Doorset
07	Black uPVC rainwater goods
08	Standard velux rooflights

A3		Level 2 architects	
Project Lyneham, Whiston			
Title Cottage Flats Elevations			
Scale	1:100	Drawing	418-1-PLN-012
		Rev	A
PLANNING APPLICATION			