





INDICATIVE ELEVATION OF PROPOSED SINGLE GATE AND BOUNDARY WALL TO CUT LANE (NTS)



INDICATIVE ELEVATION OF PROPOSED DOUBLE GATES AND BOUNDARY WALL TO CUT LANE (NTS)

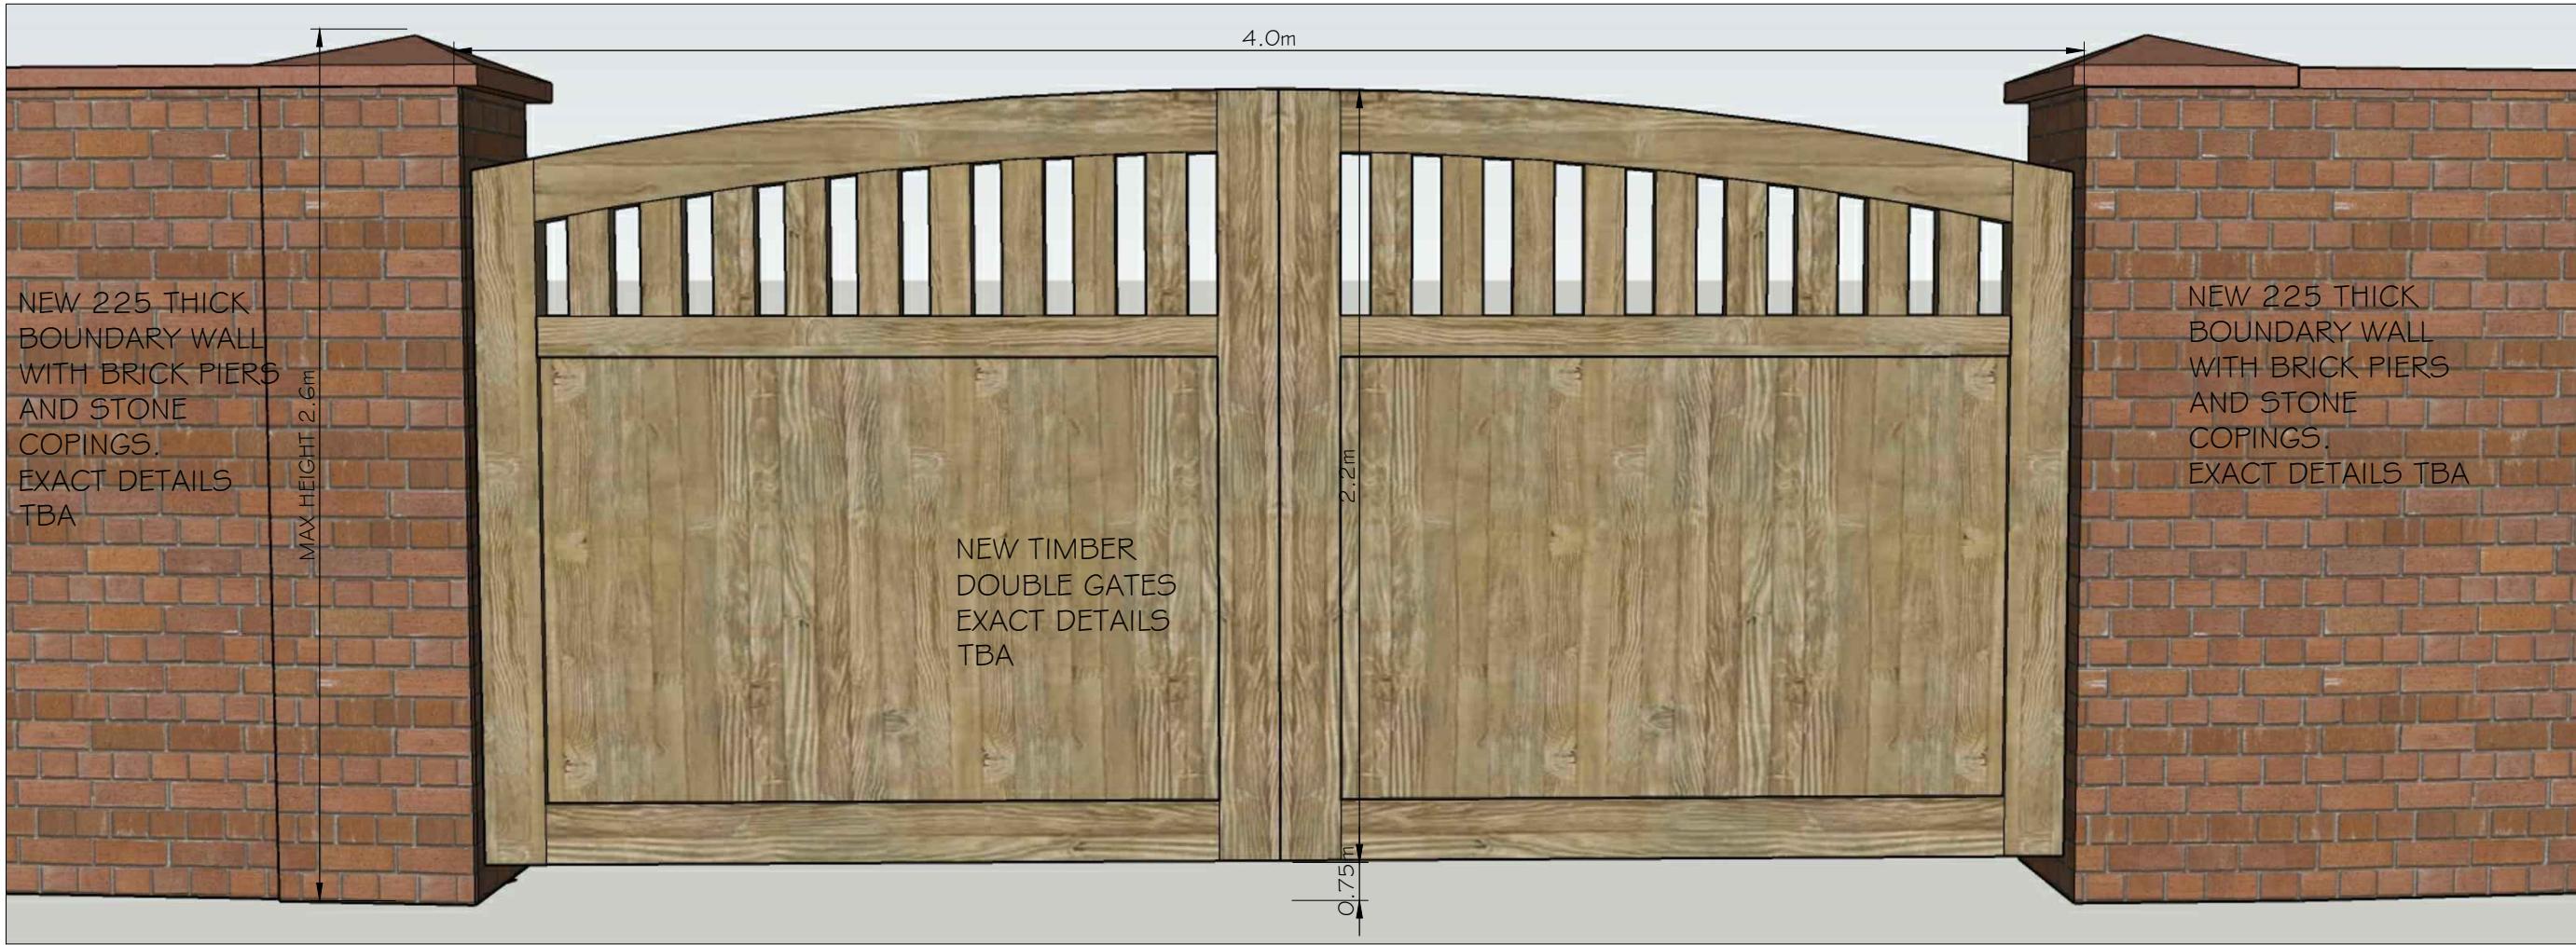

PHOTOGRAPHS OF EXISTING 2.0m HIGH TIMBER FENCE TO FORM NEW CENTRE BOUNDARY WALL BETWEEN (NTS)

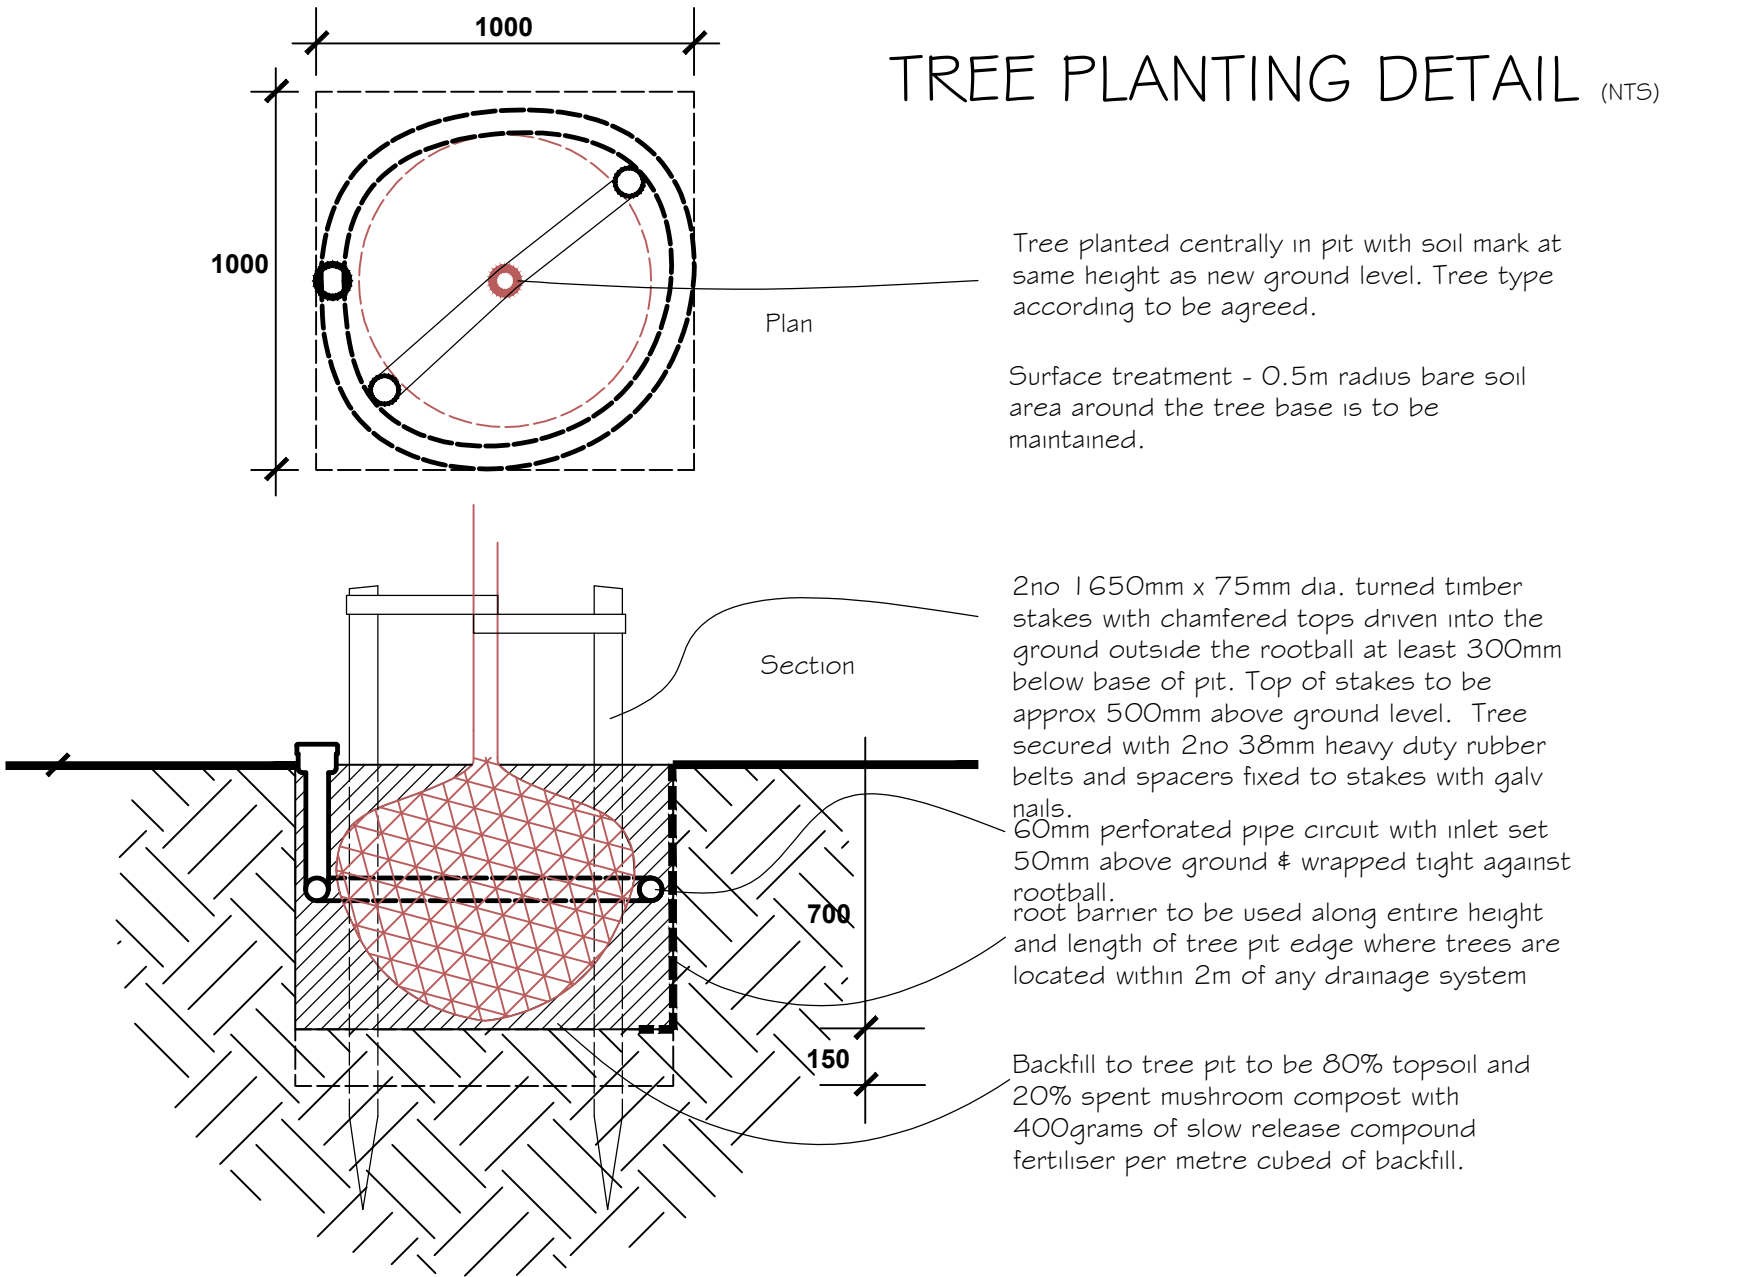

REVISION A - DUTCH BARN & PIGGERY OMITTED FROM APPLICATION & MAIN TITLE CHANGED TO REFLECT SAME. - Sept 2022		
Project	PROPOSED CONVERSION OF EXISTING STONE BARN LAND AT FORMER COACH ROAD FARM CUT LANE KNOWSLEY L33 3AQ	Scale N.T.S @ A2
		Date MAY 2022
Plan	BOUNDARY TREATMENTS & TREE PLANTING DETAIL	Dwg.No MG2022/03 A