


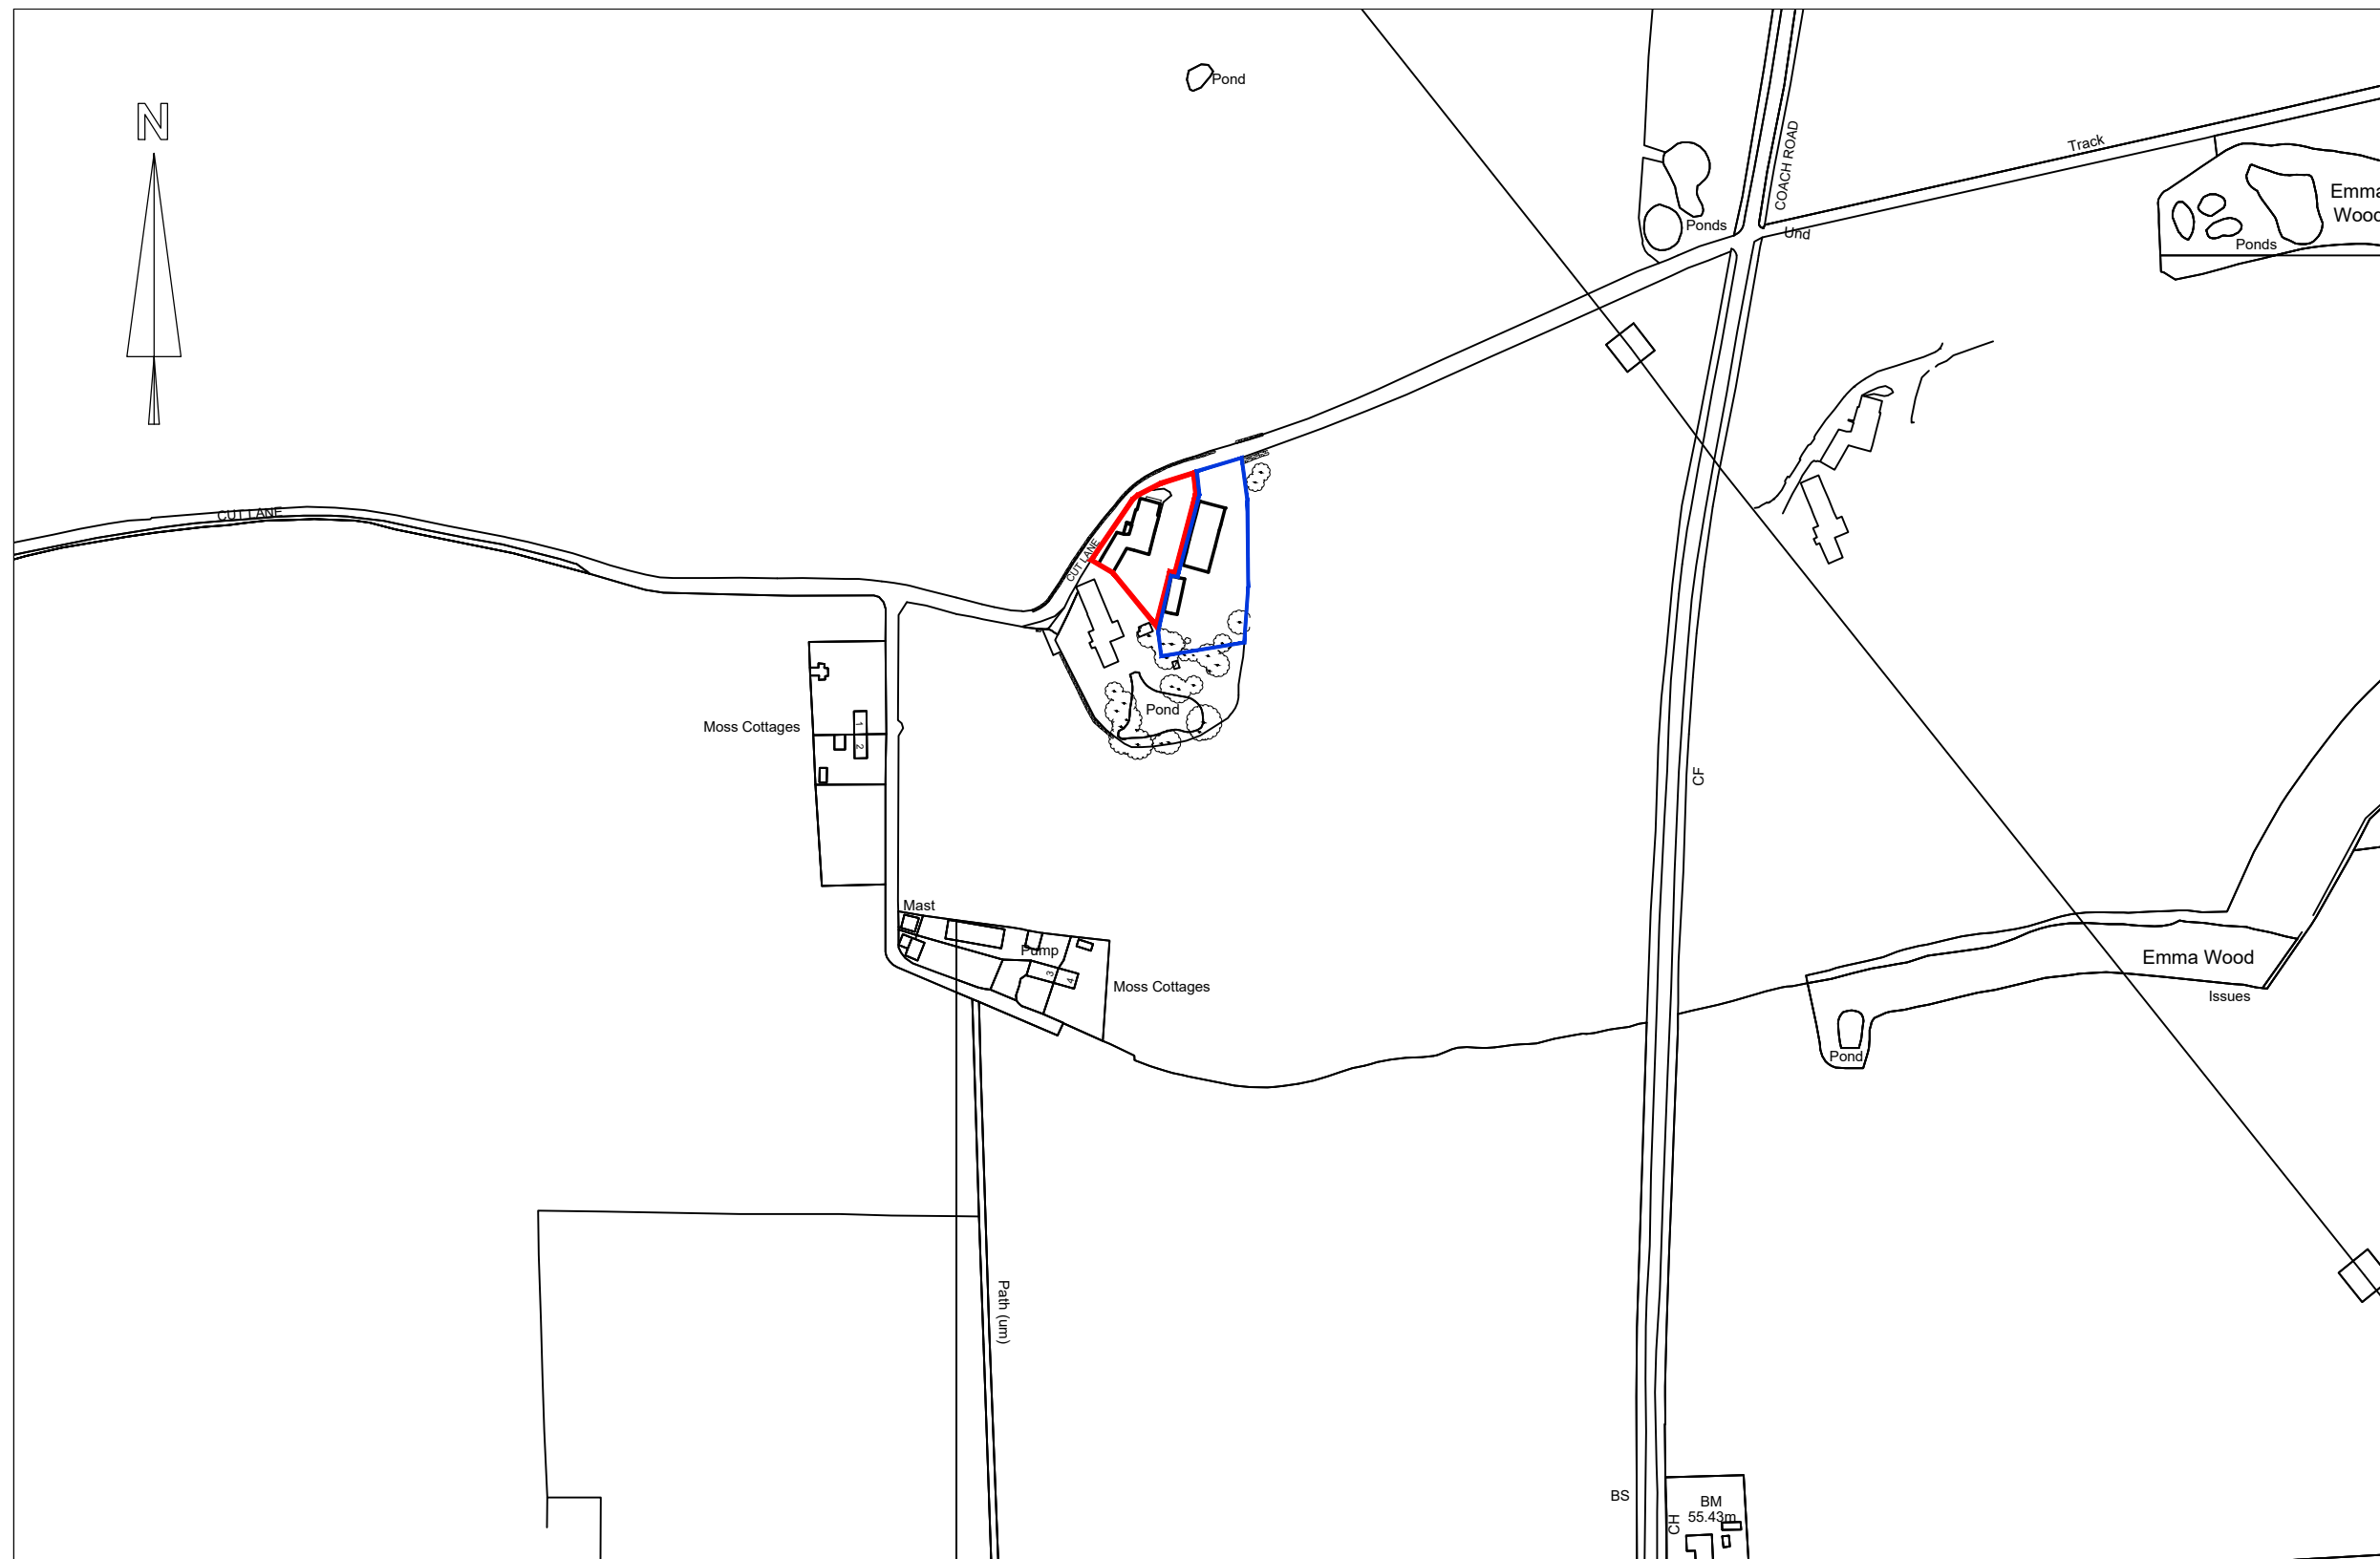

LOCATION PLAN (1:2500)

SCALE IN METRES 1:2500
0 50 100 150 200

REVISION A - DUTCH BARN & PIGGERY OMITTED FROM APPLICATION & MAIN TITLE CHANGED TO REFLECT SAME. - Sept 2022

Project	PROPOSED CONVERSION OF EXISTING STONE BARN LAND AT FORMER COACH ROAD FARM CUT LANE KNOWSLEY L33 3AQ	Scale 1:2500 @ A3
		Date MAY 2022
Plan	LOCATION PLAN	Drg.No MG2022/01A