
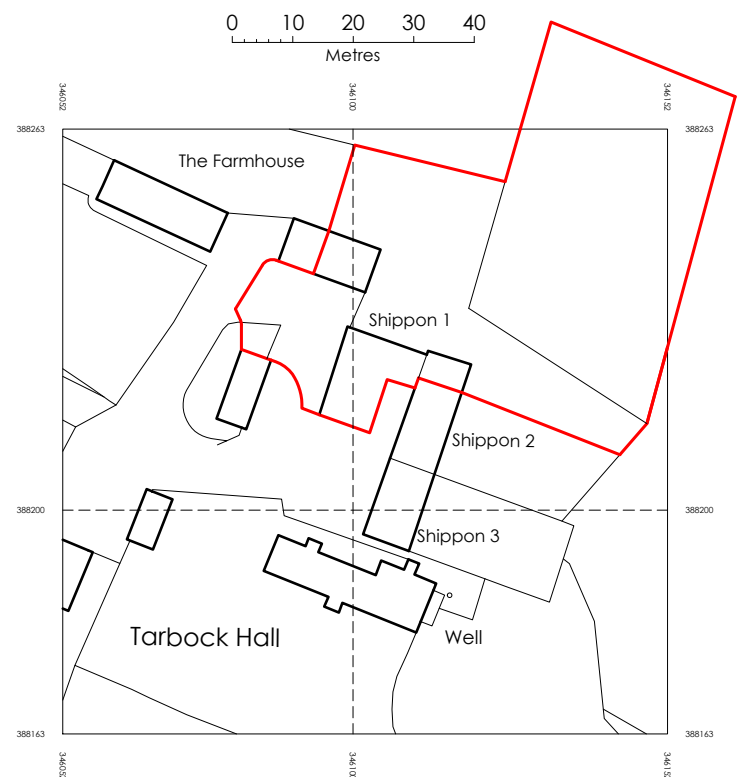
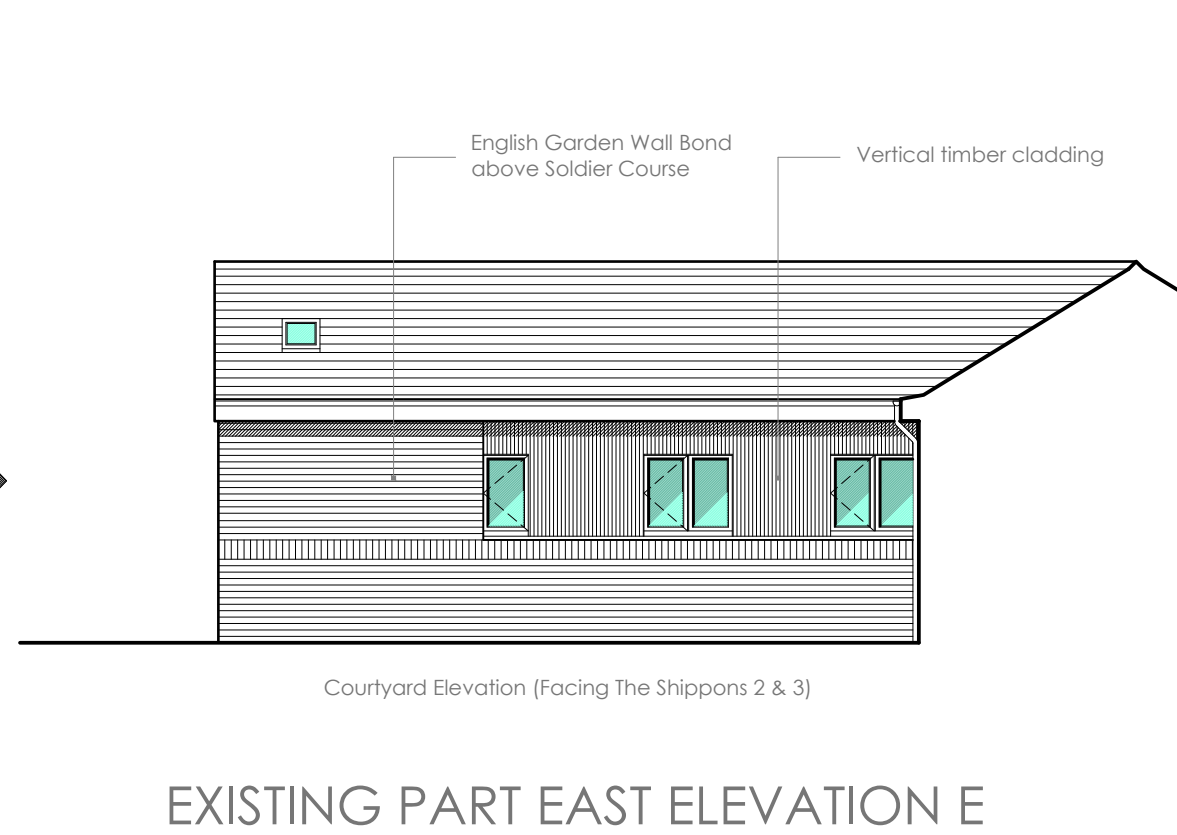


REVISION	ISSUE	DATE
-	MEASURED SURVEY	08/04/22
A	DESIGN UPDATE - LOCATIONS OF HISTORICAL ROOF LIGHTS ADDED	08/06/22
B	PLANNING & LISTED BUILDING CONSENT	22/06/22

LEGEND

	ELEVATION - DRAWING REFERENCE
	SECTION - DRAWING REFERENCE
	DETAIL LAYOUT - DRAWING REFERENCE
	ASSEMBLY - DRAWING REFERENCE
	ROOM NAME/ ROOM NO FOR FINISHES REFER TO SCHEDULE.
	LEVEL
	DOOR NO. FOR TYPE/ DETAIL REFERENCES REFER SCHEDULE
	WINDOW NO. FOR TYPE/ DETAIL REFERENCES REFER SCHEDULE
	GRID LINE REFERENCE
	WALL TYPE/ DETAIL REFERENCE. REFER TO SPECIFICATION
	WARDROBE NO. FOR TYPE/ DETAIL REFERENCE REFER SCHEDULE
	PANEL NO. FOR TYPE/ DETAIL REFERENCES REFER SCHEDULE
	HEAT DETECTOR
	SMOKE DETECTOR
MARKS OPERATED SMOKE ALARMS & ALARM SYSTEM WITH A BATTERY BACK UP IS REQUIRED TO AT LEAST GRADE D CATEGORY L03 STANDARD IN ACCORDANCE WITH BS 5839 PART 6:2004	
NOTE: ALL ELECTRICAL WORK COVERED BY PART P (ELECTRICAL SAFETY) MUST BE DESIGNED, INSTALLED, INSPECTED & TESTED BY A PERSON COMPETENT TO DO SO. THIS PERSON MUST BE REGISTERED WITH AN AUTHORISED SELF-CERTIFICATION SCHEME (eg BRE CERTIFICATION, BS, ELECA, NICEIC OR NAPP CERTIFICATION). PRIOR TO COMPLETION AN APPROPRIATE BS7671 ELECTRICAL INSTALLATION CERTIFICATE MUST BE PROVIDED BY THE COMPETENT PERSON.	

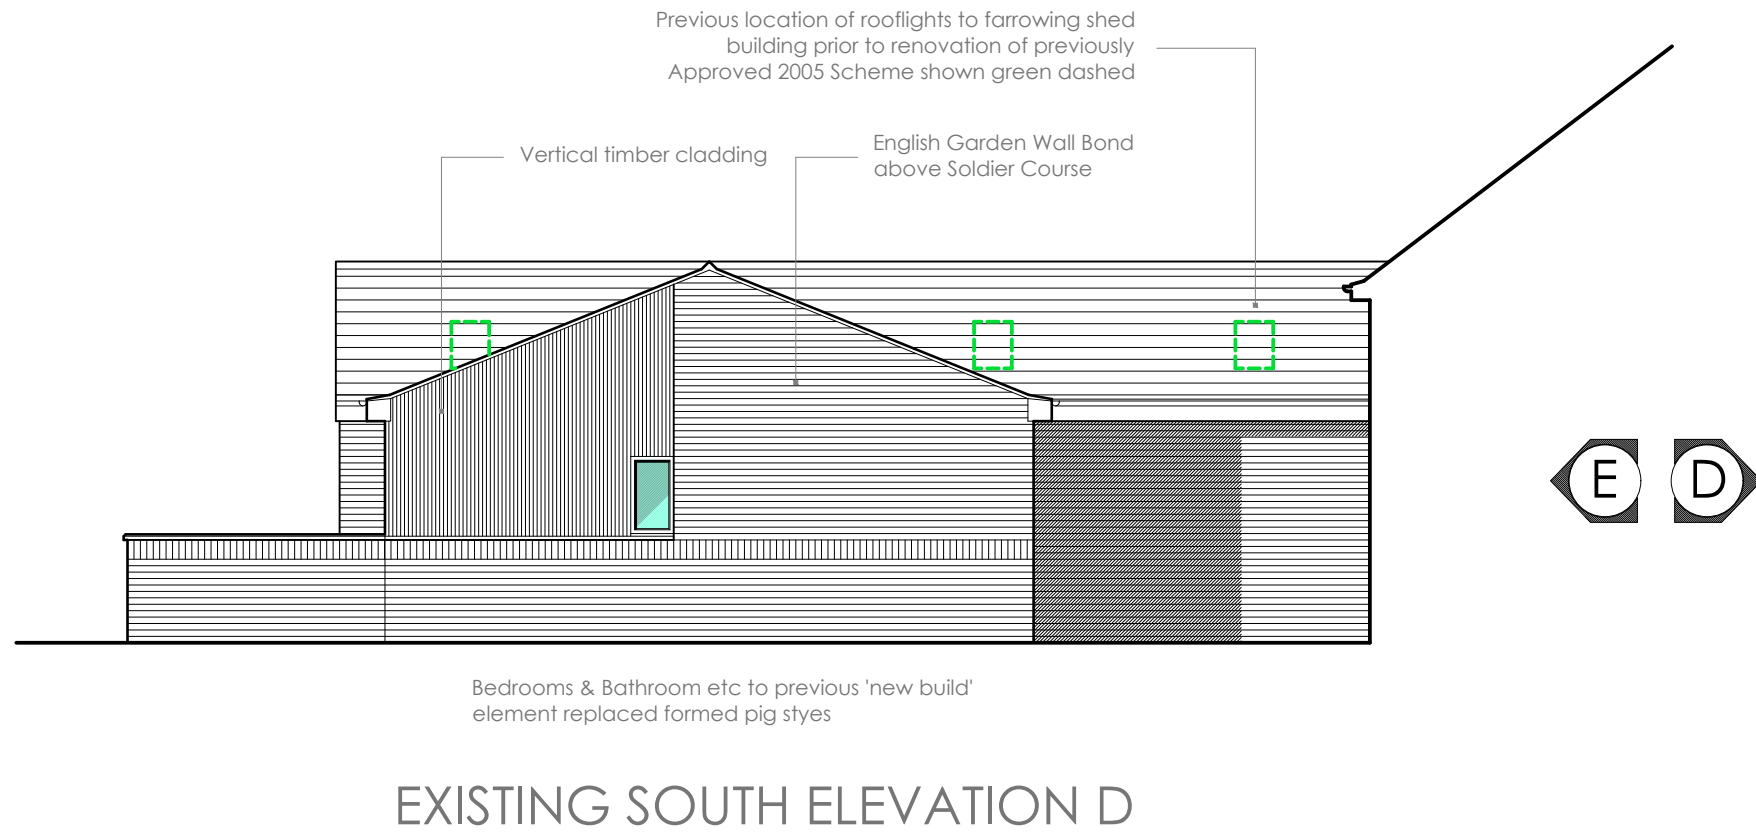

©Crown Copyright and database right 2022
Ordnance Survey License: 100048957
Reproduction in whole or part is prohibited
without the prior permission of Ordnance Survey
Serial No. 239782

LOCATION PLAN scale 1: 1250

DAMIANFIELD
ARCHITECTS

Springwood House, 4 Rose Lane, Mossley Hill, Liverpool, L18 5ED
1 07950 830844 www.damianfieldarchitects.co.uk
RIBA Membership 09128282 ARB Registration 062412H

PROPOSED WORKS TO
Shippin 1
Ox Lane, Tarbock Hall Estate
Tarbock Green, Prescot, L35 1QA

TITLE
EXISTING ELEVATIONS
MEASURED SURVEY

DRAWING NO.

PROJECT	TYPE	(CATEGORY)	NUMBER	REVISION
389	L	(--)	03	B

SCALE 1:100 @ A1

DATE 22/06/2022

DO NOT SCALE FROM THIS DRAWING
ANY DISCREPANCIES BETWEEN DRAWINGS OR BETWEEN DRAWINGS & ACTUAL SITE
CONDITIONS SHOULD BE IMMEDIATELY BE BROUGHT TO THE ATTENTION OF
THE ARCHITECTS.