


©Crown Copyright and database right 2022
Ordnance Survey License: 100048957
Serial Number: 239782
Reproduction in whole or part is prohibited
without the prior permission of Ordnance Survey

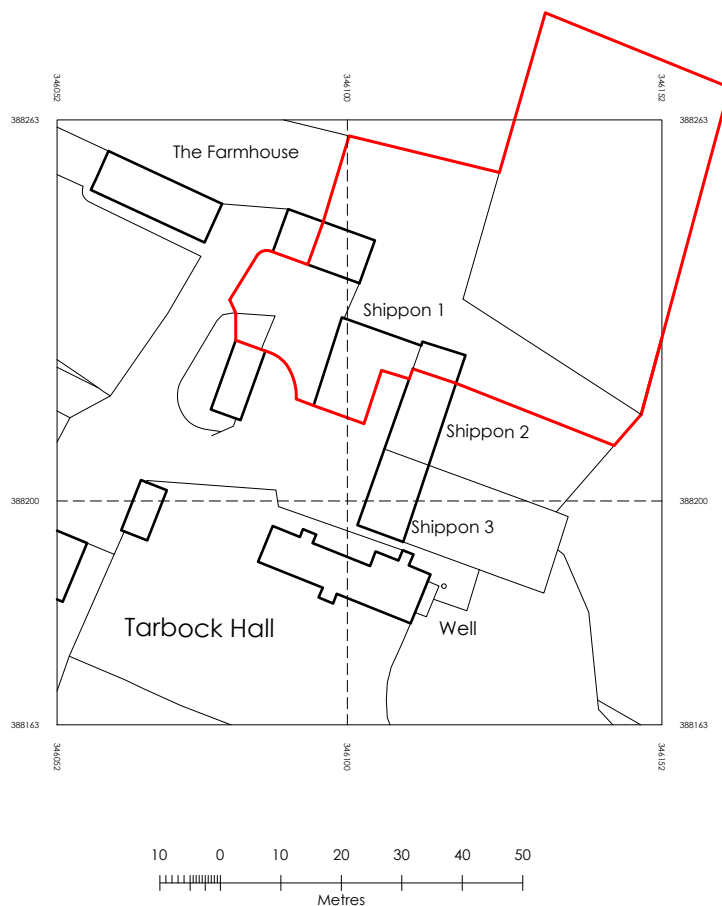

DAMIANFIELD
ARCHITECTS

Springwood House, 4 Rose Lane, Mossley Hill, Liverpool, L18 5ED
t 07950 830844 www.damianfieldarchitects.co.uk
RIBA Membership 09128282 ARB Registration 062412H

PROPOSED WORKS TO

Shippon 1

Ox Lane, Tarbock Hall Estate
Tarbock Green, Prescot, L35 1QA

TITLE
**EXISTING
SITE LOCATION PLAN**

DRAWING NO.

PROJECT	TYPE	(CATEGORY)	NUMBER	REVISION
389	L	(--)	14	-

SCALE 1:1250 @ A4

DATE 22/06/2022

ANY DISCREPANCIES BETWEEN DRAWINGS OR BETWEEN DRAWINGS & ACTUAL SITE
CONDITIONS SHOULD BE IMMEDIATELY BE BROUGHT TO THE ATTENTION OF
THE ARCHITECTS.



Chartered Member of the Royal Institute of British Architects