



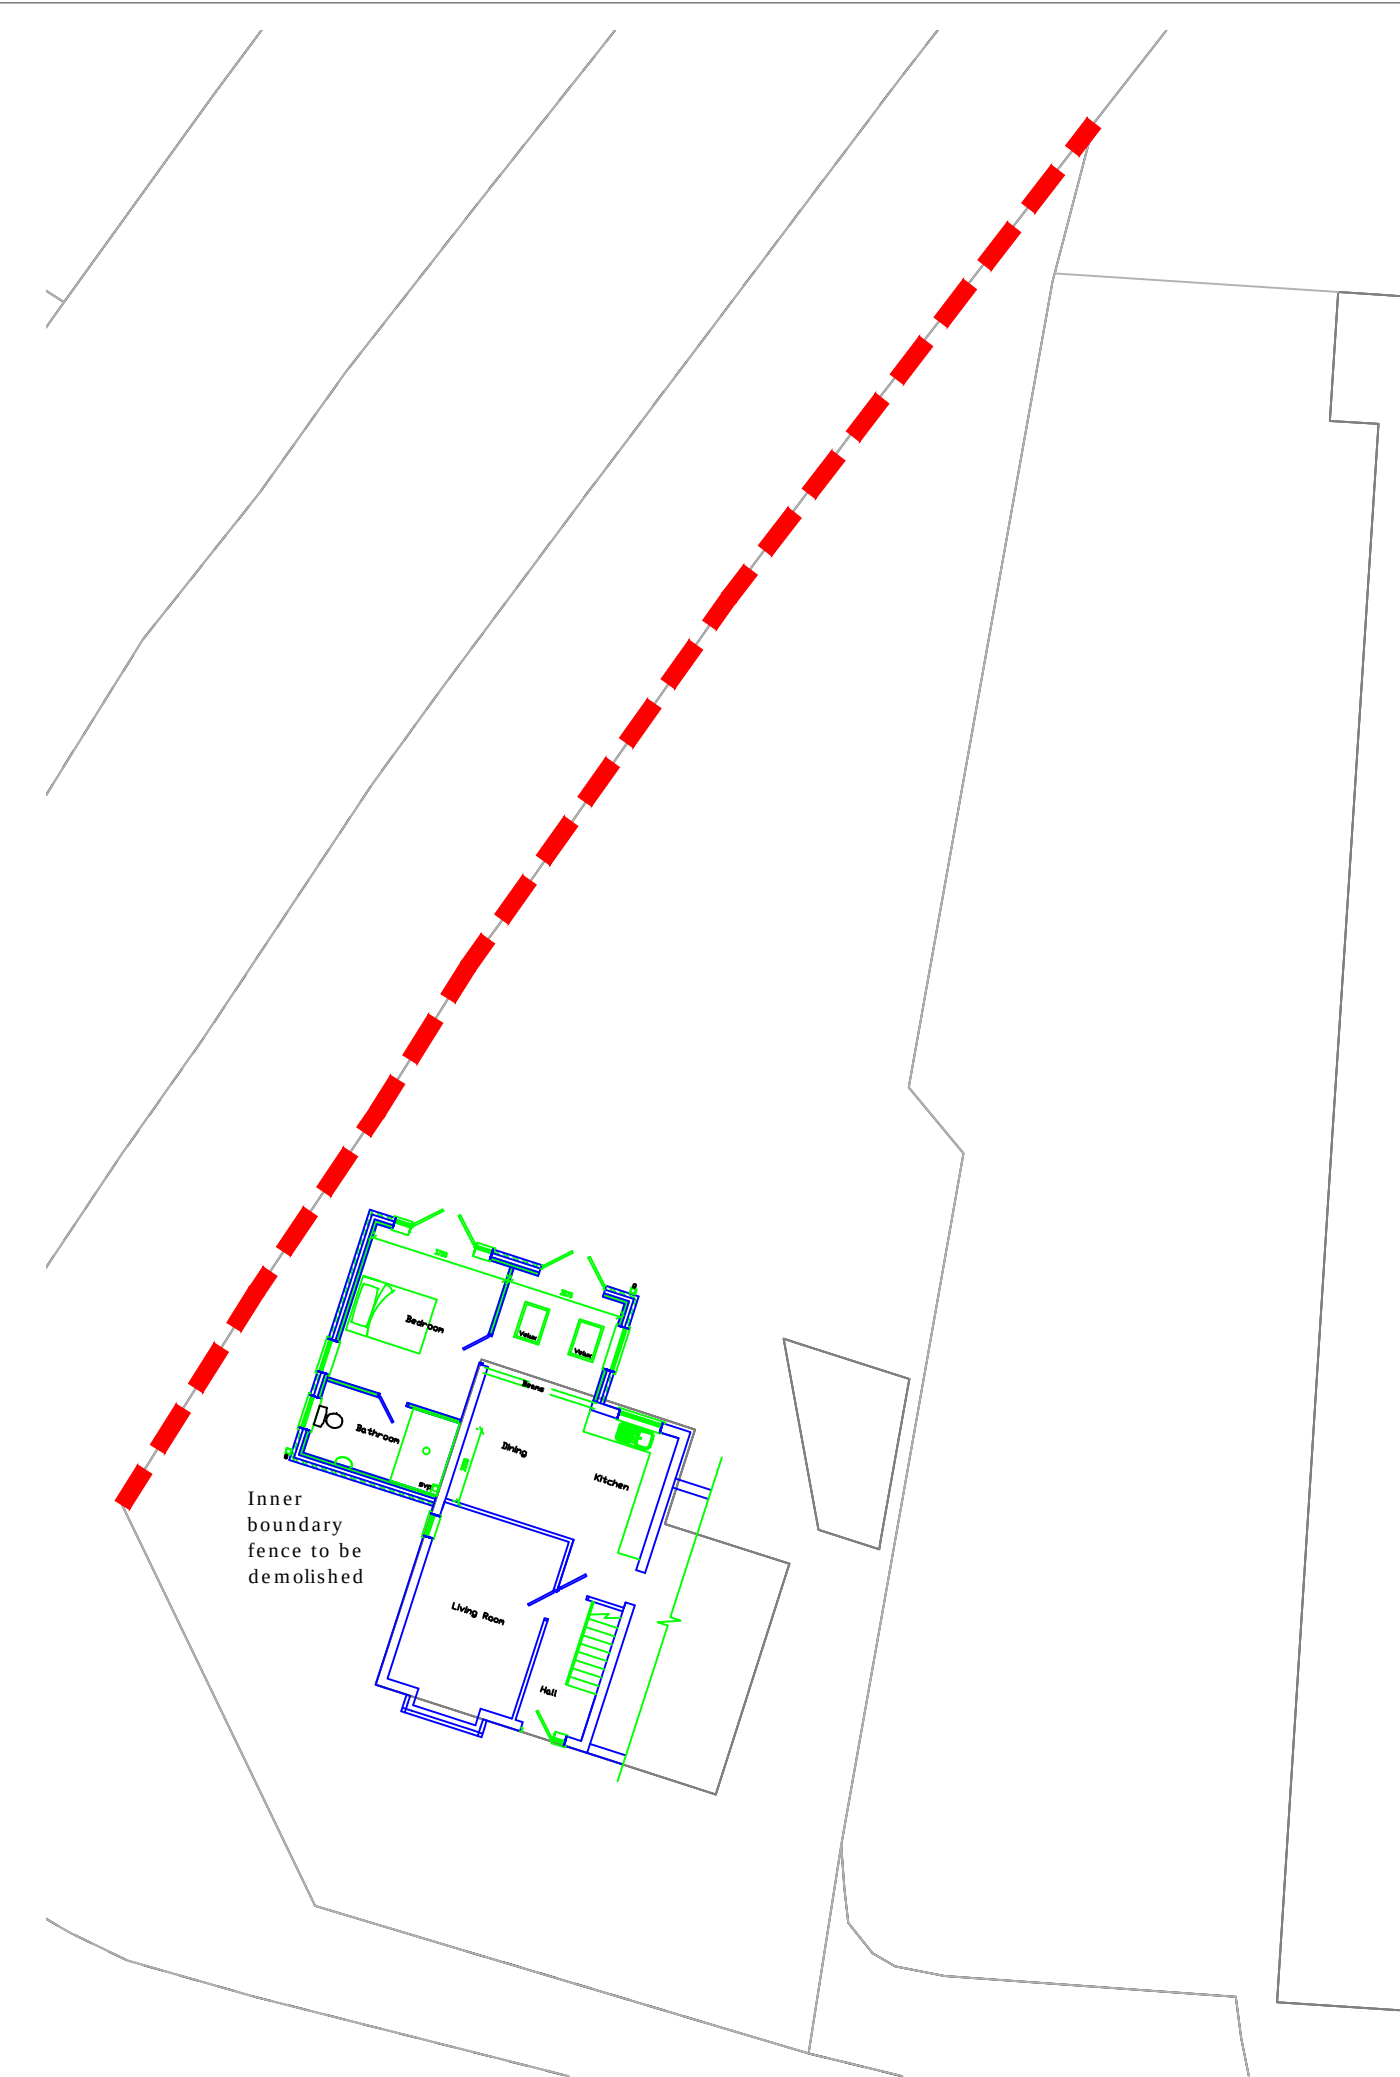

Proposed Site Layout 1:200

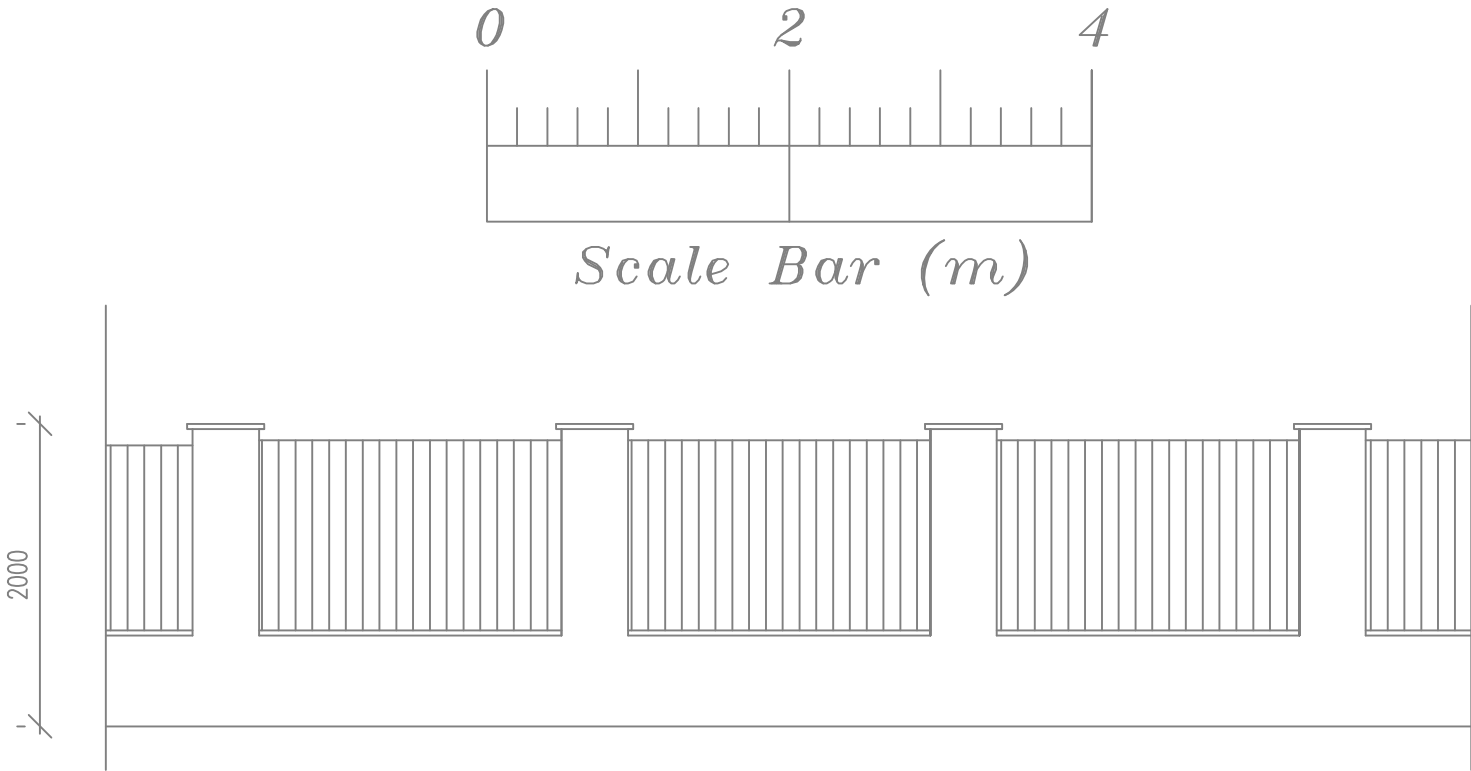

Wall Detail 1:50

Address				
172 Dragon Lane, L35				
Job Title				
Single storey side/rear ext. with new boundary wall to side.				
Drawing title				
Wall Detail				
Chkd	Appvd	date	scale	Dwg No.
		Jan '21	1: 200/1: 50 @ A3	004-01