


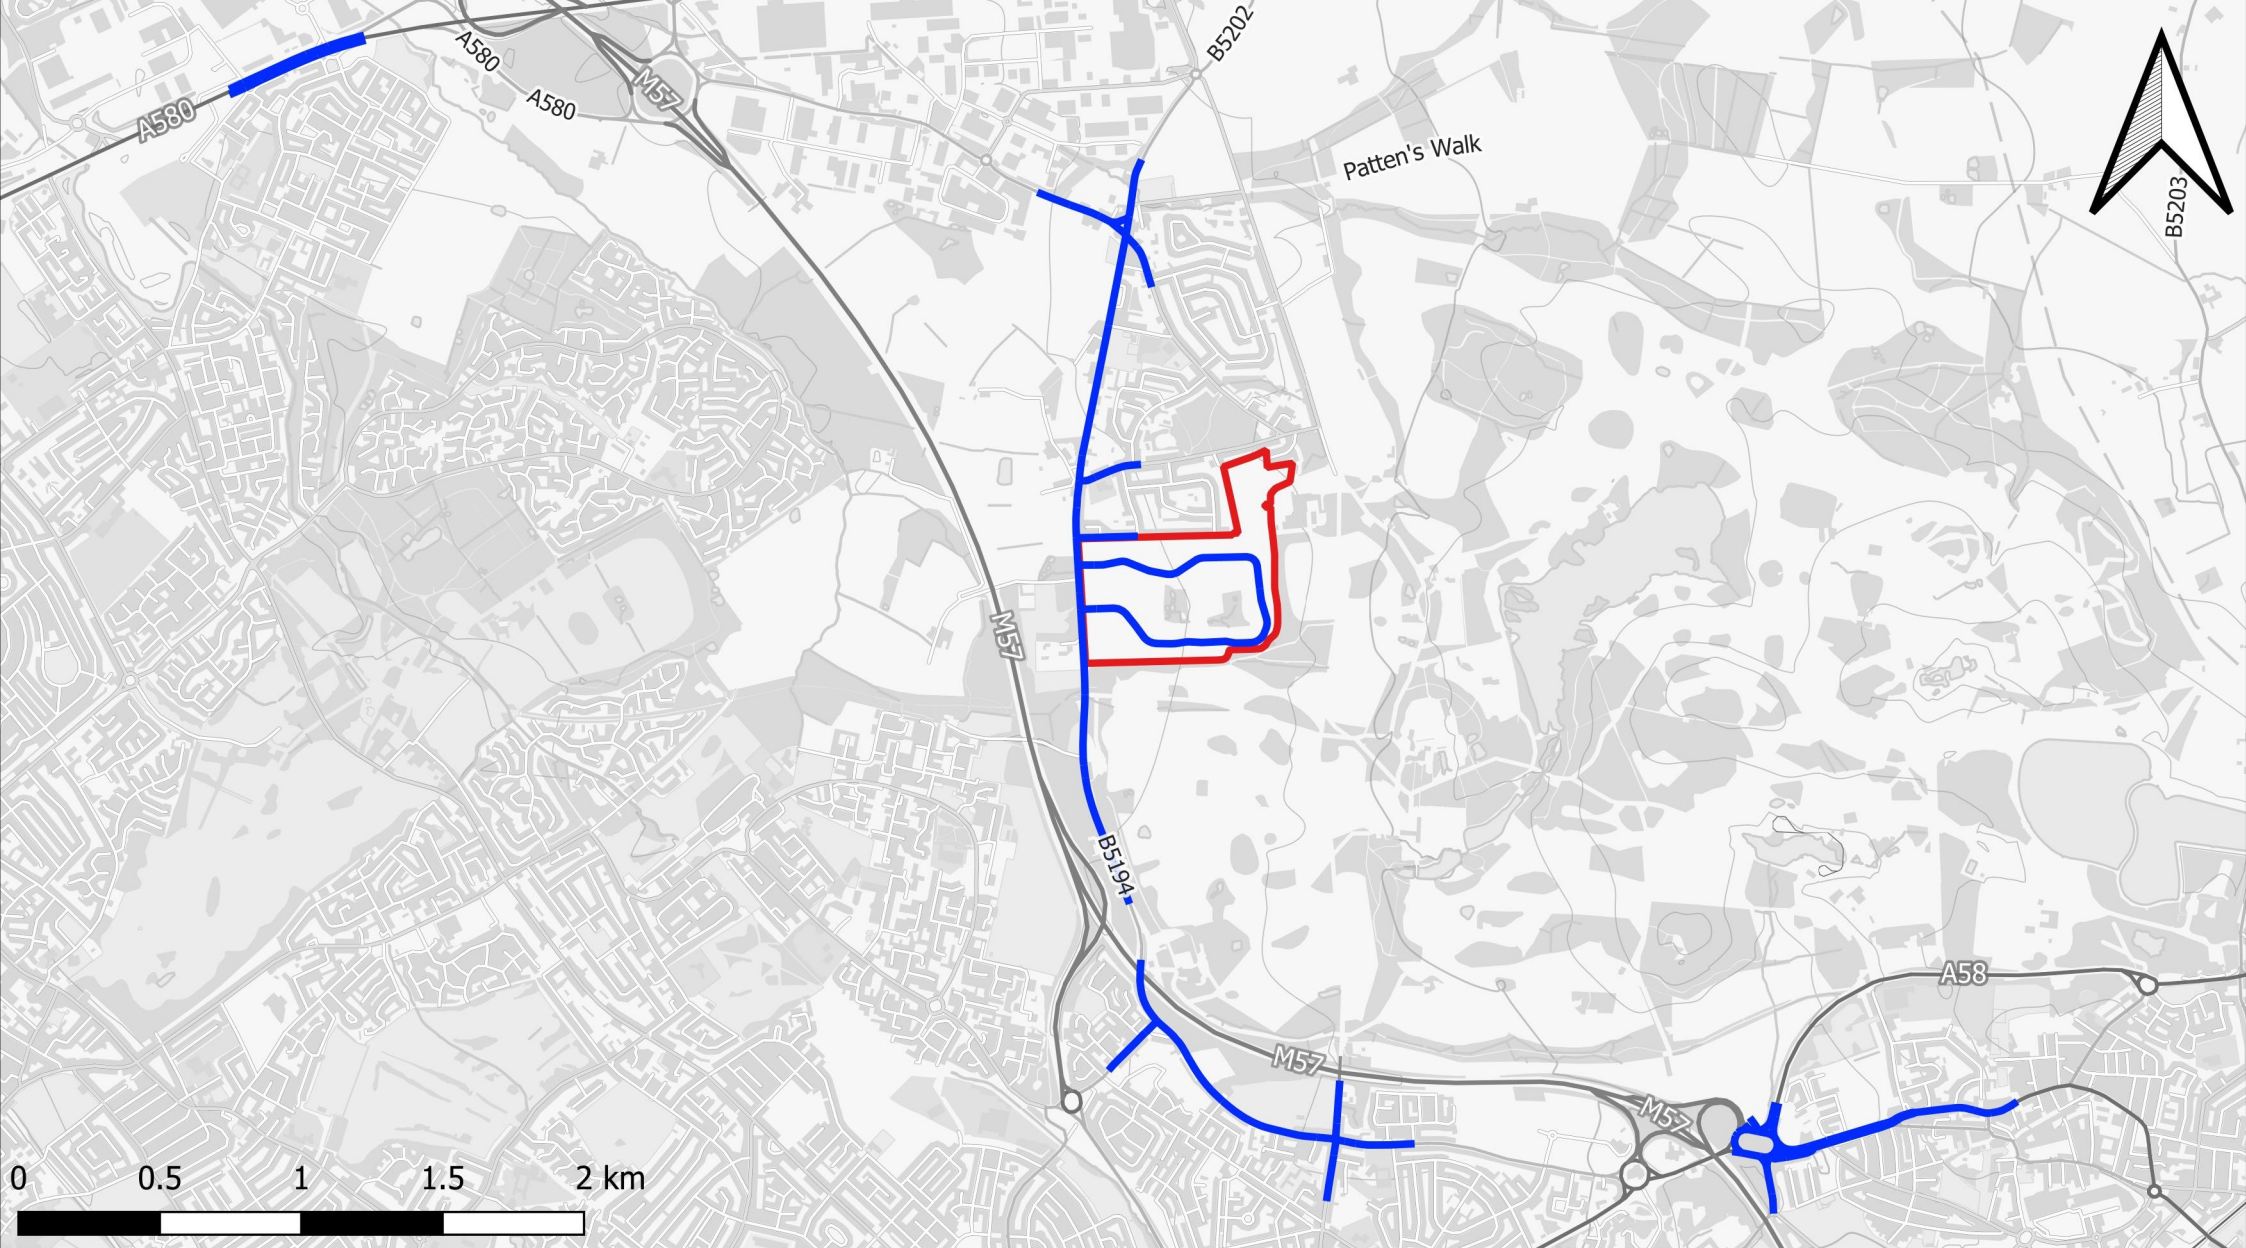

Client:
Hallam Land Management Ltd

Project:
Land east of Knowsley Lane, Knowsley

Drawing Title:

Study Area

Drawing Number:
16398A-10-1

Rev:
01

Drawn Date:
2025-08-08

Legend:

 Site Boundary
 Modelled roads