


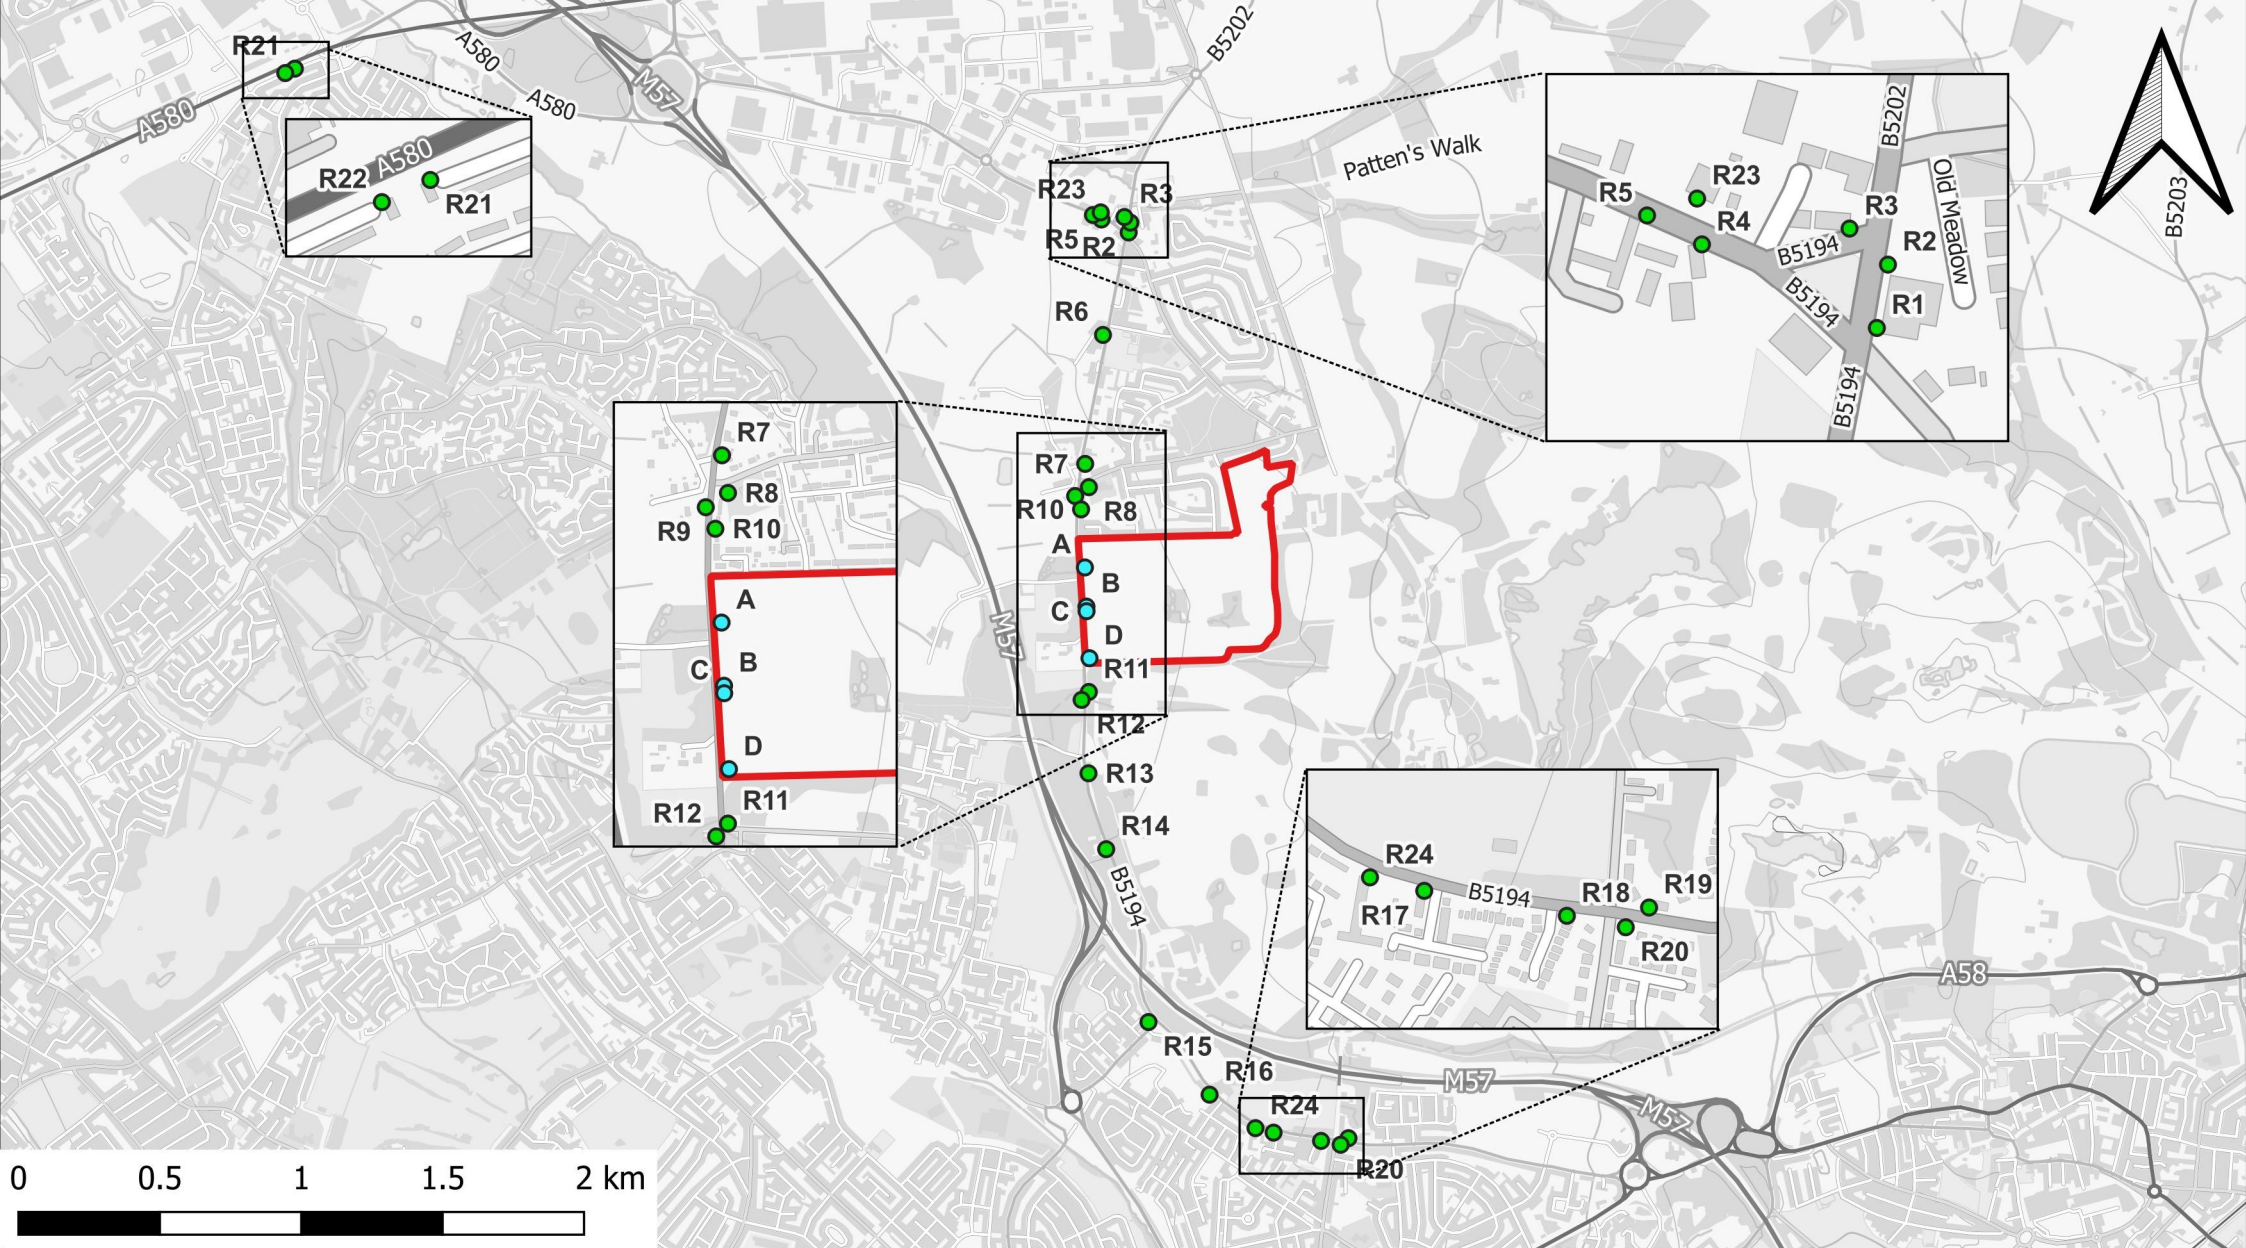

Client:
Hallam Land Management Ltd

Project:
Land east of Knowsley Lane, Knowsley

Drawing Title:

Receptor Locations

Drawing Number:
16398A-10-2

Rev:
01

Drawn Date:
2025-08-08

Legend:

 Site Boundary

Receptors

 Existing

 Proposed