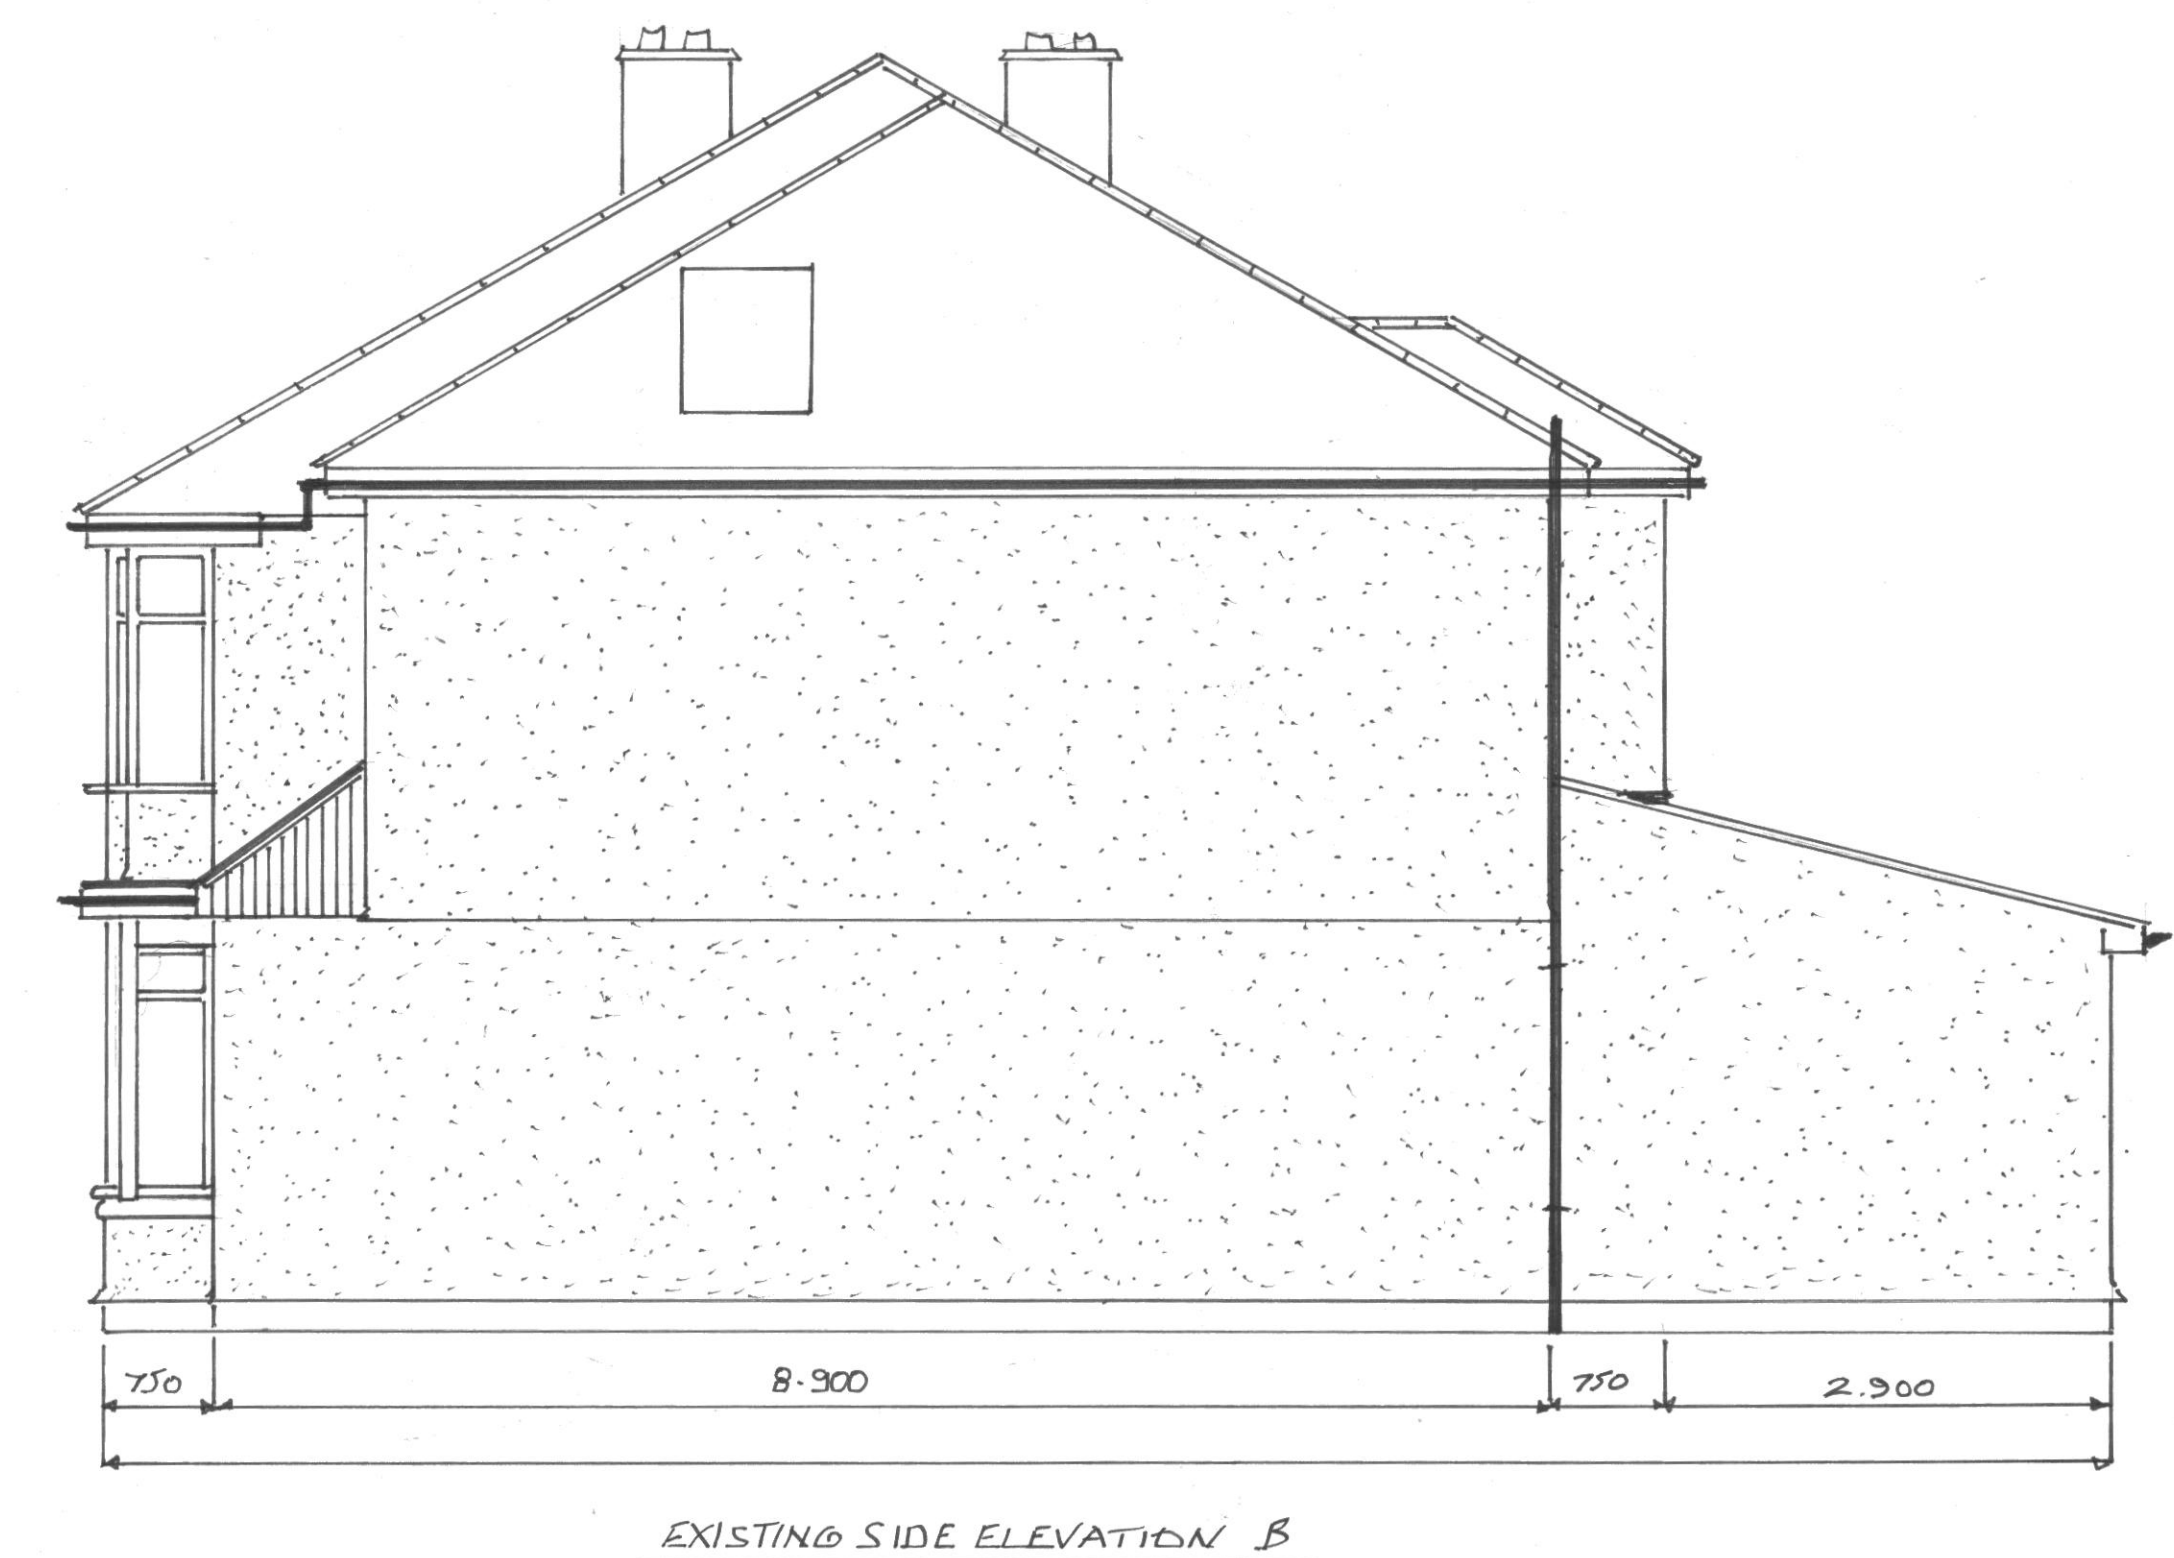
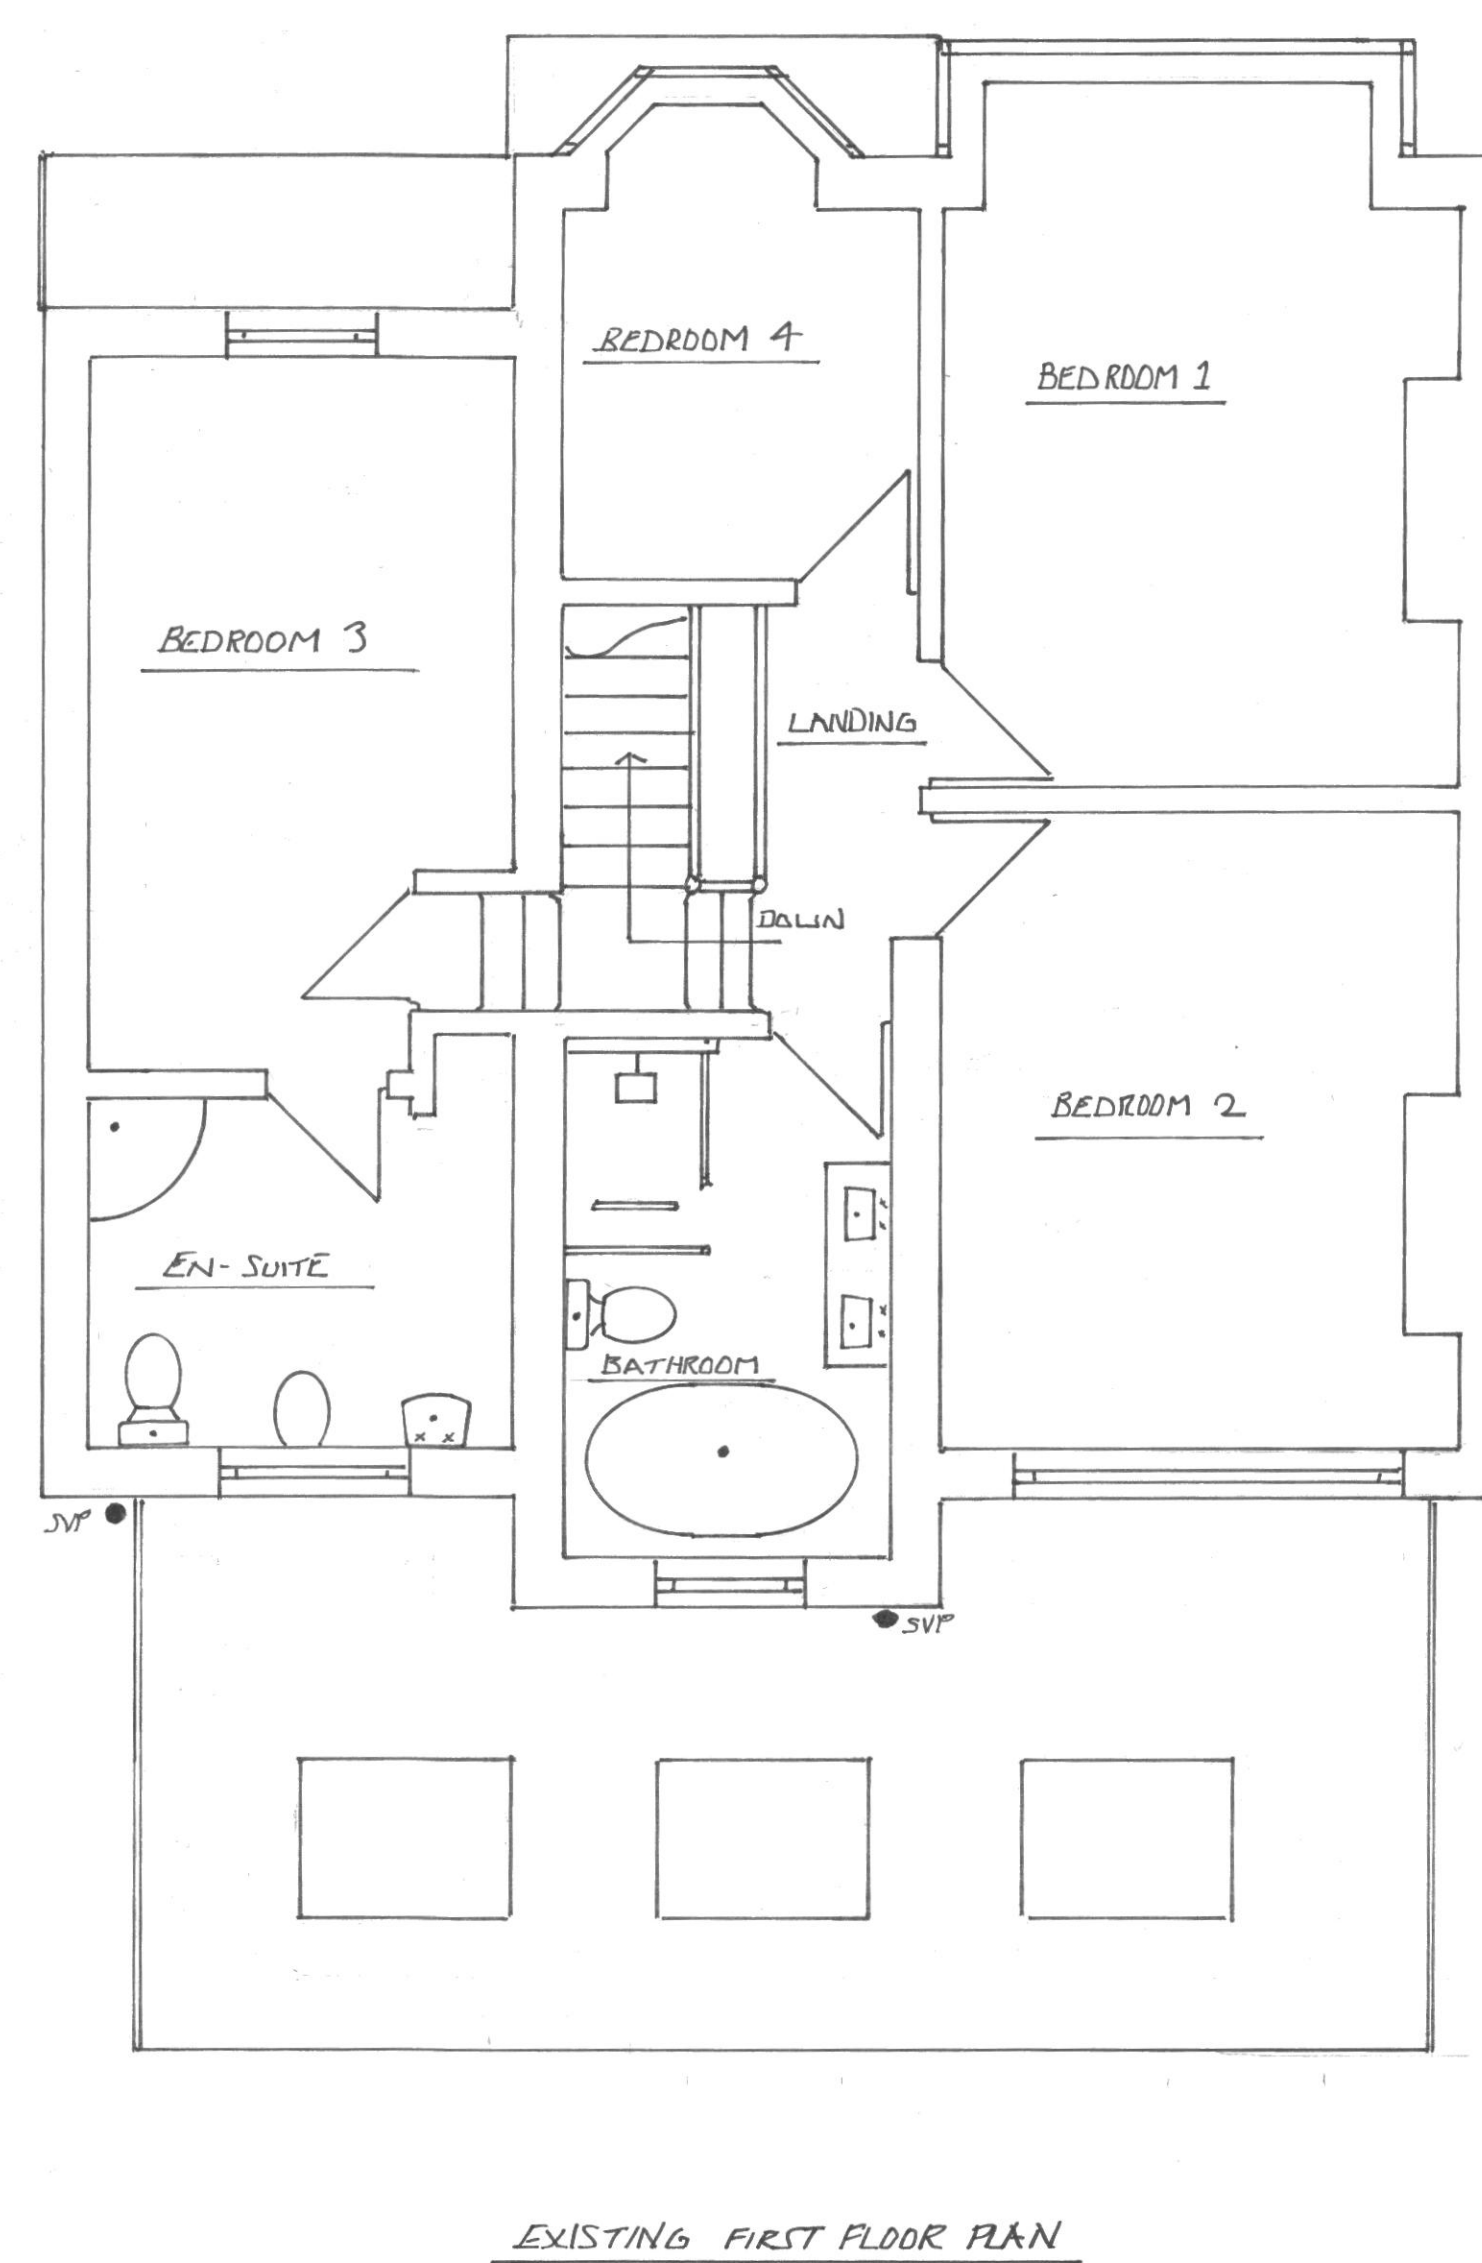
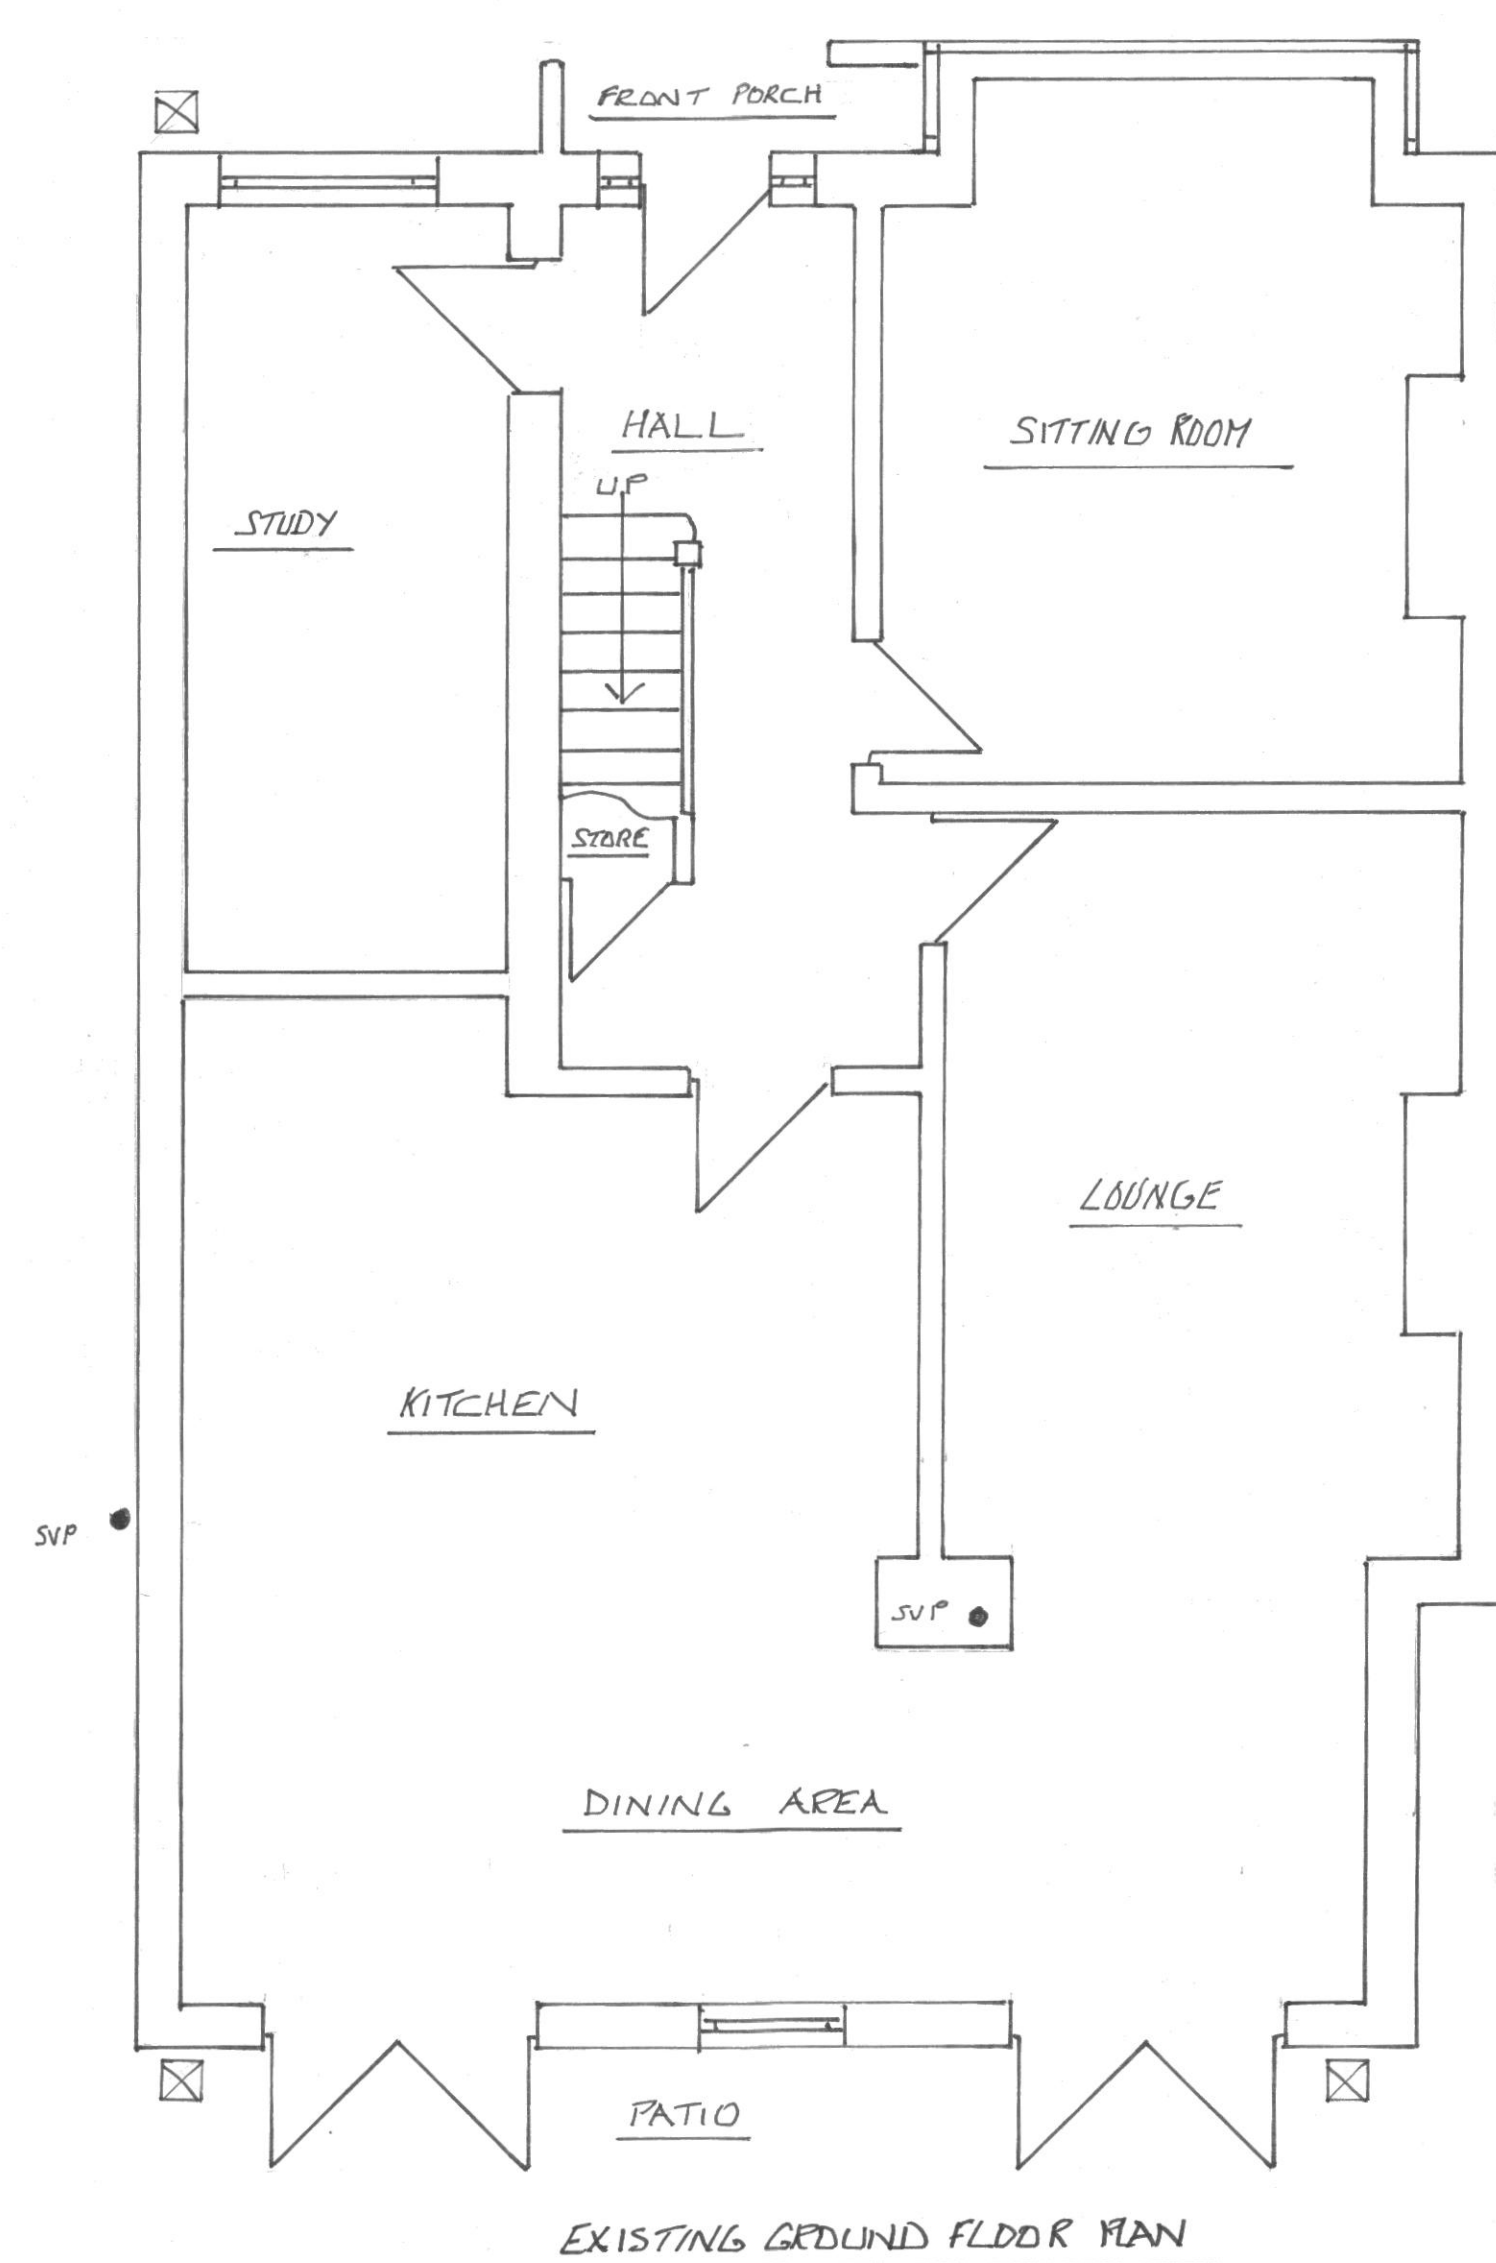
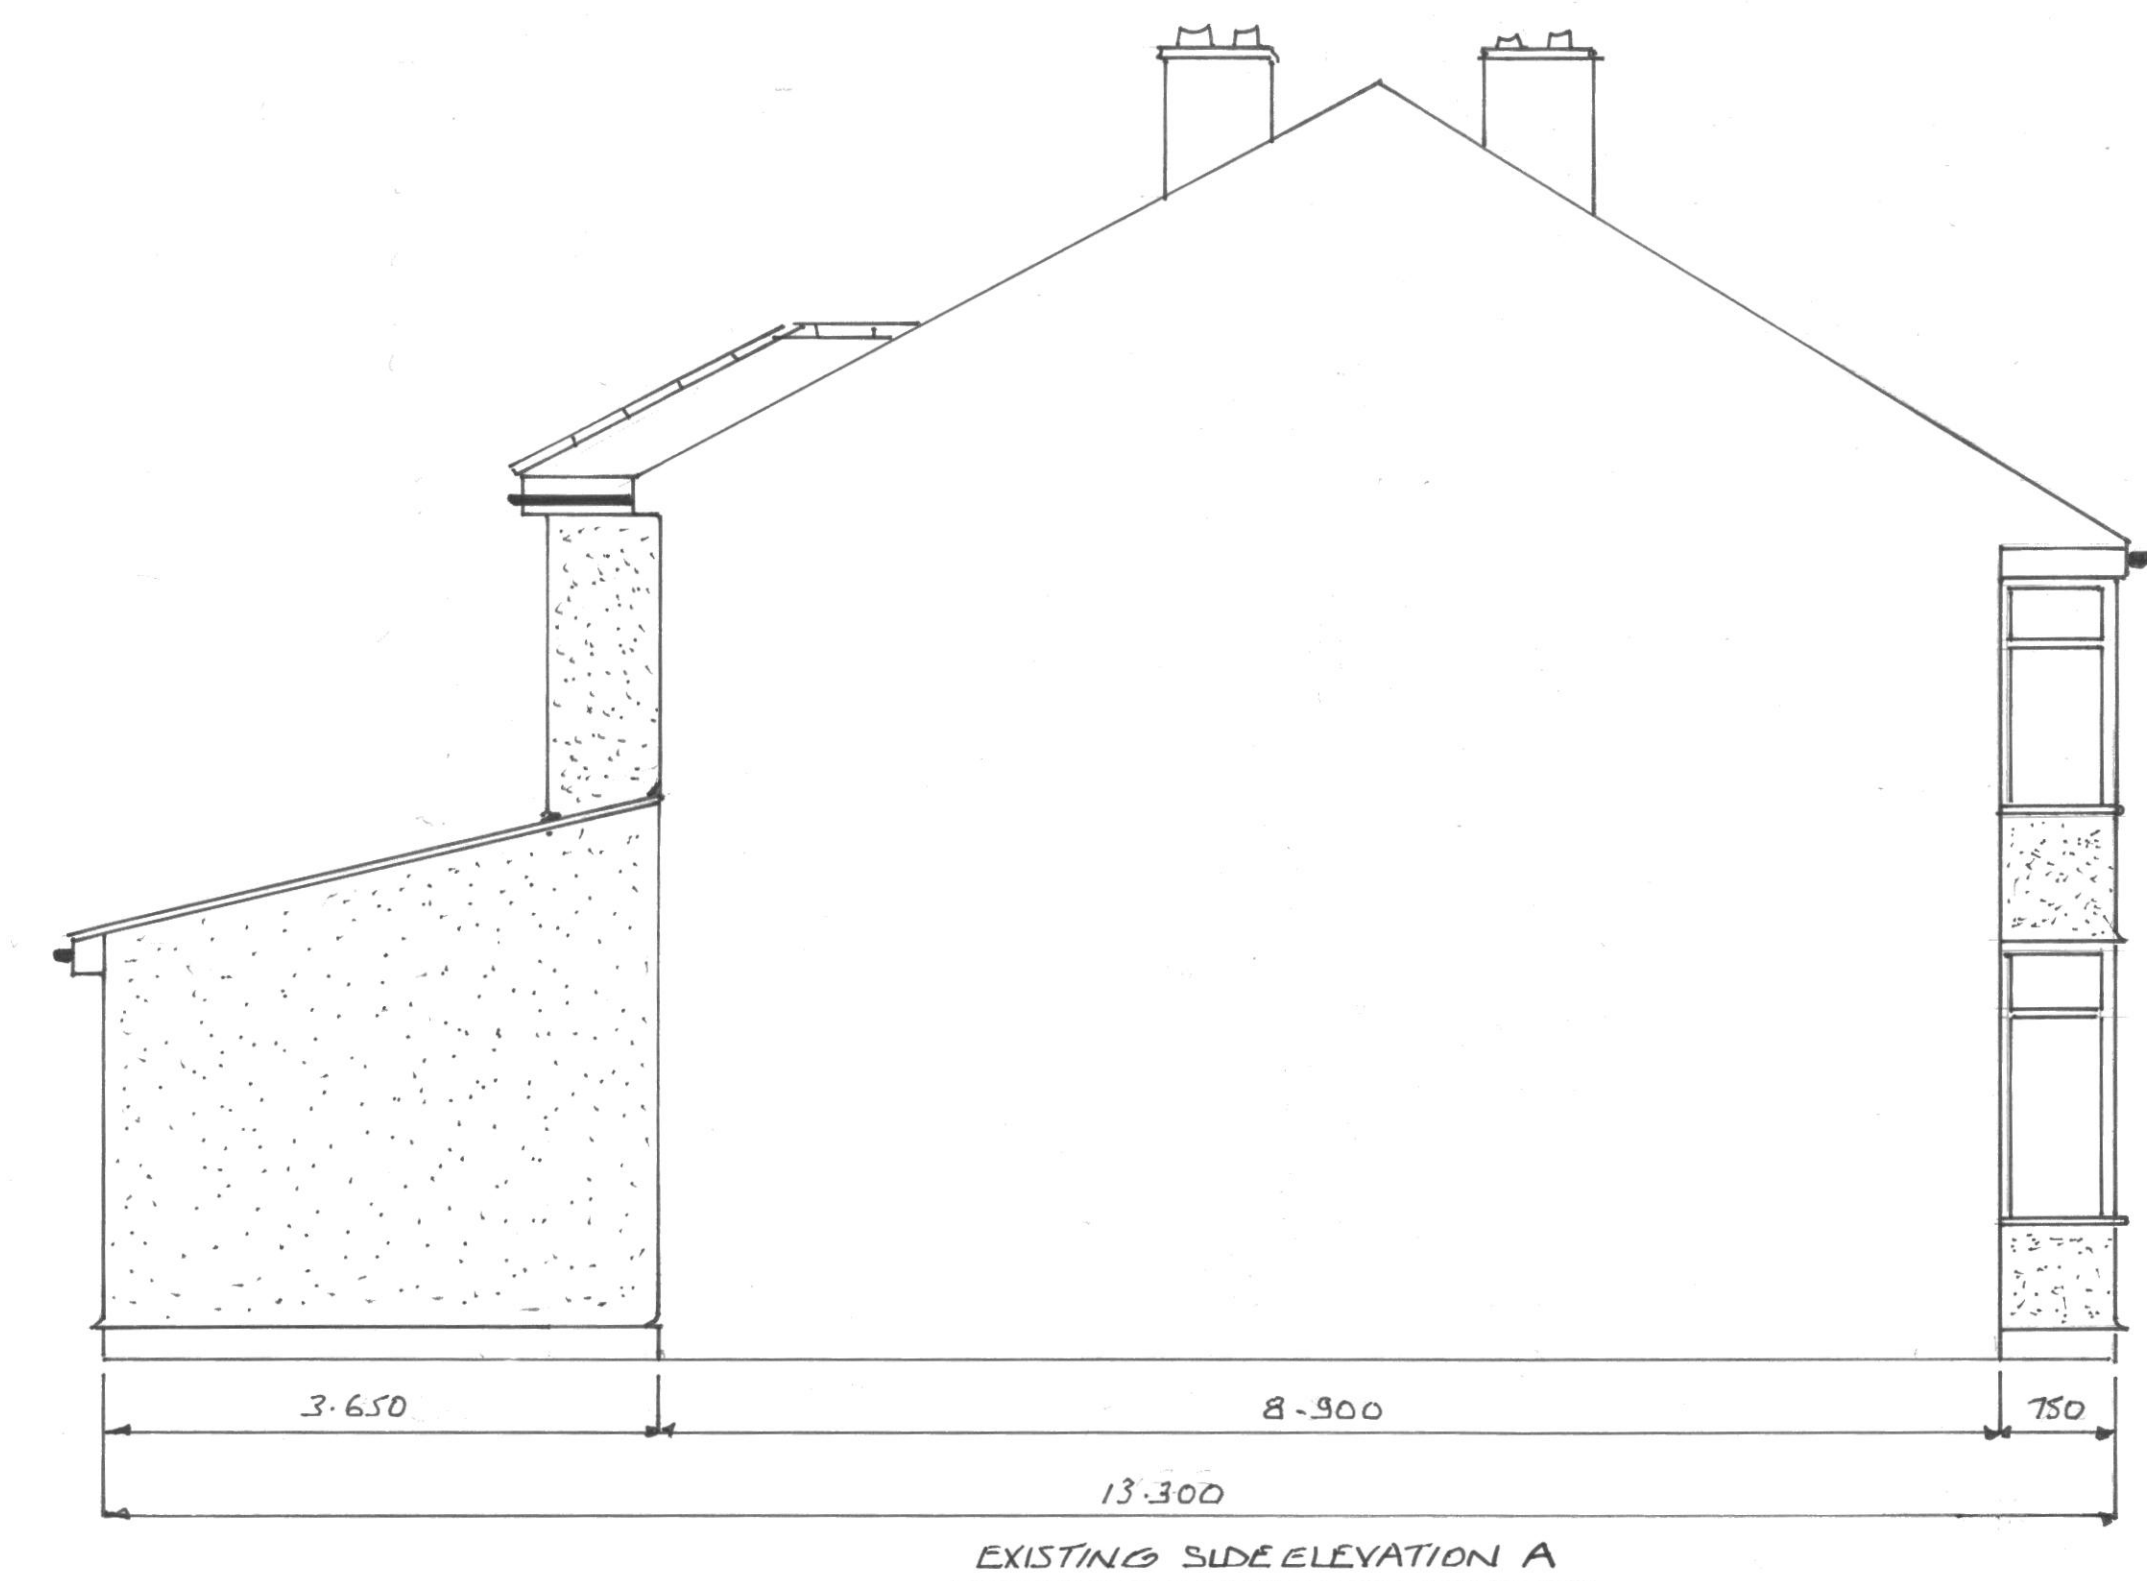


NEIL JONES	DWG N° 1539	SCALE 1:50	MAY 2022
PROPOSED SINGLE STOREY REAR EXTENSION			
MR F. POTTER			
17 COURT HEY AVENUE			
ROBY			
LIVERPOOL			
L36 4JB			

A

EXISTING