


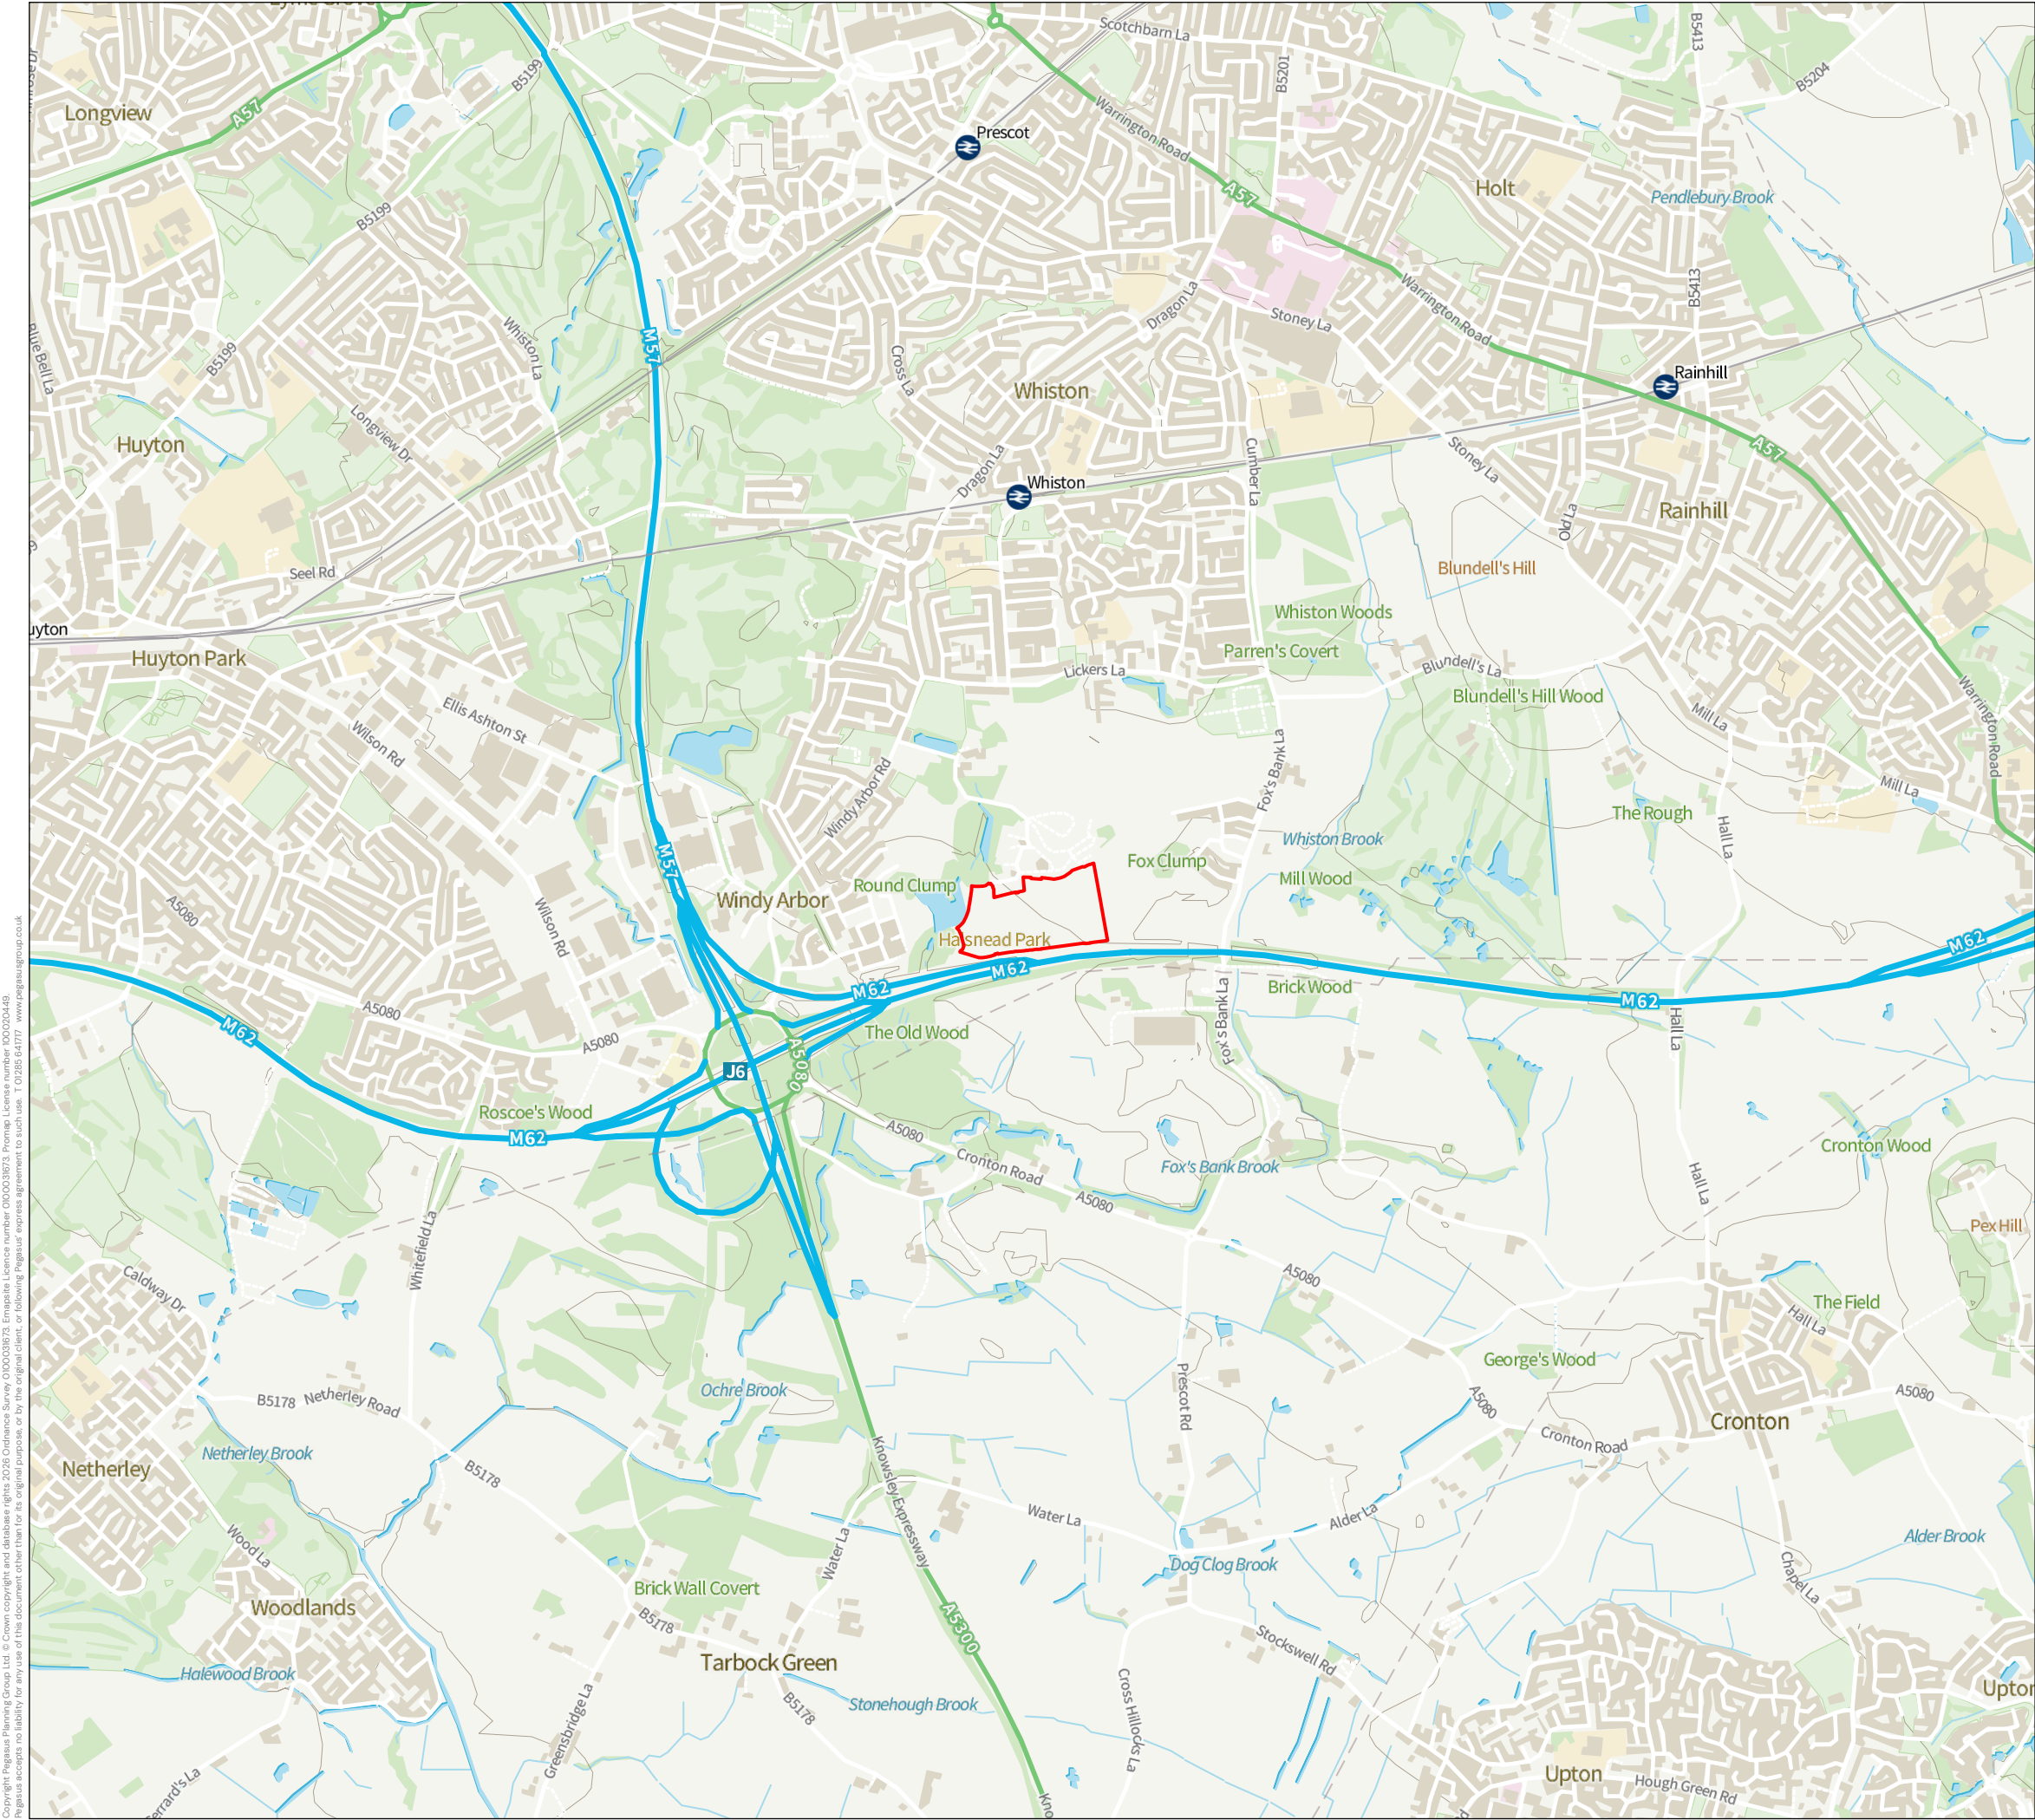

KEY

SITE BOUNDARY

REV	DATE	DESCRIPTION
-----	------	-------------

FIGURE 1.1 : SITE CONTEXT PLAN

HALSNEAD PH 2B & 3, KNOWSLEY

TAYLOR WIMPEY LTD (NORTH WEST)

DATE	SCALE		TEAM/DRAWN	APPROVED
28/07/2026	1:20,000@A3		CS	SD
SHEET	REV	N	0	
-	A			