




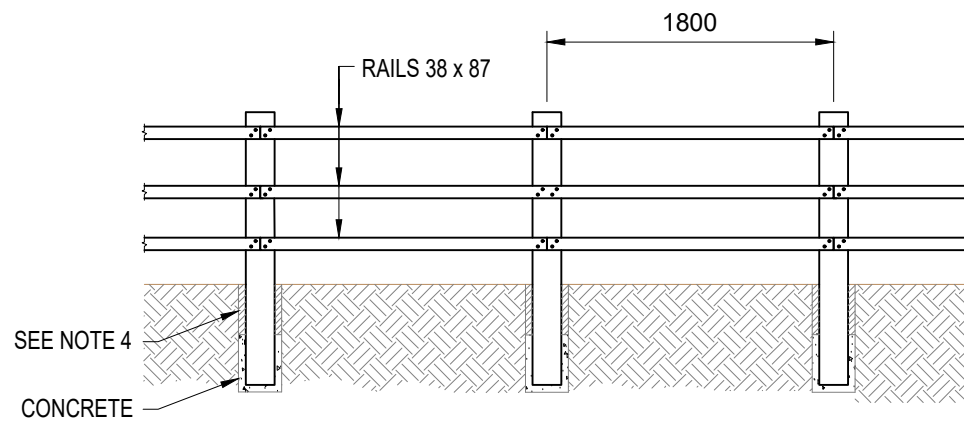


POST AND 3 RAIL FENCE DETAIL

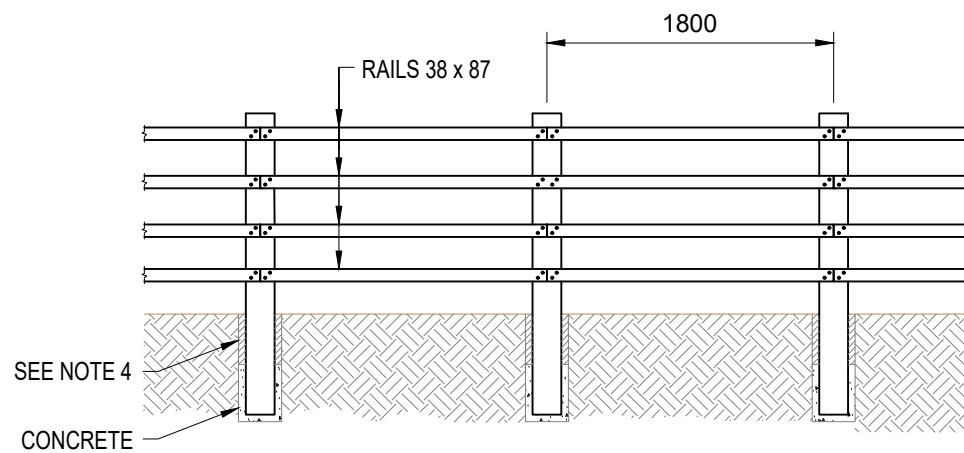


POST AND 4 RAIL FENCE DETAIL

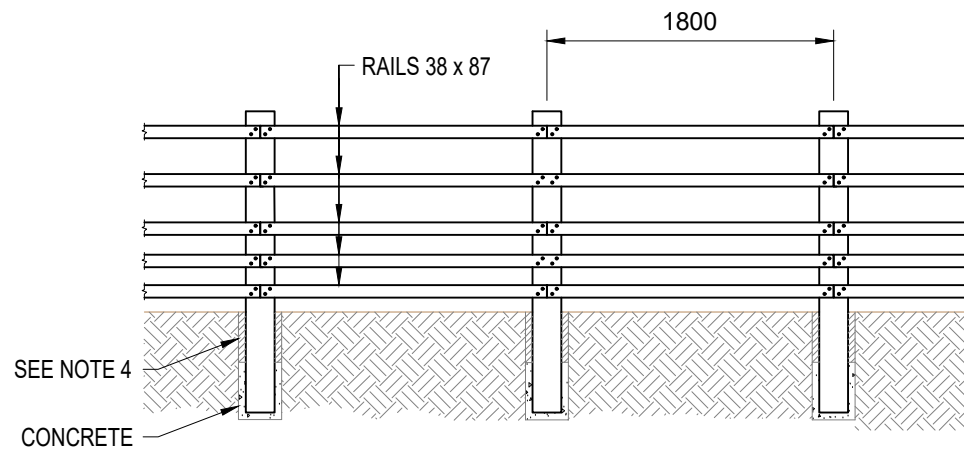


POST AND 5 RAIL FENCE DETAIL

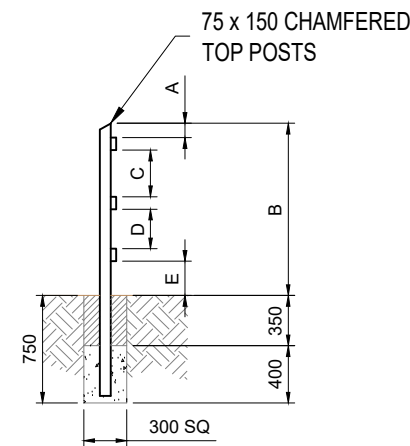


SECTION THROUGH MAIN POST

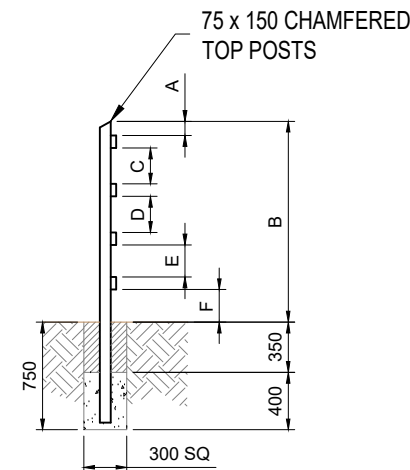

SECTION THROUGH MAIN POST

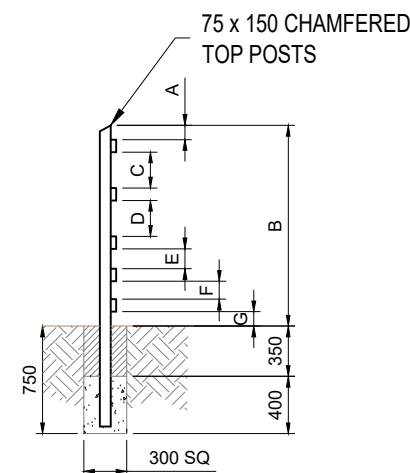

SECTION THROUGH MAIN POST

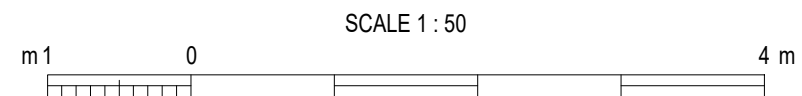

NOTES

1. ALL DIMENSIONS IN MILLIMETRES AND ALL LEVELS IN METRES AOD UNLESS NOTED OTHERWISE.
2. SPECIFICATION CLAUSE 306 APPLIES UNLESS STATED IN APPENDIX 3/1 OR APPENDIX 1/15.
3. 4 RAIL FENCE - BS 1722-7 TYPE SPR APPLIES UNLESS OTHERWISE STATED.
4. POSTS CAN BE SUPPORTED BY RAMMED BACKFILL OR GEN3 CONCRETE UNLESS APPENDIX 3/1 OR APPENDIX 1/15 REQUIRE ST2 CONCRETE TO BE USED
5. RAILS TO BE CUT AT EACH POST AND LOCATED ON HIGHWAY SIDE OF FENCE.
6. RAILS SHALL BE FIXED TO POSTS WITH 2No. GALVANISED NAILS.

	A	B	C	D	E	F	G
3 RAIL FENCE	100	1100	325	275	240	-	-
4 RAIL FENCE	100	1300	250	250	225	225	-
5 RAIL FENCE	100	1300	250	250	140	125	100

CURRENT ISSUE INFORMATION

P01	RH	JC	DV	Issued for Information	01/03/21
VERSION	AUTH	CHGD	REVD	REASON FOR ISSUE	DATE
S2	Issued for Information				
SUITABILITY CODE	SUITABILITY DESCRIPTION				



DWE PEX HILL BOOSTER
WIDNES NETWORK
PEXHILL BOOSTER PUMPING STATION
PEXHILL, WIDNES. WA8 5QW
TIMBER POST & RAIL FENCING DETAIL

SCALE 1:50	SHEET SIZE A3
DRAWING NUMBER 80061700-01-AMY-PEXHI-96-DR-C-40001	REVISION P01