



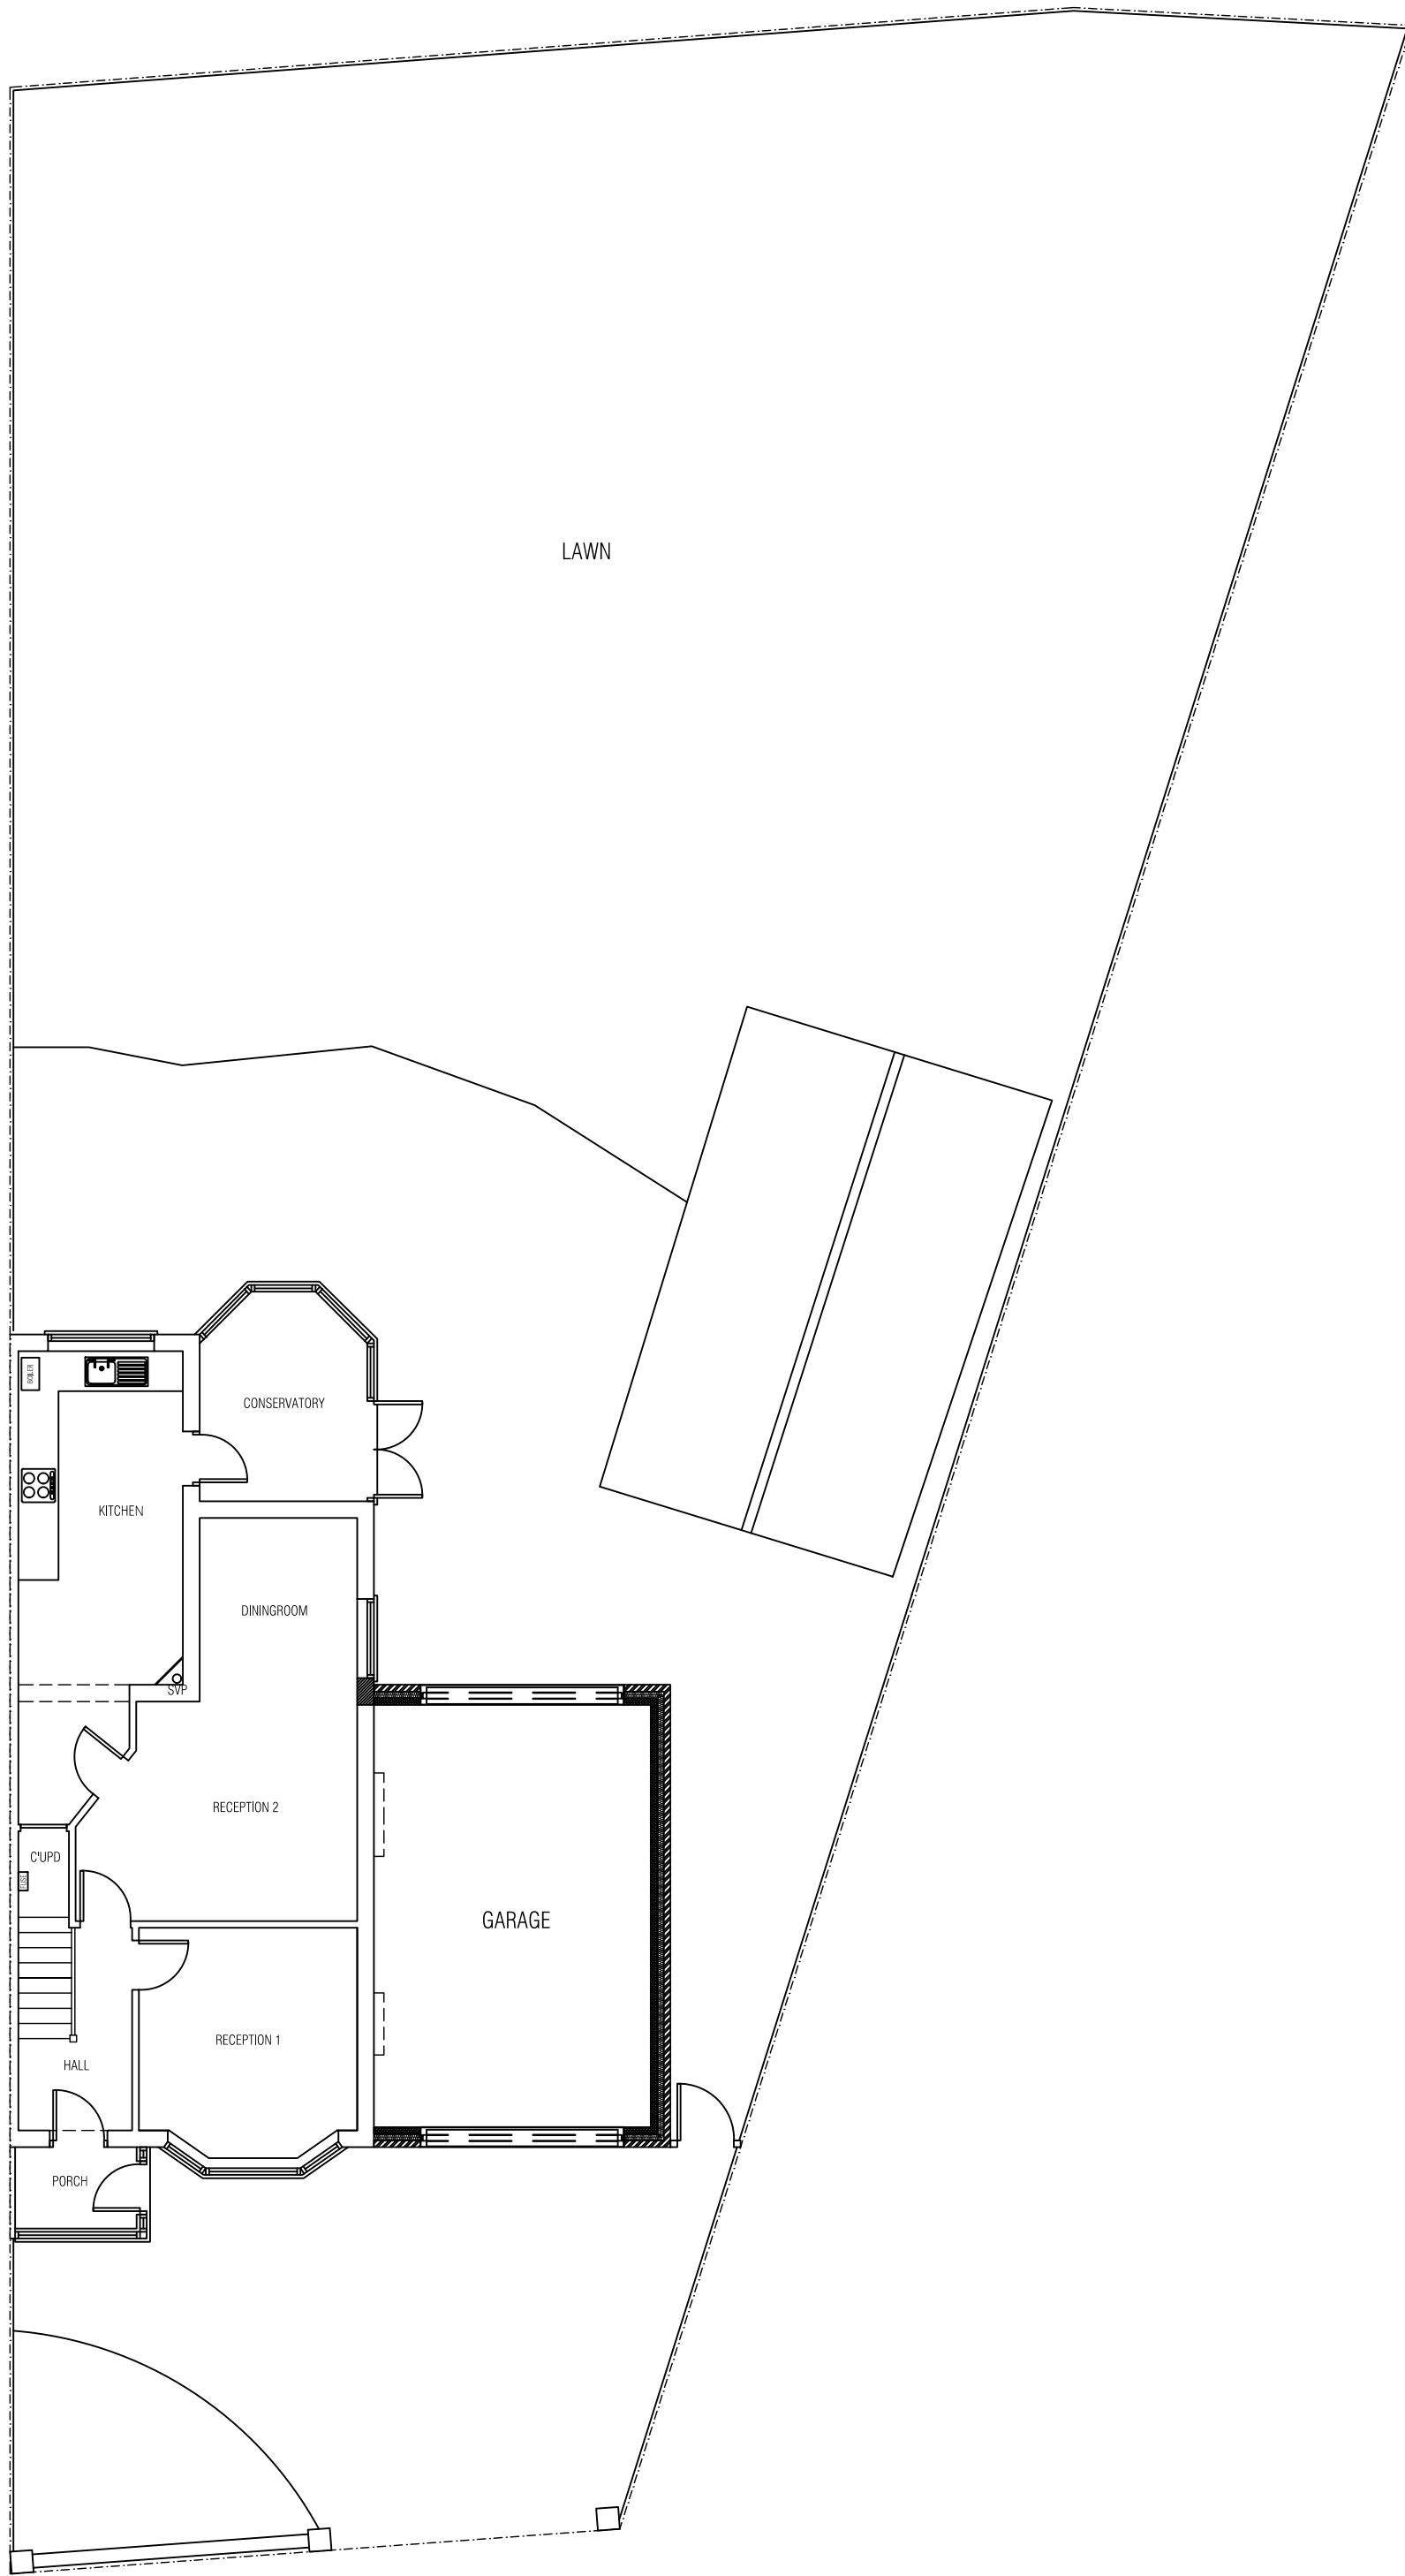

Scale 1:100 0 1 2.5 5 10m

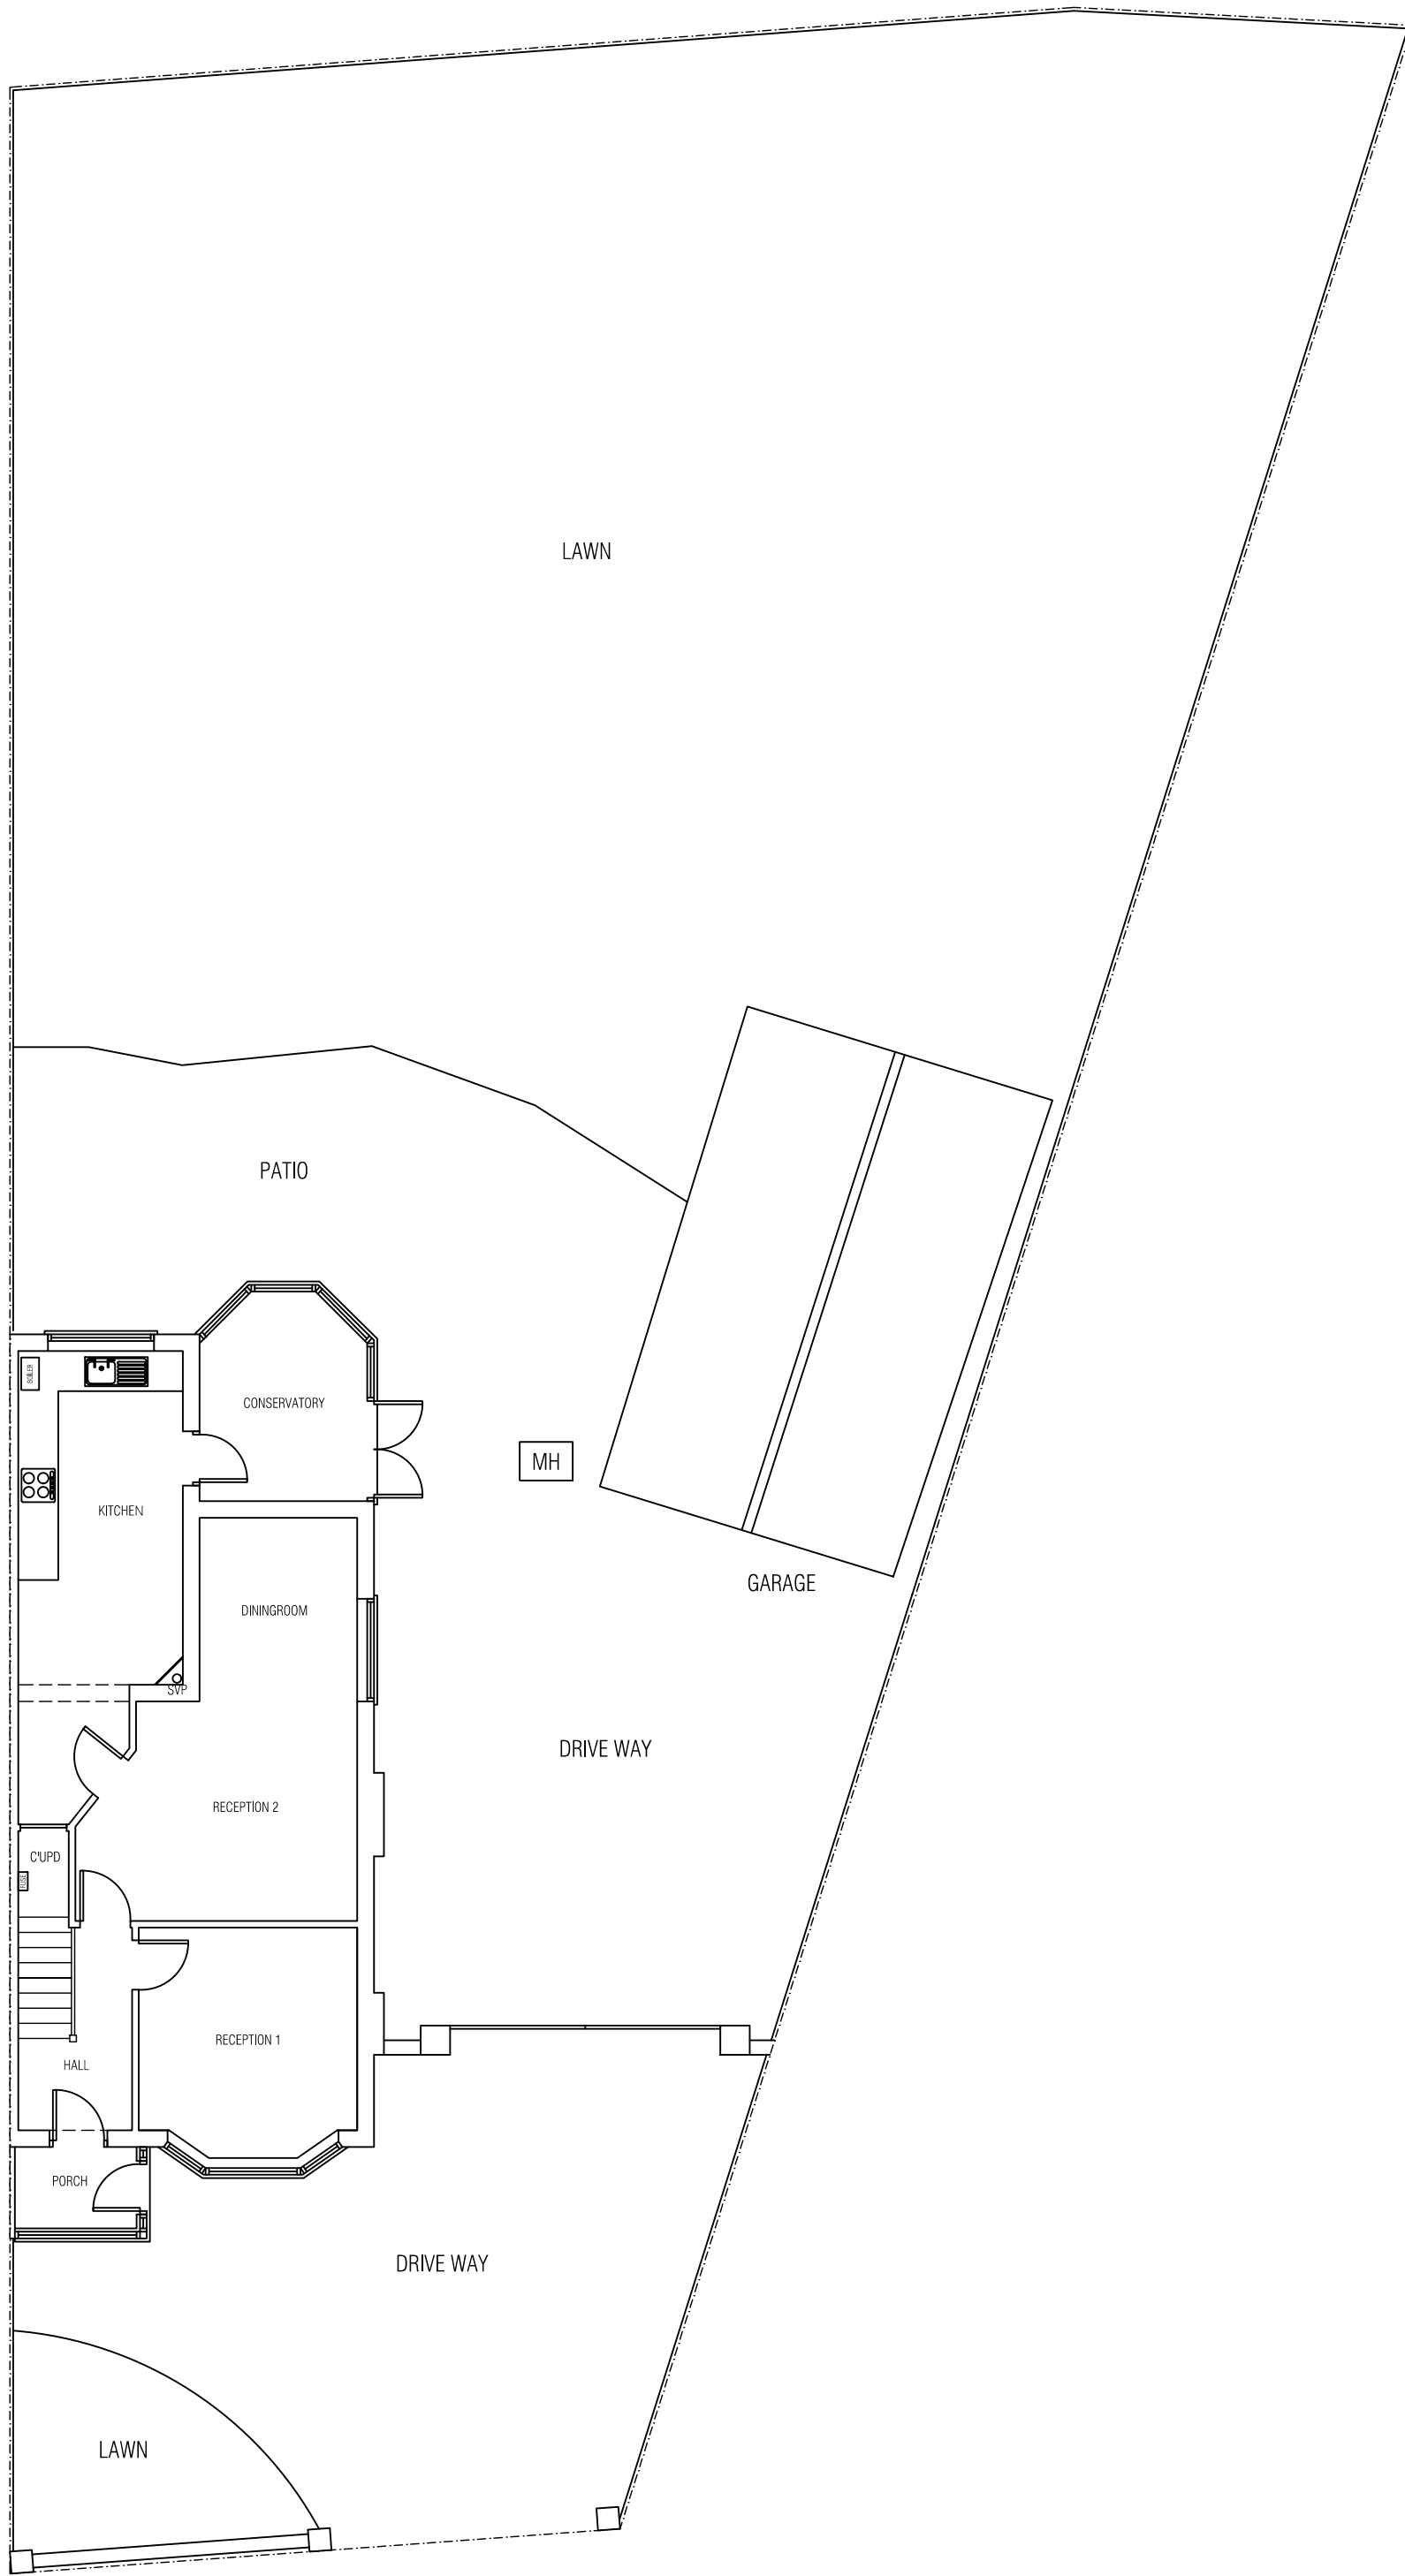

CLIENT
CHRIS
57 WINDY ARBOR ROAD
L35 3PA

PROJECT
DOUBLE SIDE EXTENSION

STATUS
PLANNING

TITLE
PROPOSED/EXISTIN BLOCK PLAN

SCALE 1:50 @A1 DATE 22/12/2023 DRAWN BY: PKH CHECKED: -

PROJ No: PKH/301 DWG No: 04 REV: A