

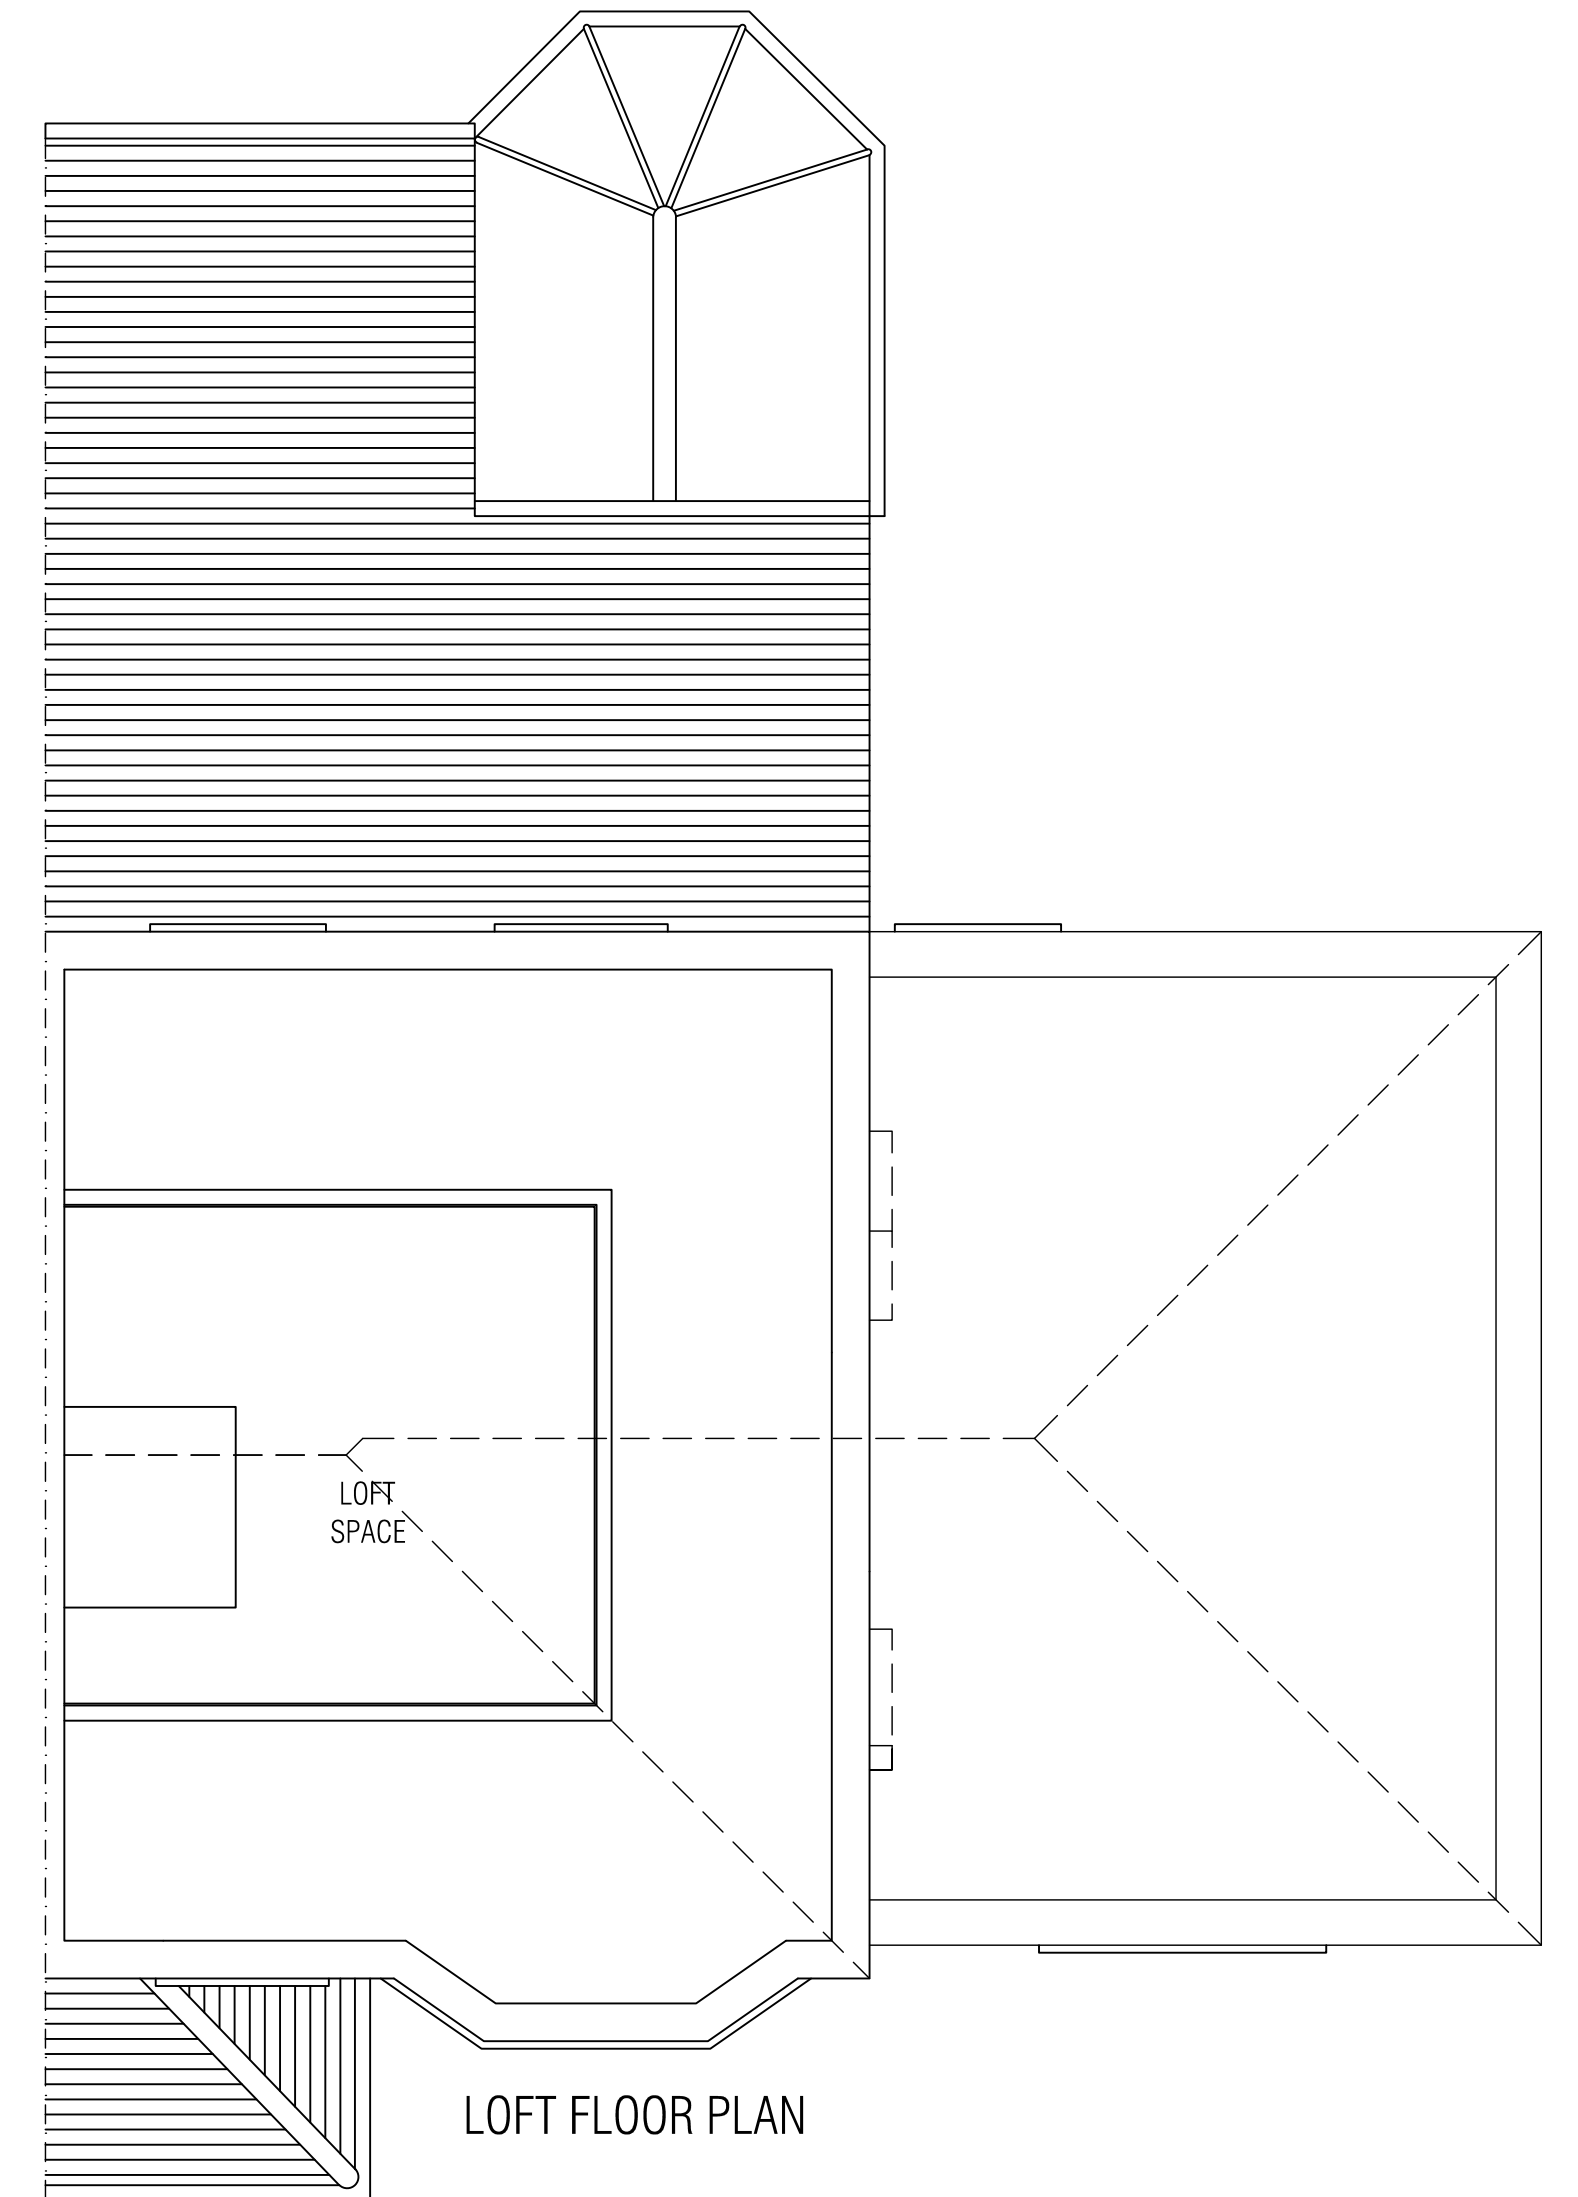


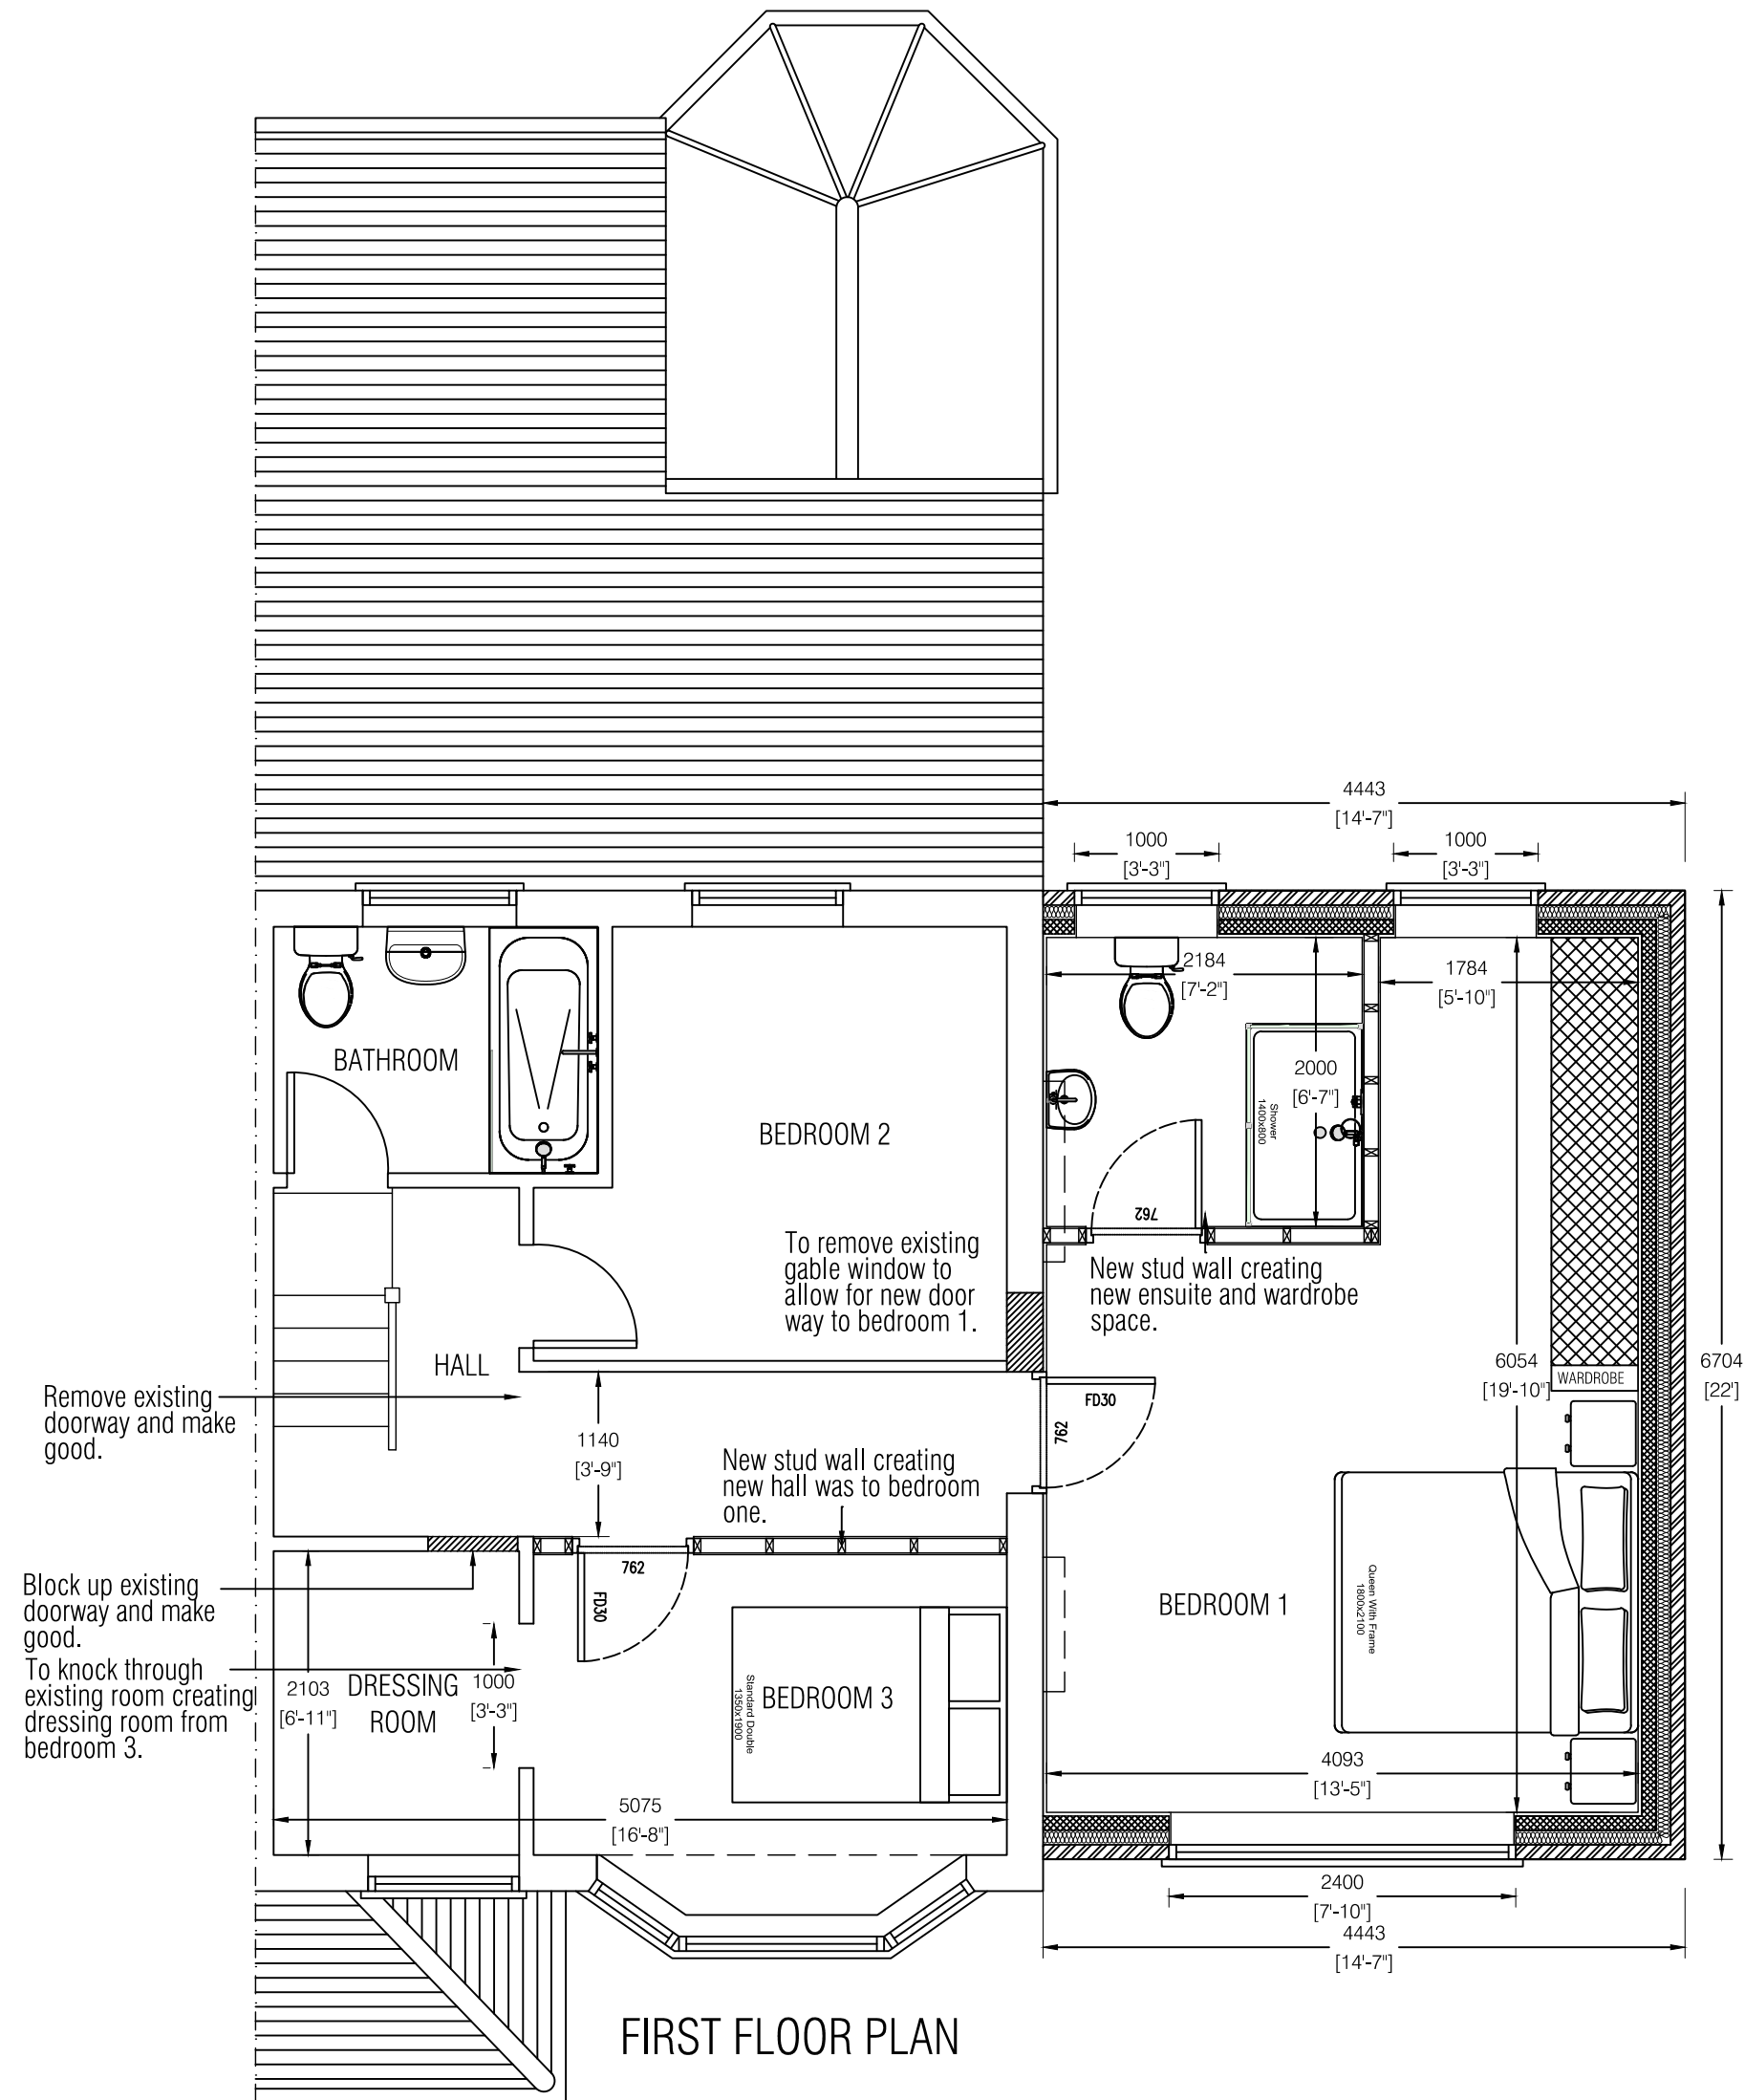

Scale 1:50

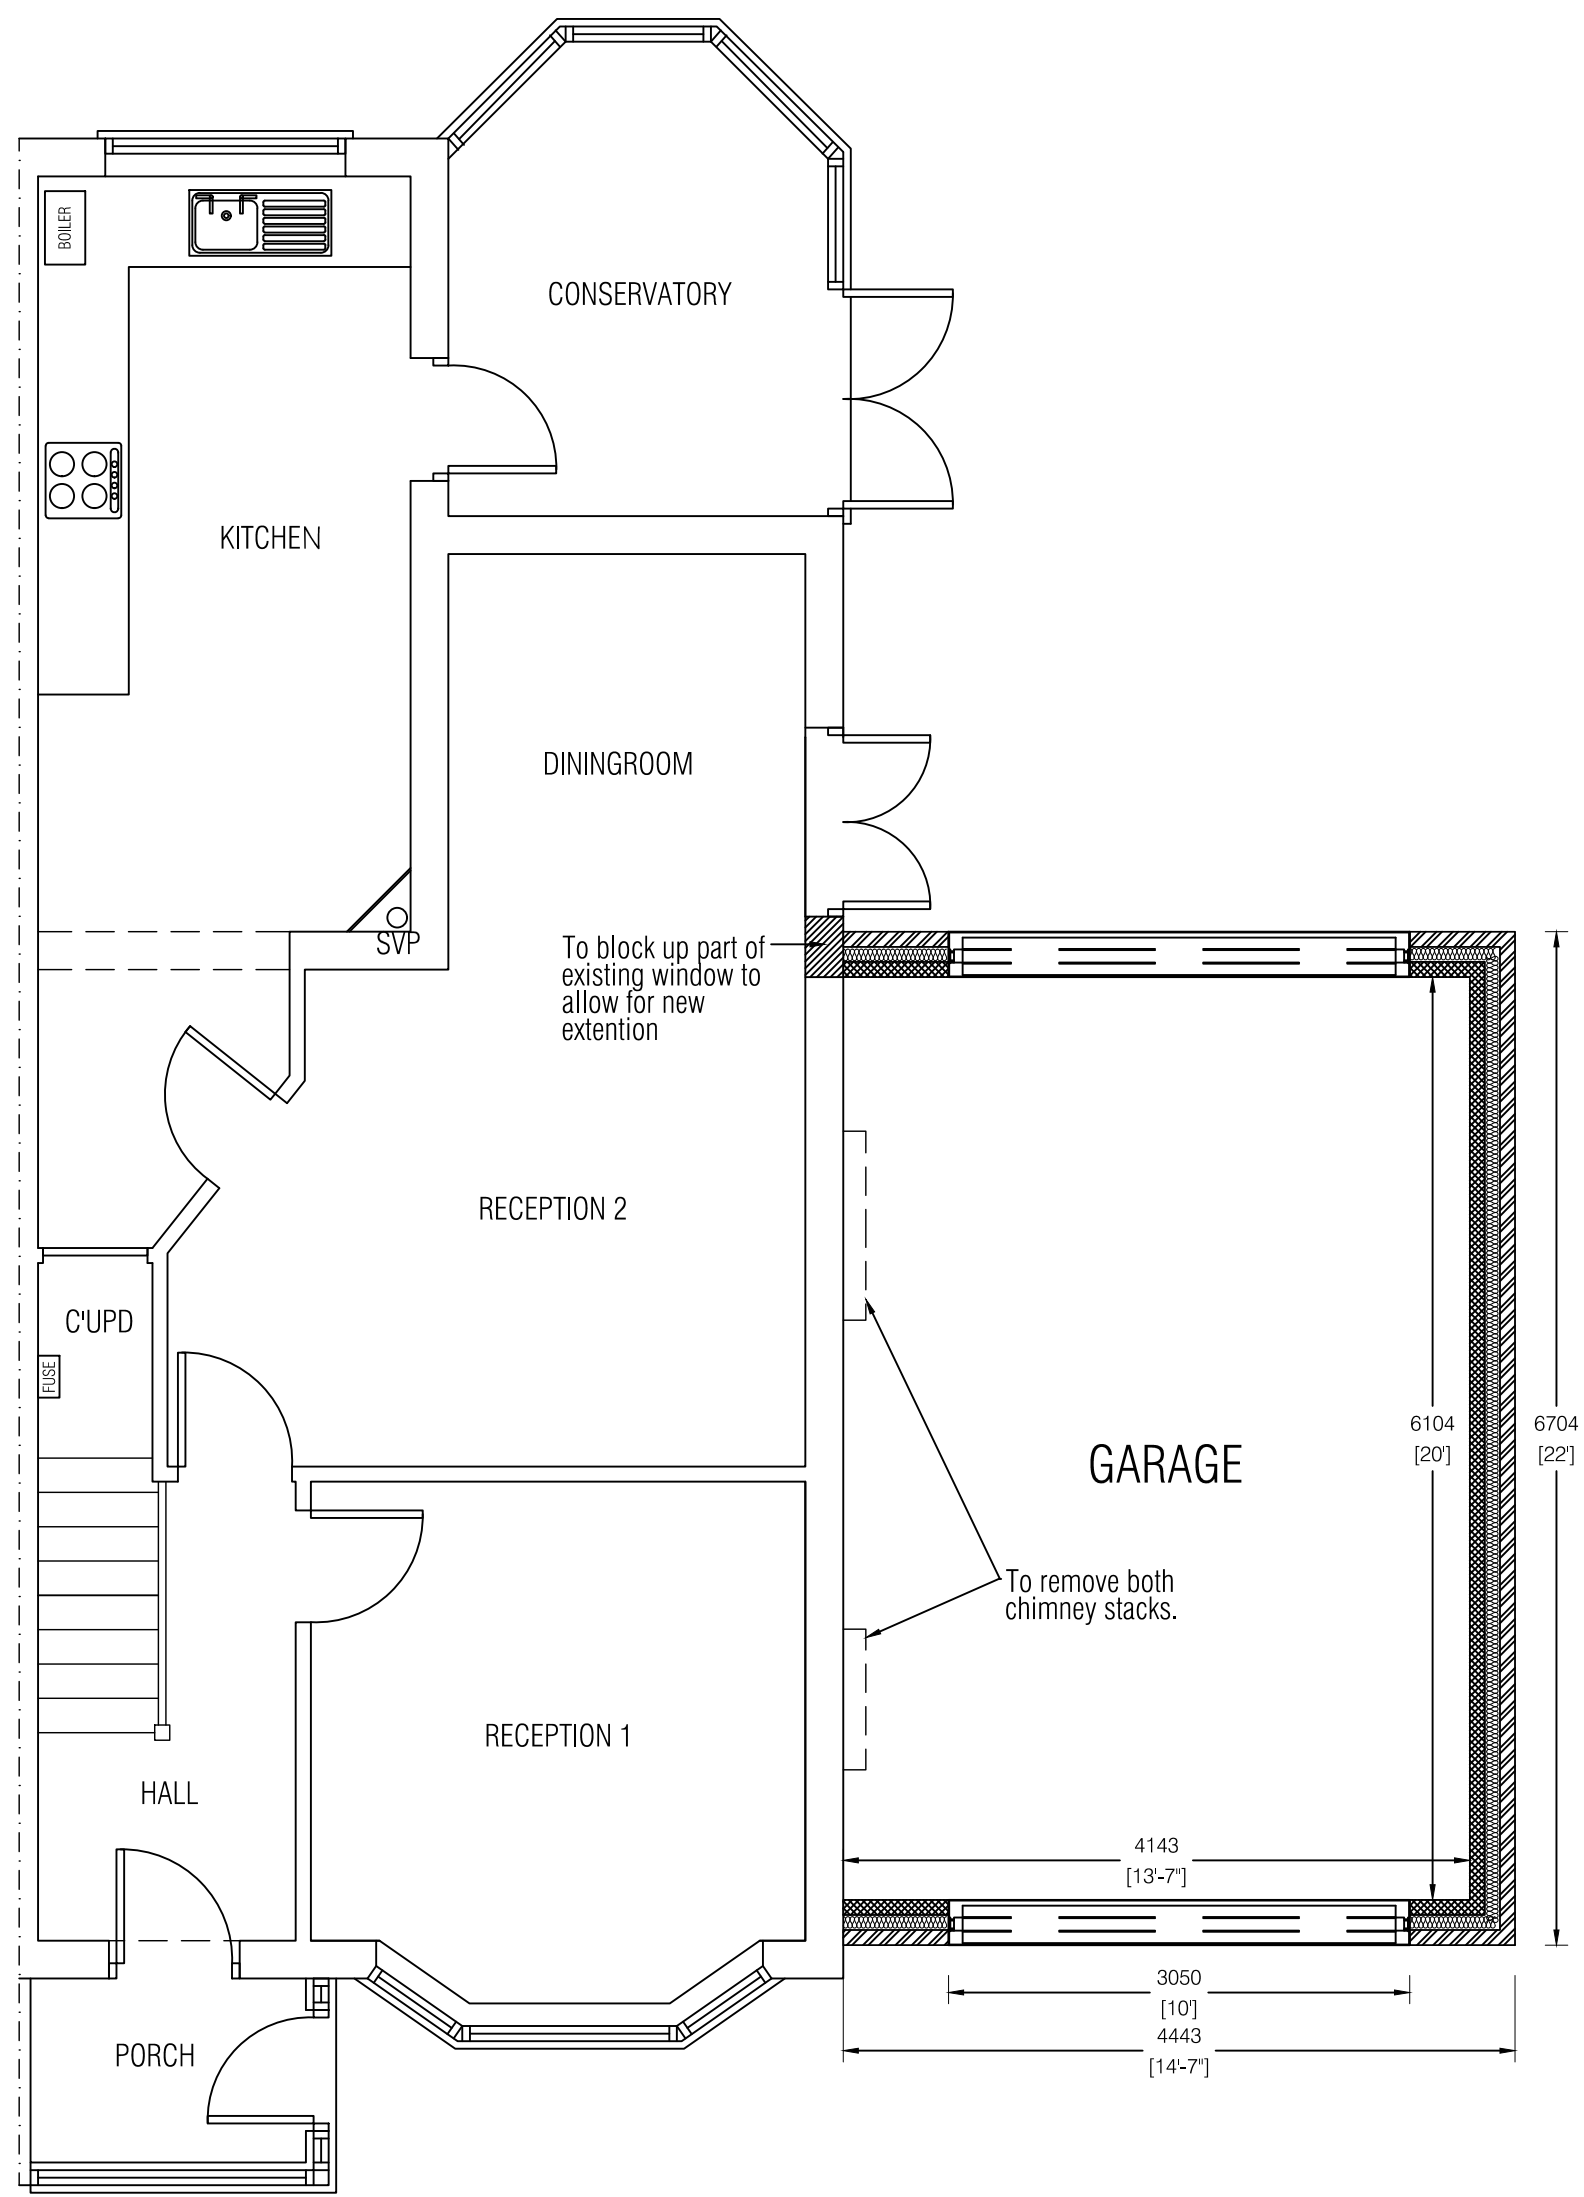

CLIENT		TITLE			
CHRIS		PROPOSED PLANS			
57 WINDY ARBOR ROAD					
L35 3PA					
PROJECT		SCALE	DATE	DRAWN BY	CHECKED
DOUBLE SIDE EXTENSION		1:50 @A1	22/12/2023	PKH	-
STATUS		PKH/301	02	REV	
PLANNING				A	