



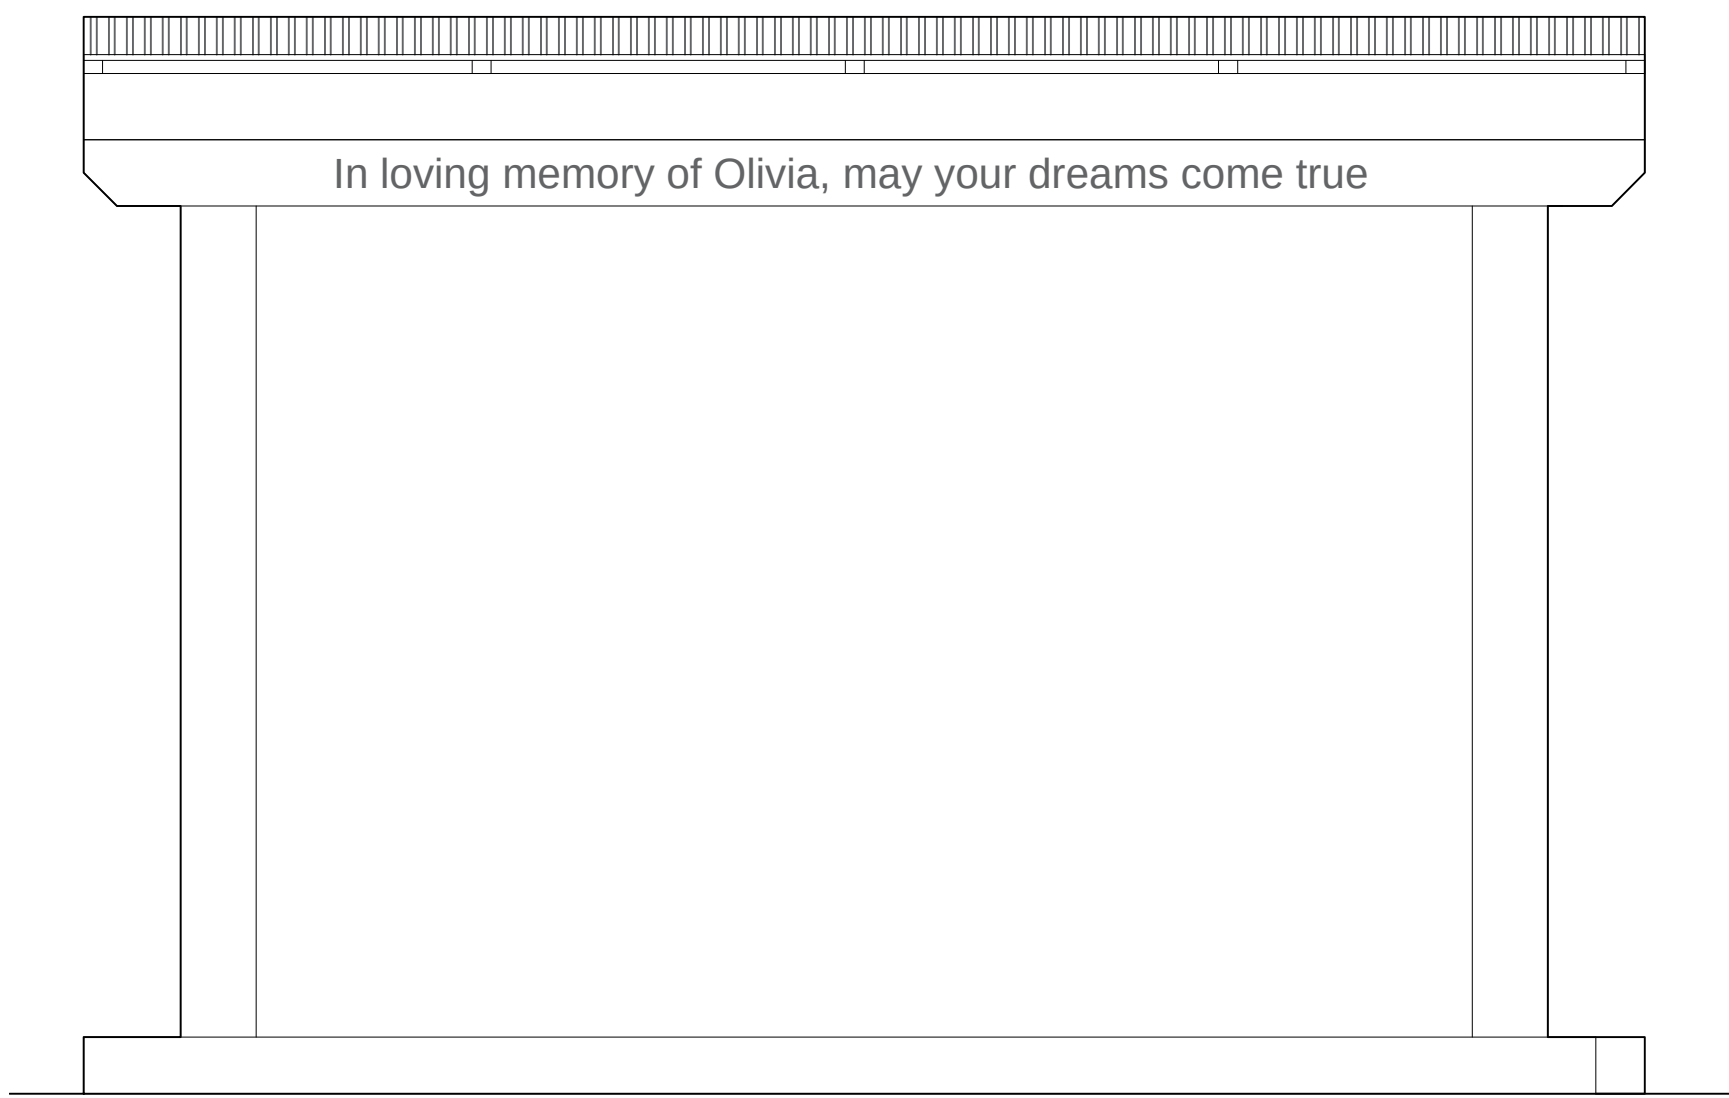


ELEVATION A-A

 


ELEVATION C-C

PROPOSED PERFORMANCE CANOPY ELEVATIONS SCALE 1:20

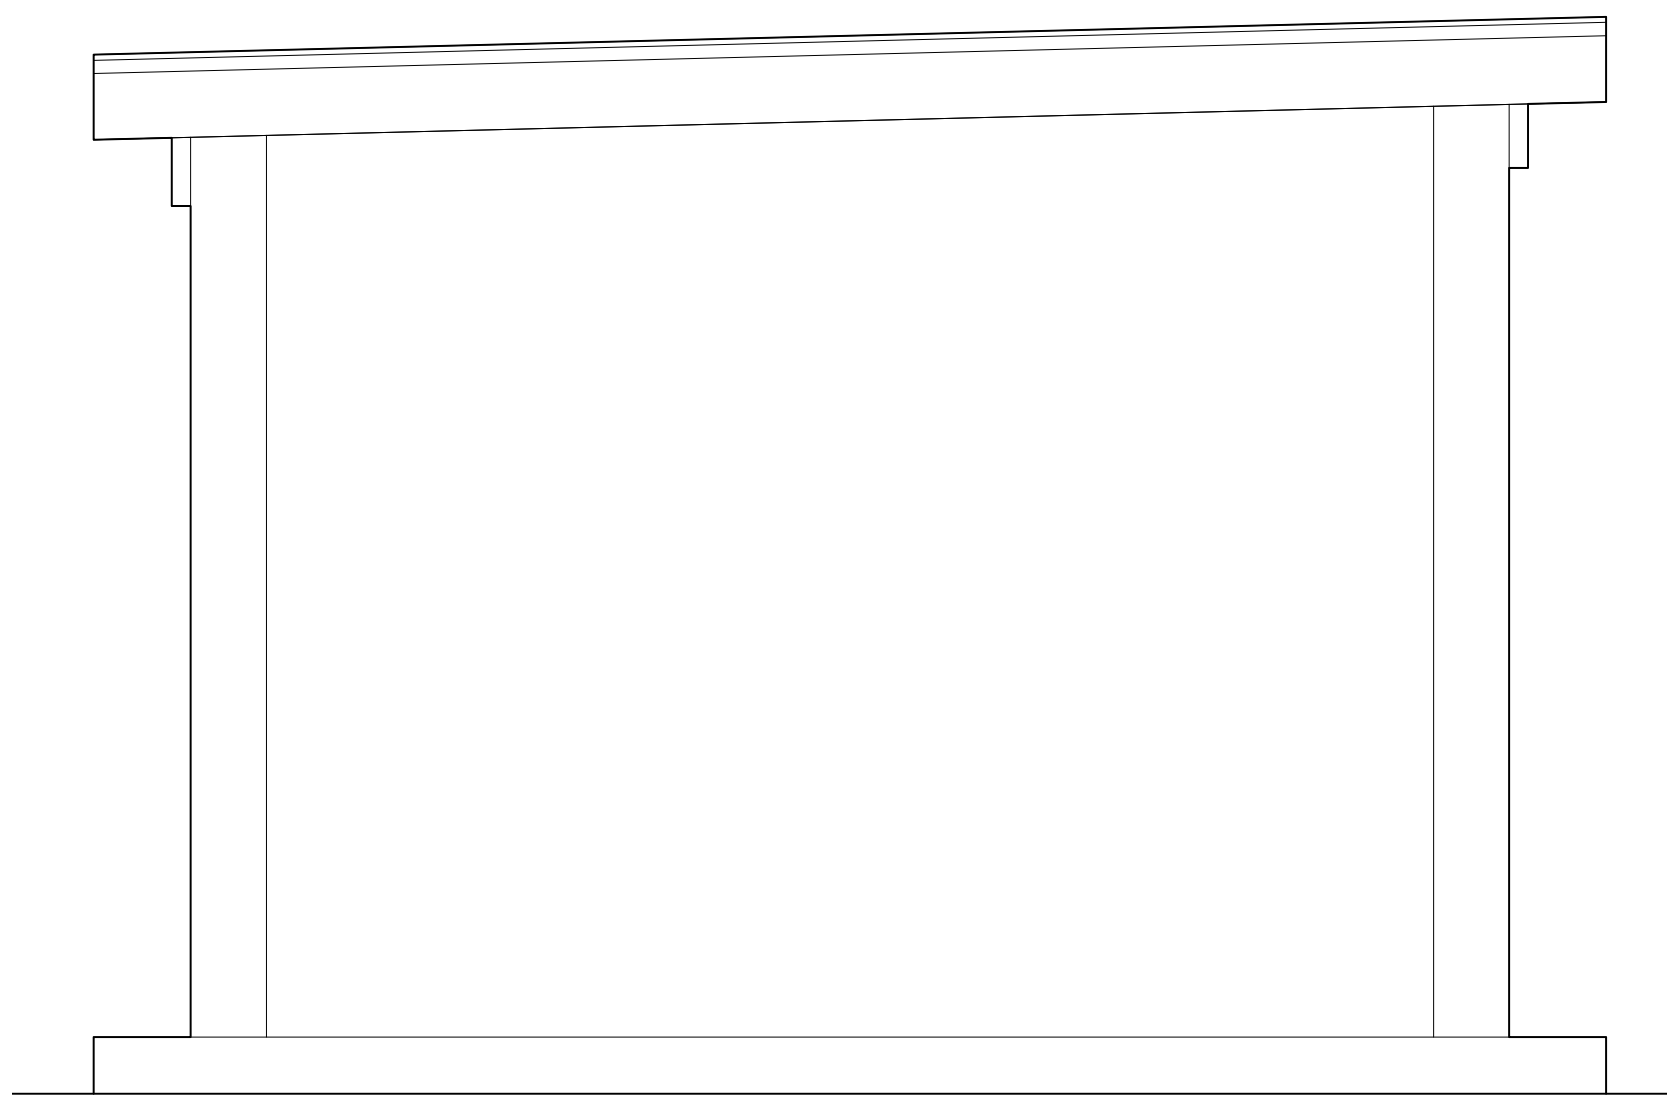


ELEVATION B-B

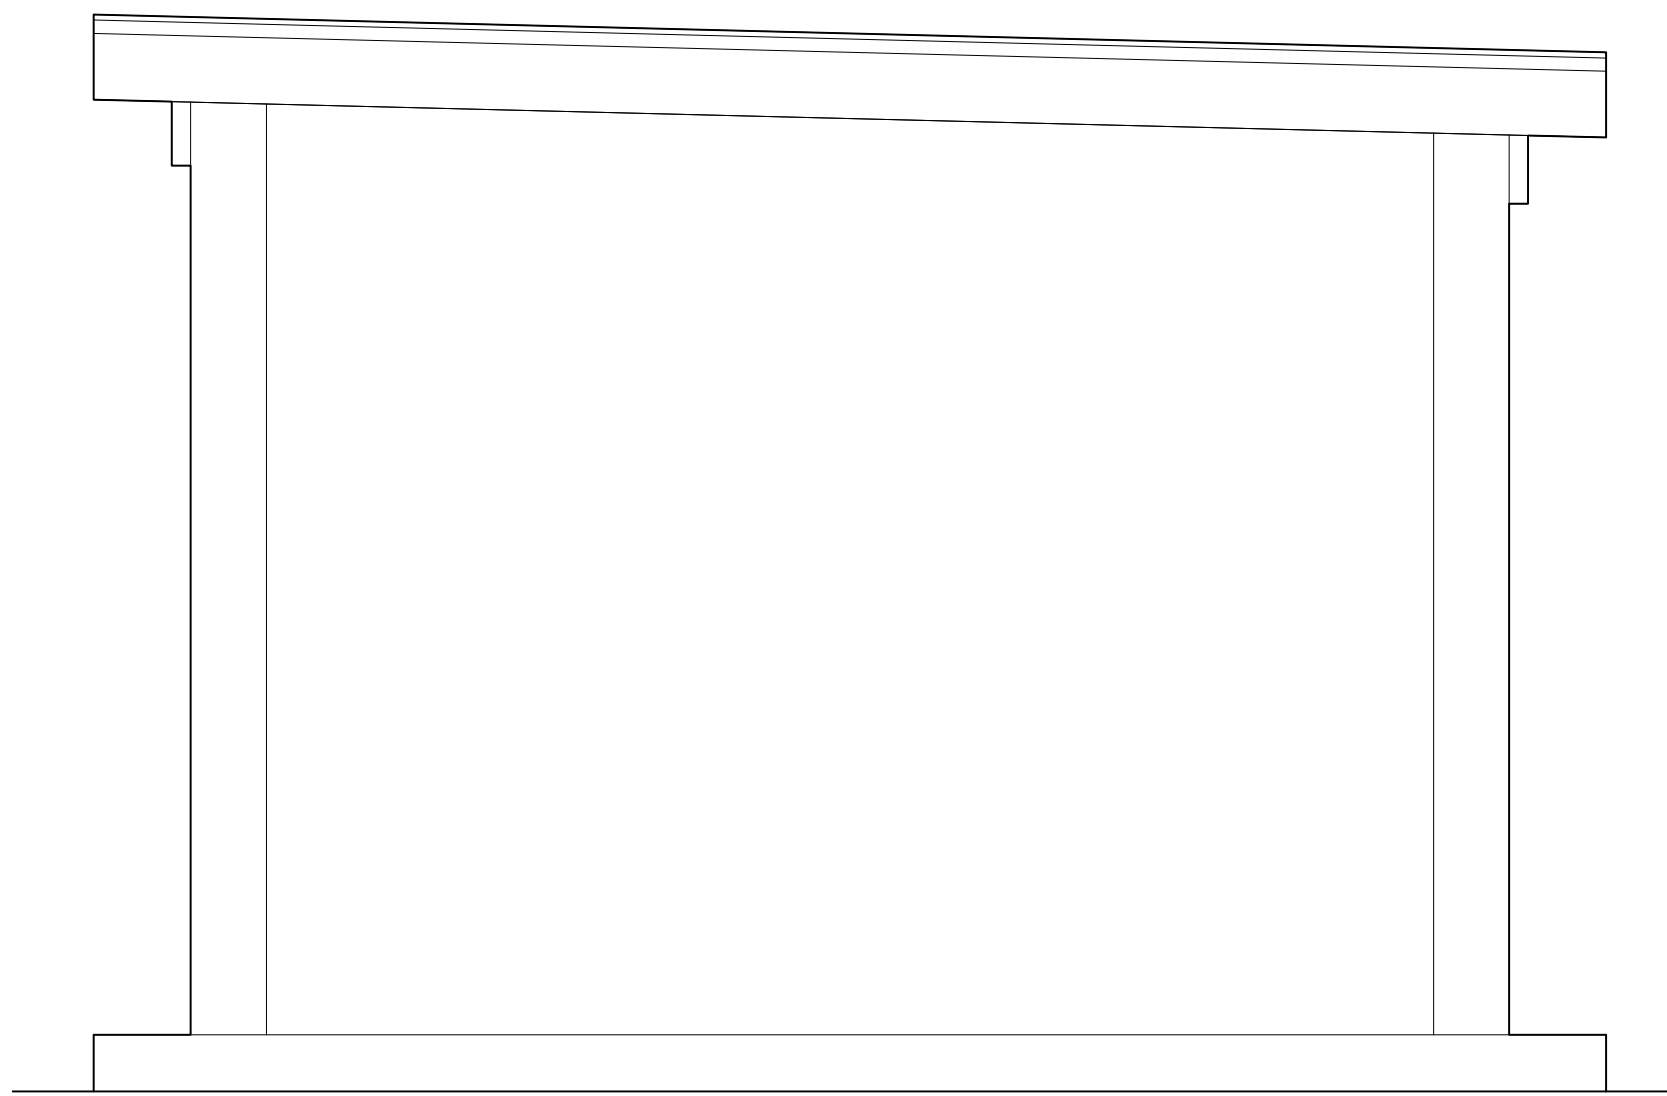


ELEVATION D-D

PROPOSED PERFORMANCE CANOPY ELEVATIONS SCALE 1:20

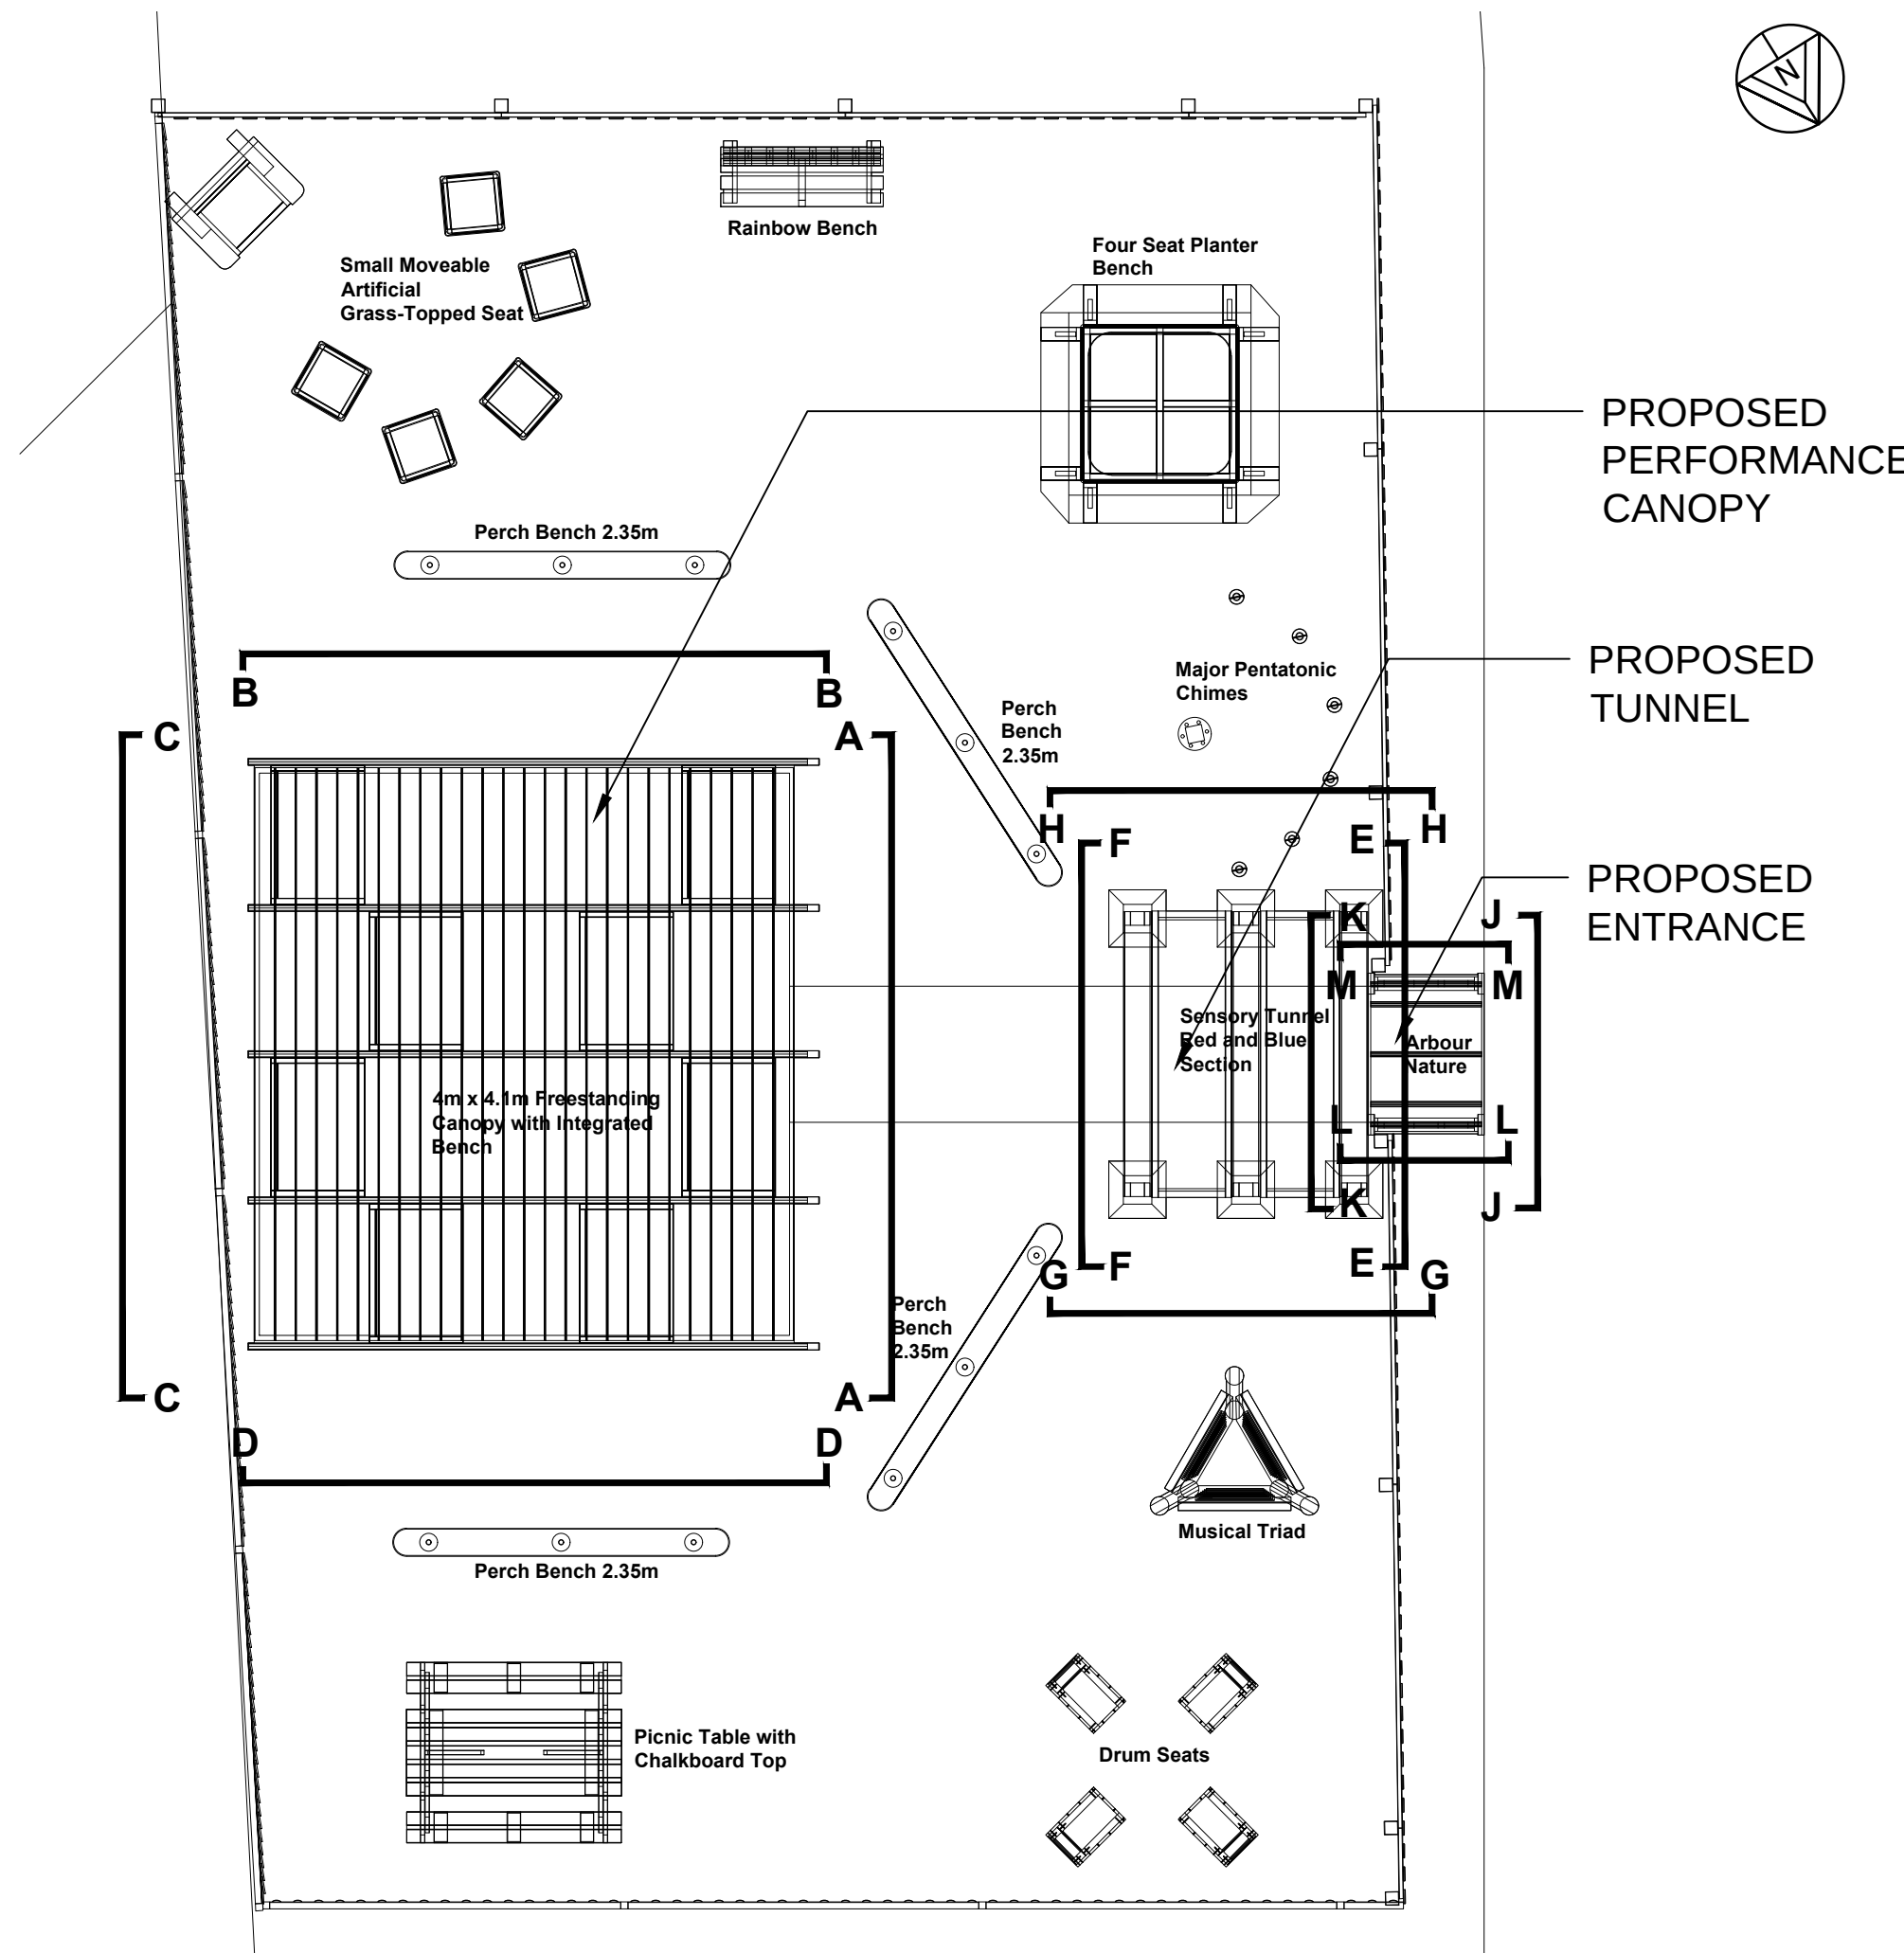


PROPOSED ELEVATION KEY 1:50

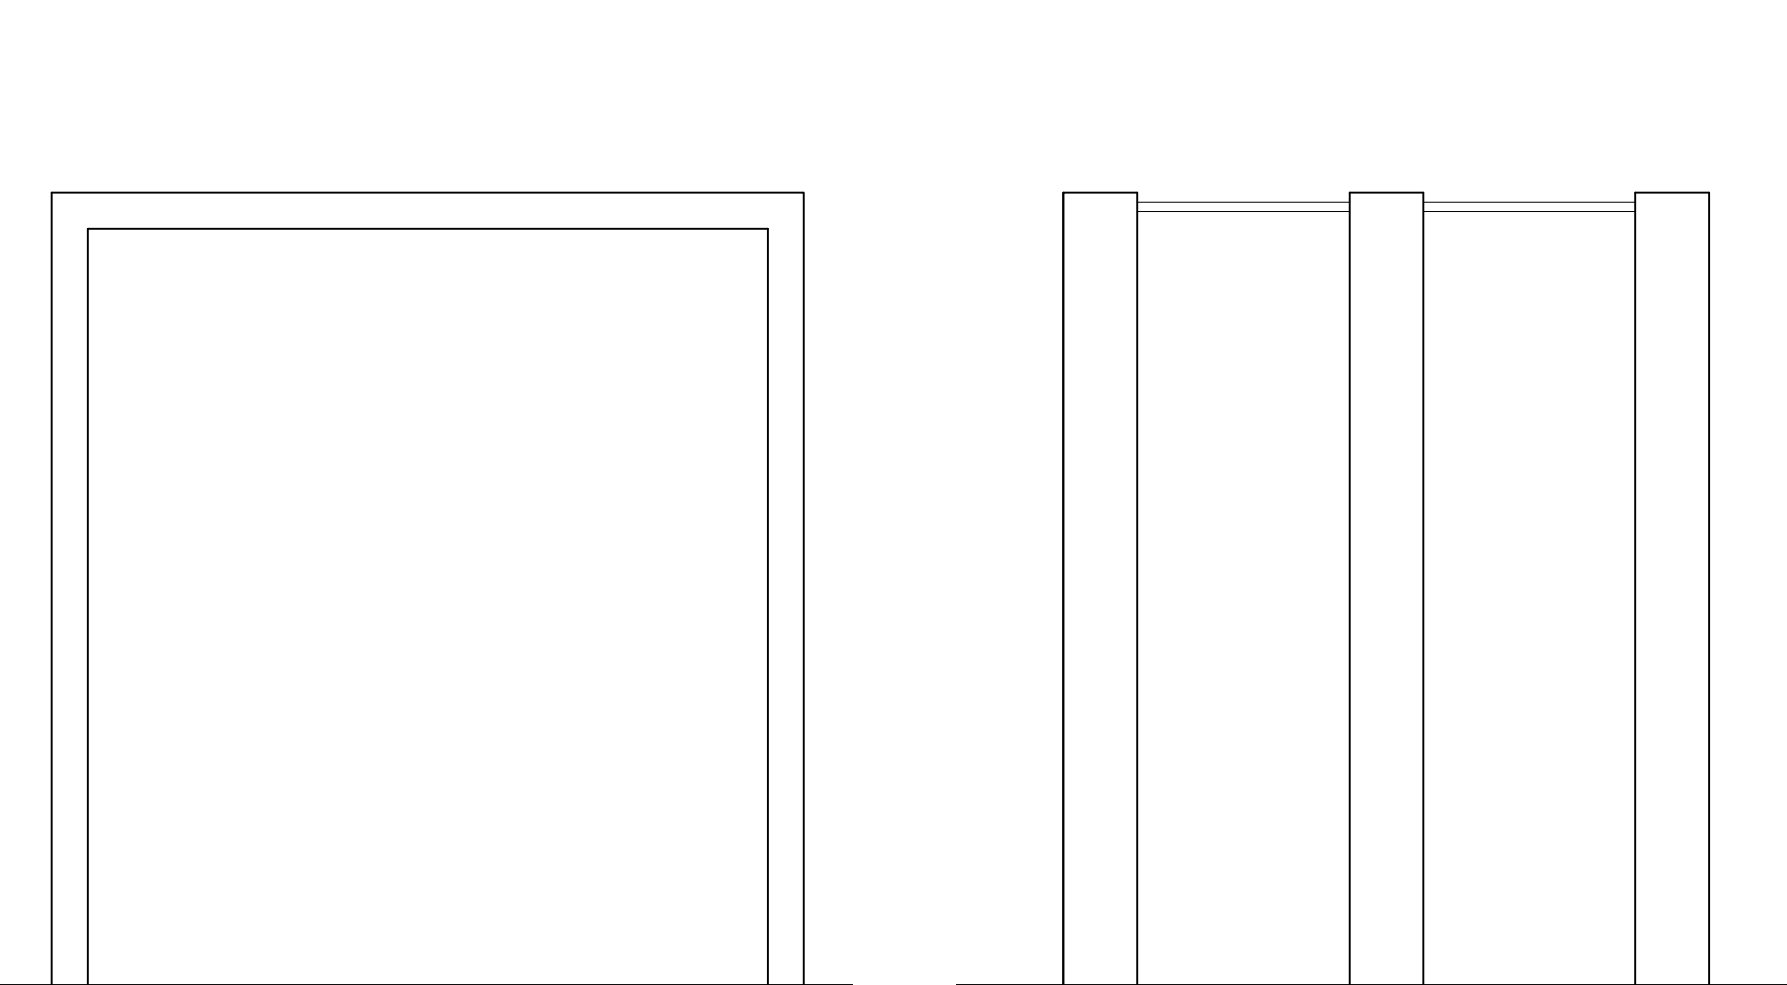


ELEVATION E-E & F-F

PROPOSED TUNNEL ELEVATIONS SCALE 1:20

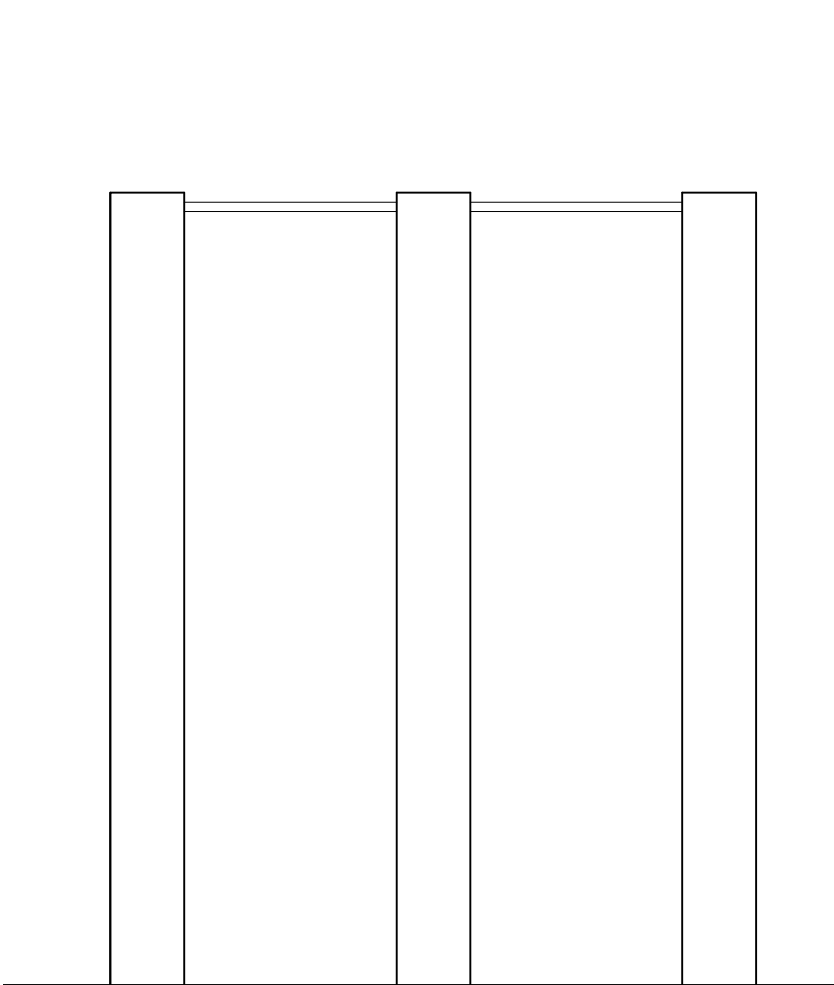


ELEVATION G-G & H-H

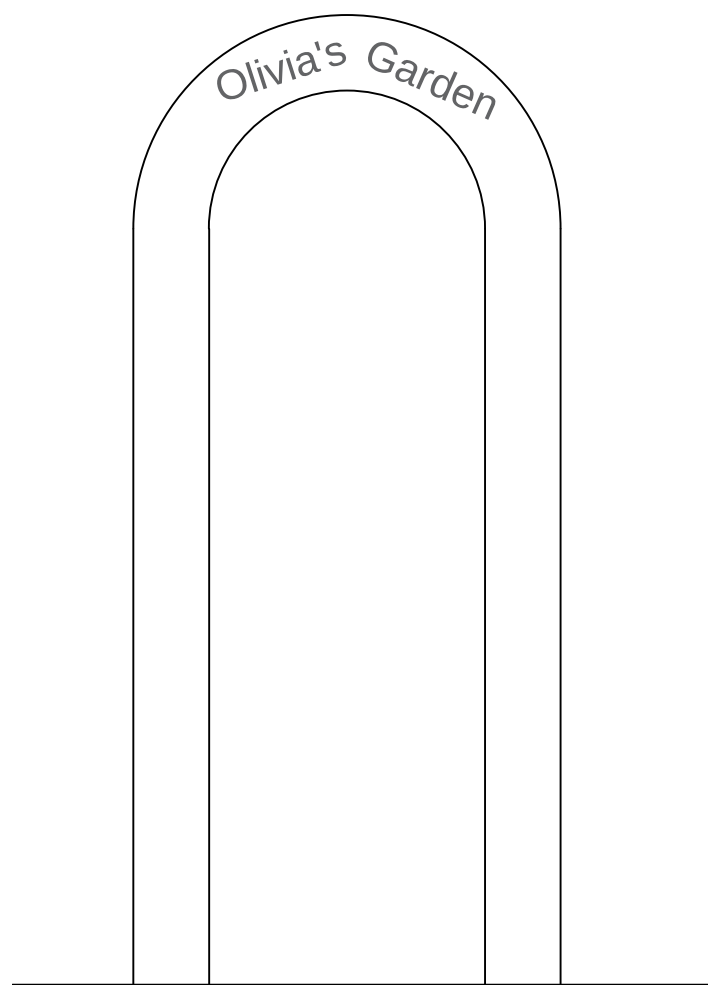


ELEVATION J-J & K-K

PROPOSED ENTRANCE ELEVATIONS SCALE 1:20

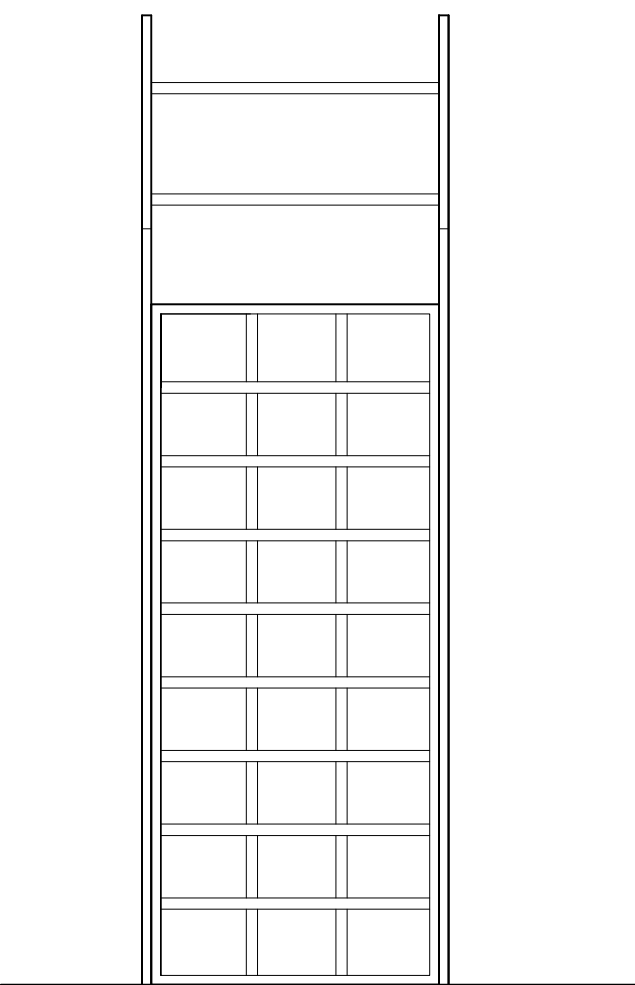


ELEVATION L-L & M-M

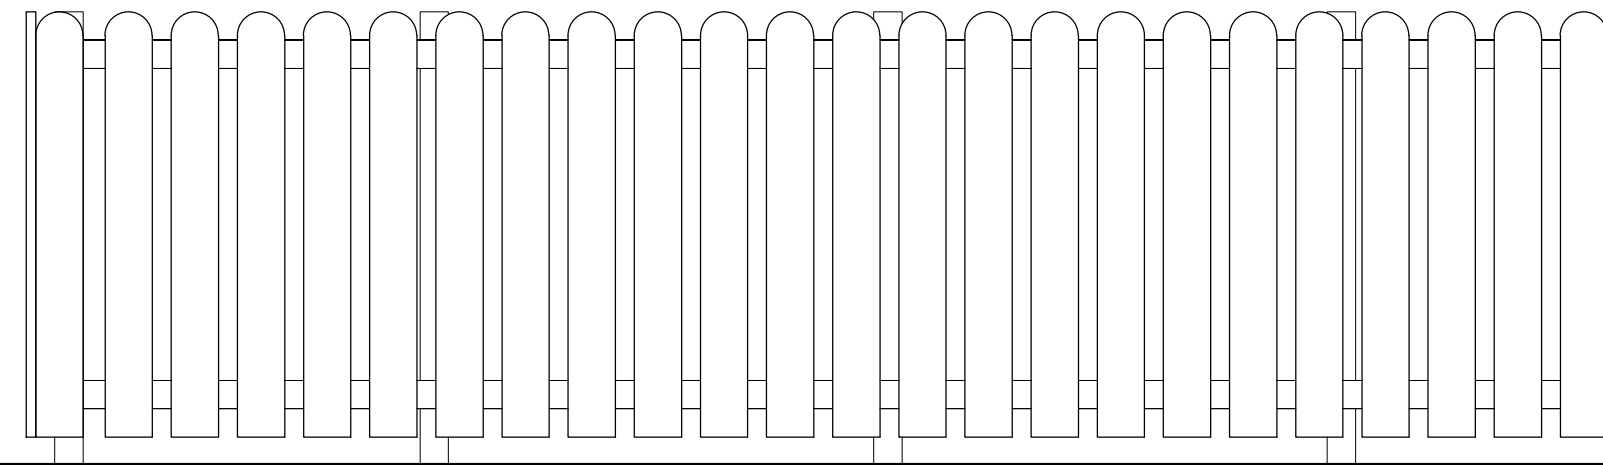

TYPICAL ELEVATION

PROPOSED PERIMETER BOW TOP FENCE SCALE 1:20

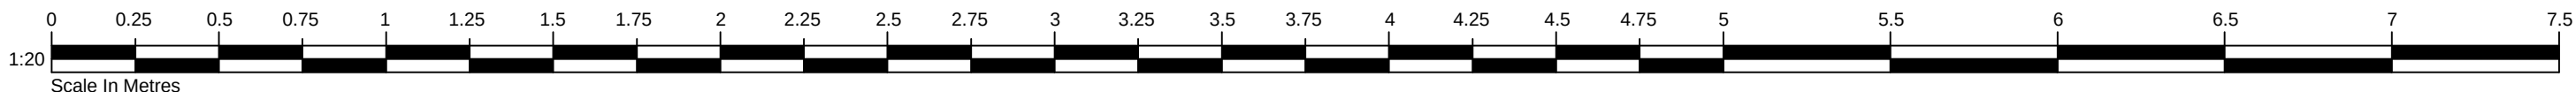

A	1. Canopy dimensions as Supplier information 4000x4100mm 2. Elevations added	12.04.2023
Rev	Amendments	Date

CUNLIFFES PROPERTY & CONSTRUCTION CONSULTANTS Claire Court Oriel Road Bootle Liverpool L20 7AD Tel No: (0151) 944 2030 Fax No: (0151) 944 1825 E-mail: cs@cunliffes.com RICS RIBA Chartered Practice
