


9 BLACKBERRY GROVE

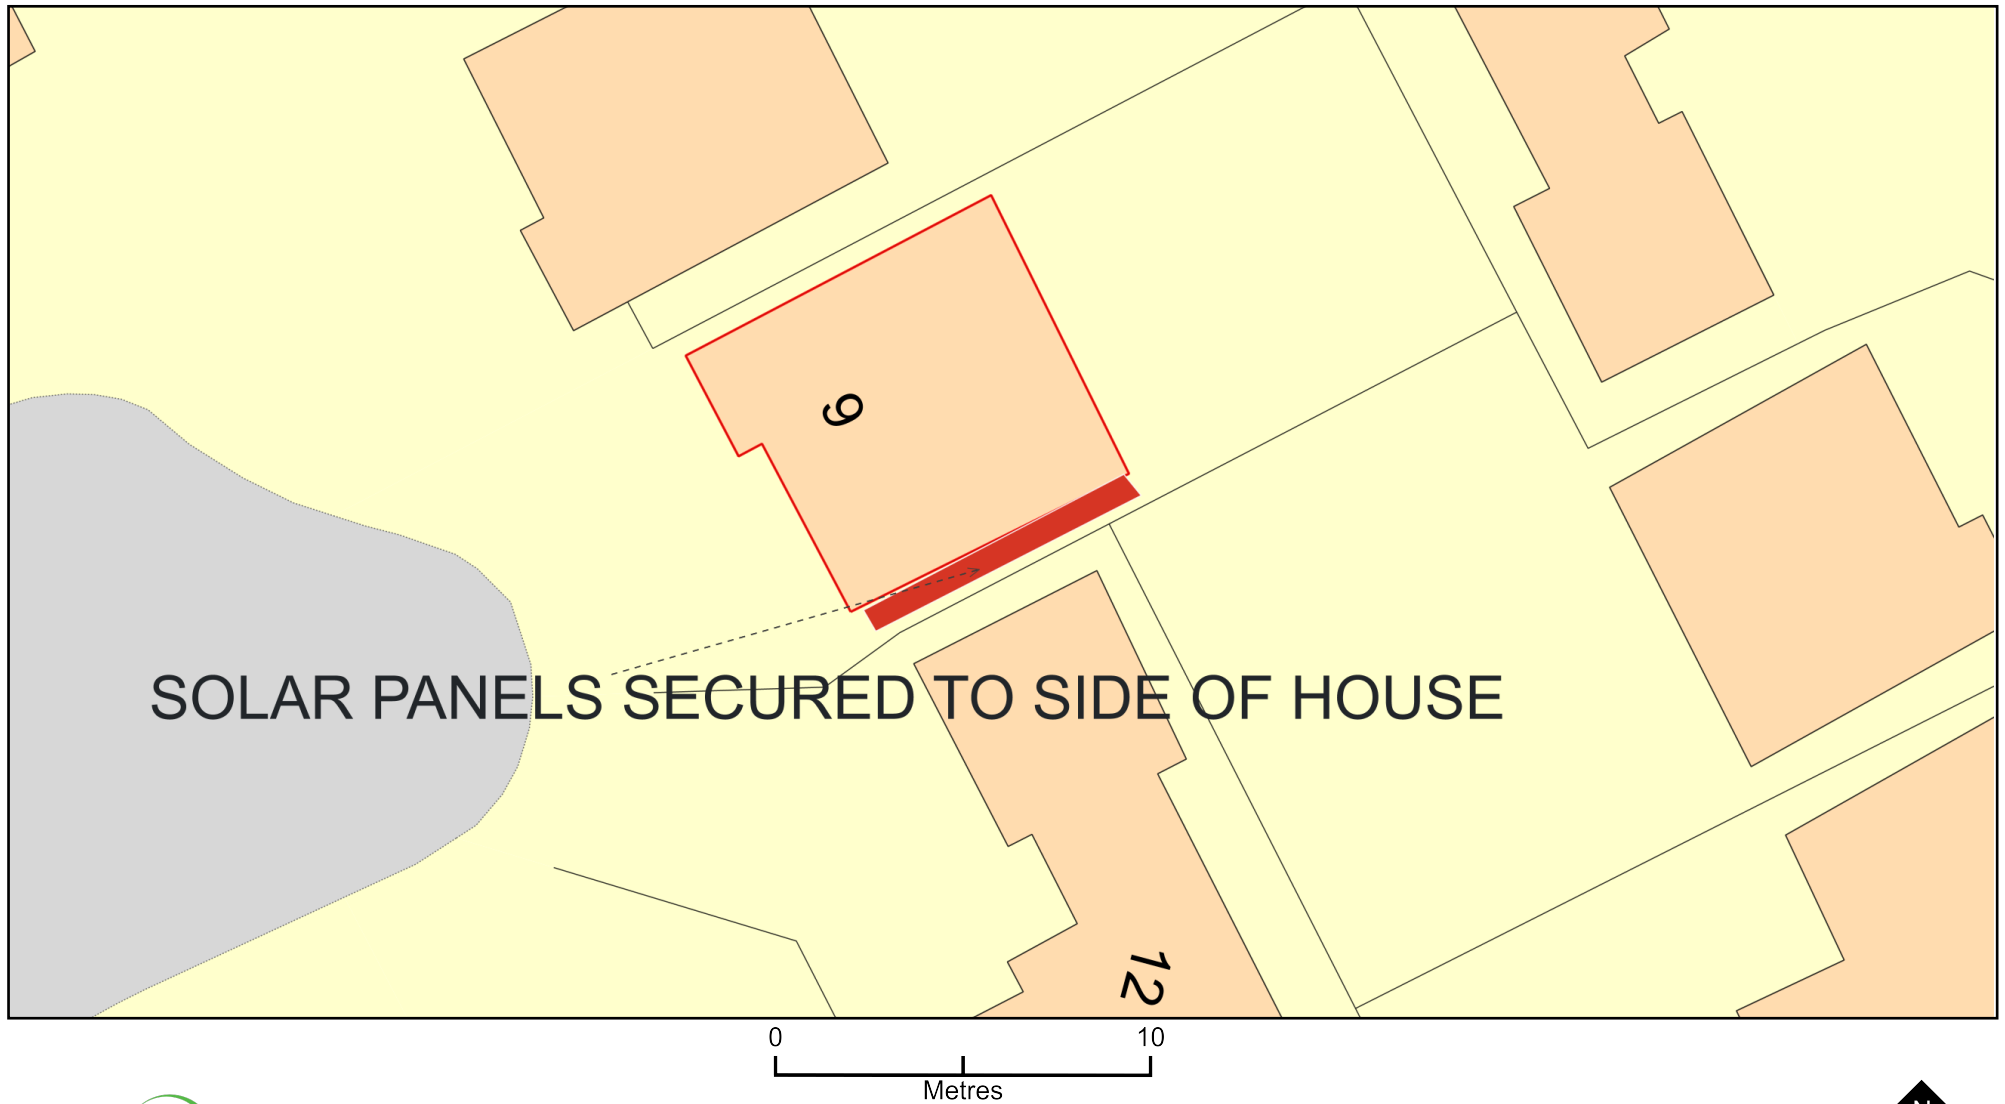

Plan Produced for: GLYN NUTTALL

Date Produced: 08 Mar 2023

Plan Reference Number: TQRQM23067111203694

Scale: 1:200 @ A4

© Crown copyright and database rights 2023 OS 100042766