


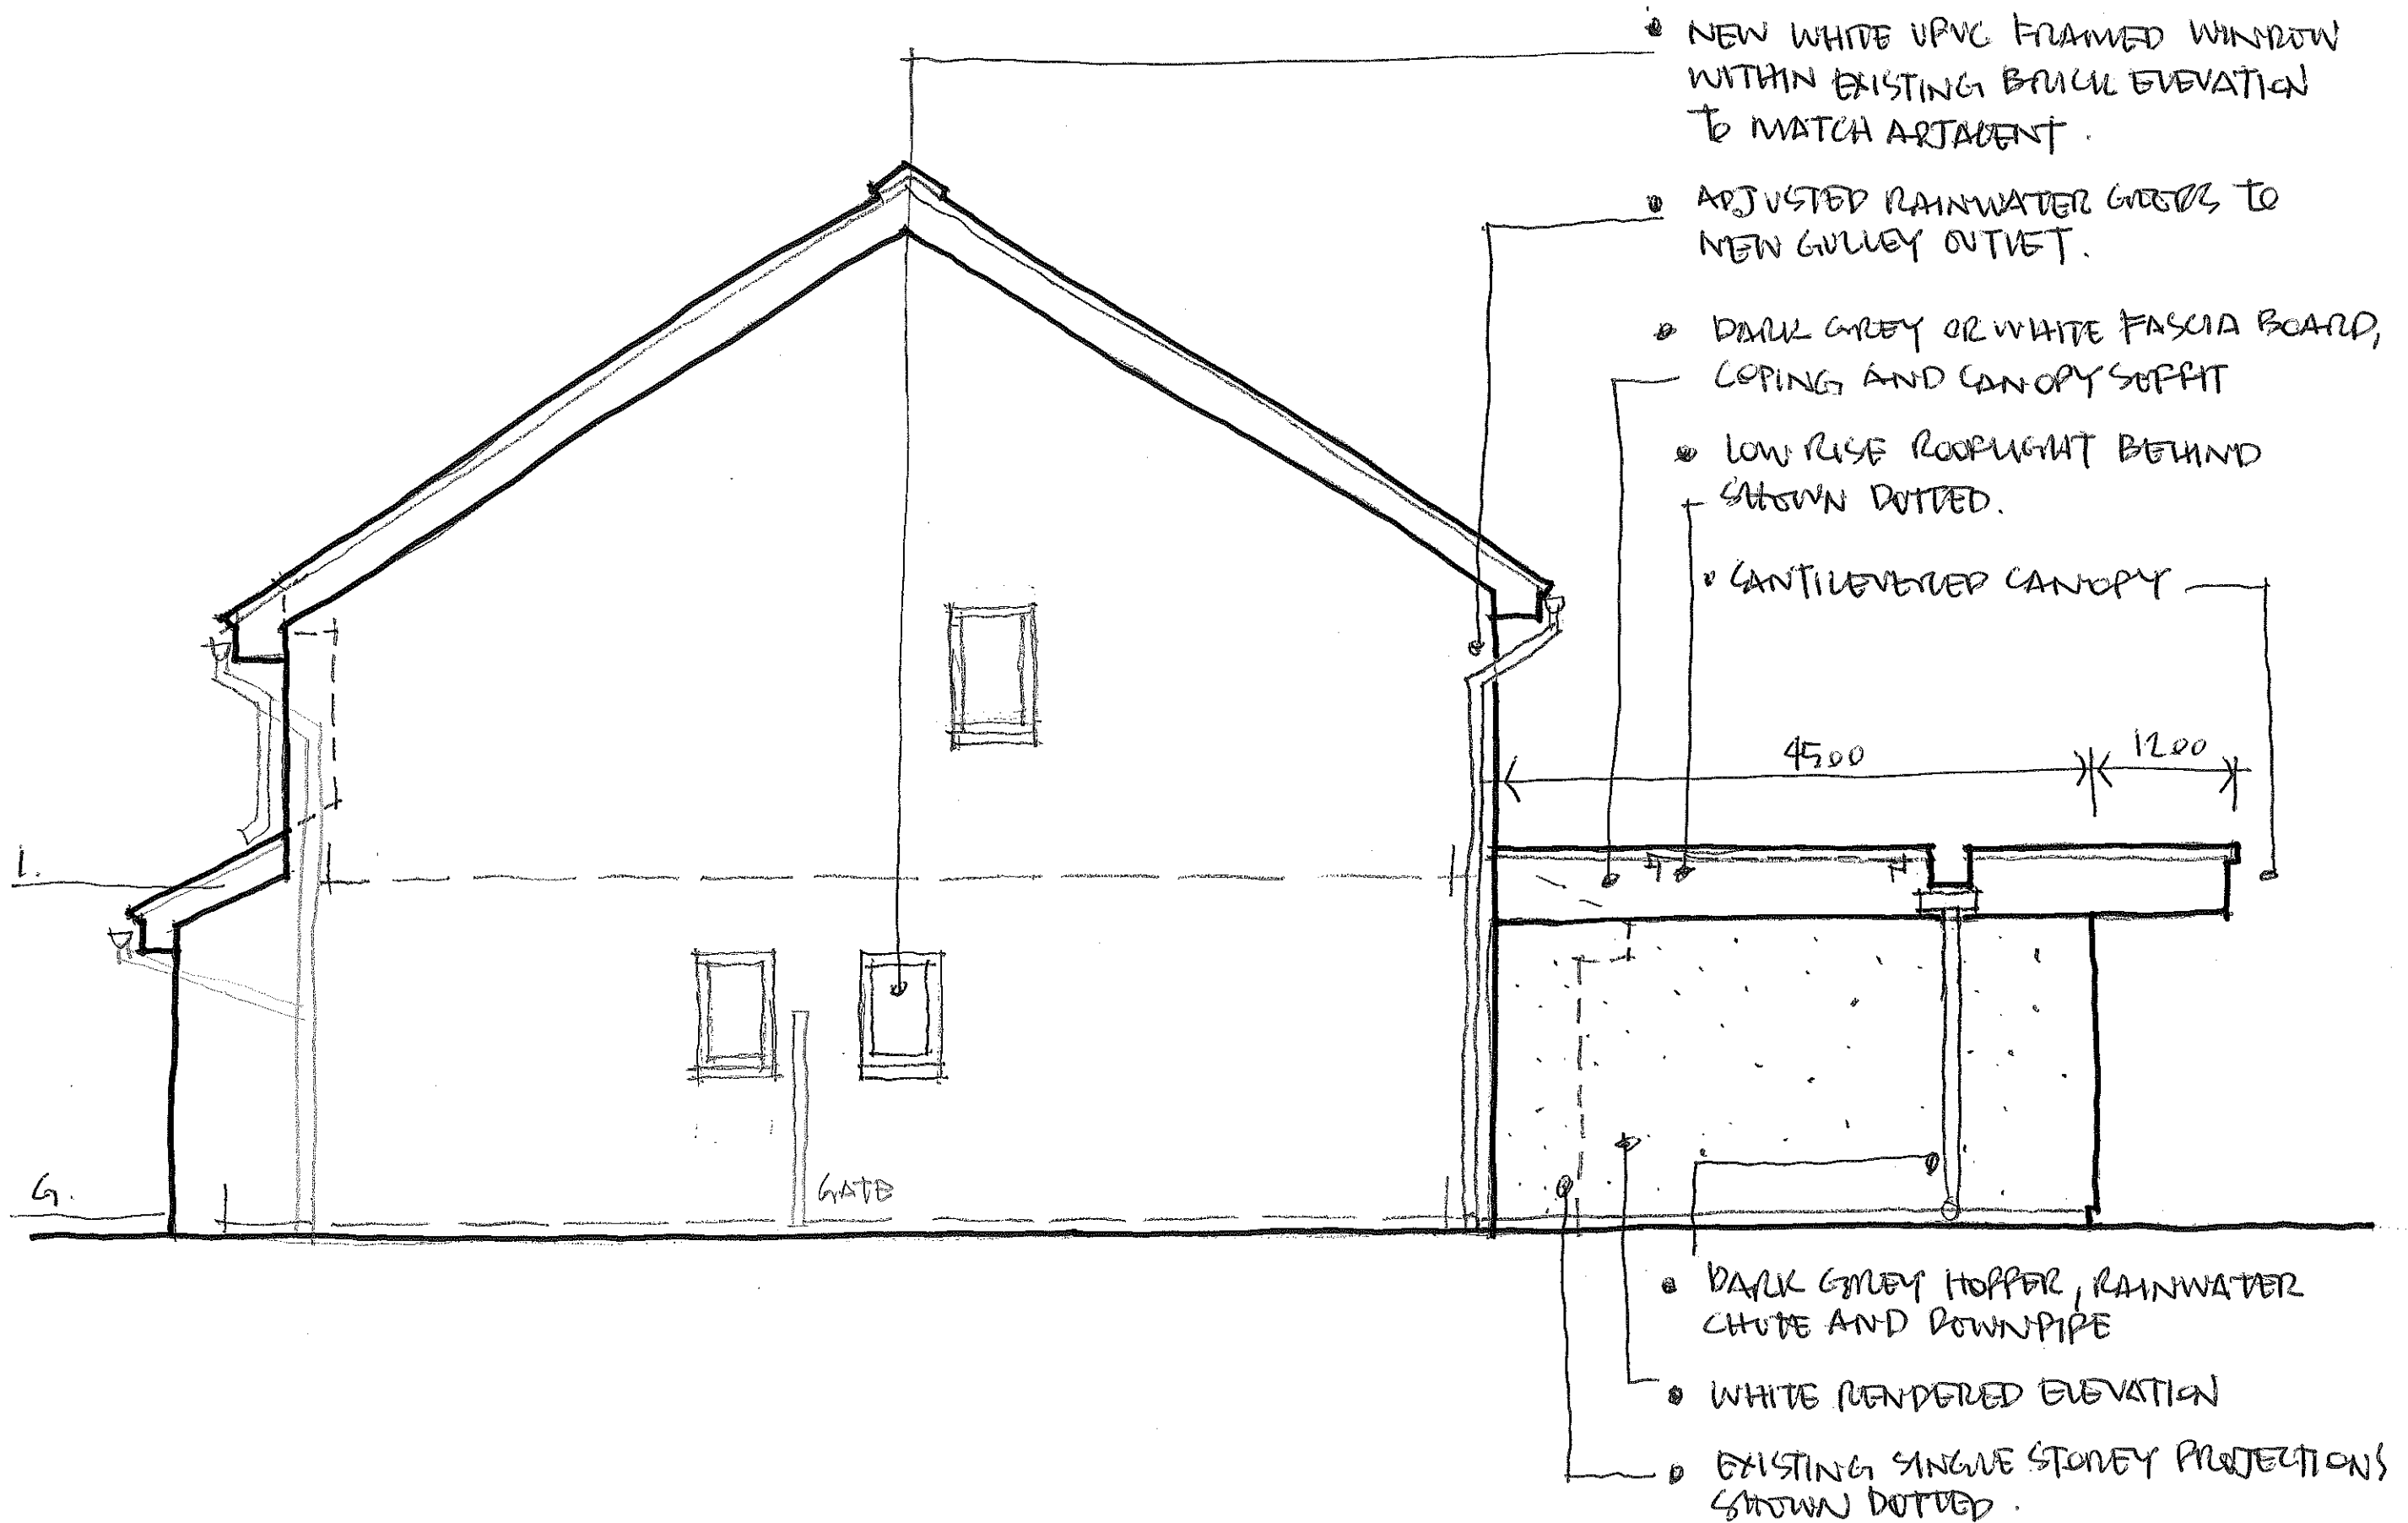

P04. PROPOSED SIDE ELEVATION
FACING 1 CORNER CLOSE 1:50

PROPOSED EXTENSION TO
55 HEVER DRIVE L26 6LN