


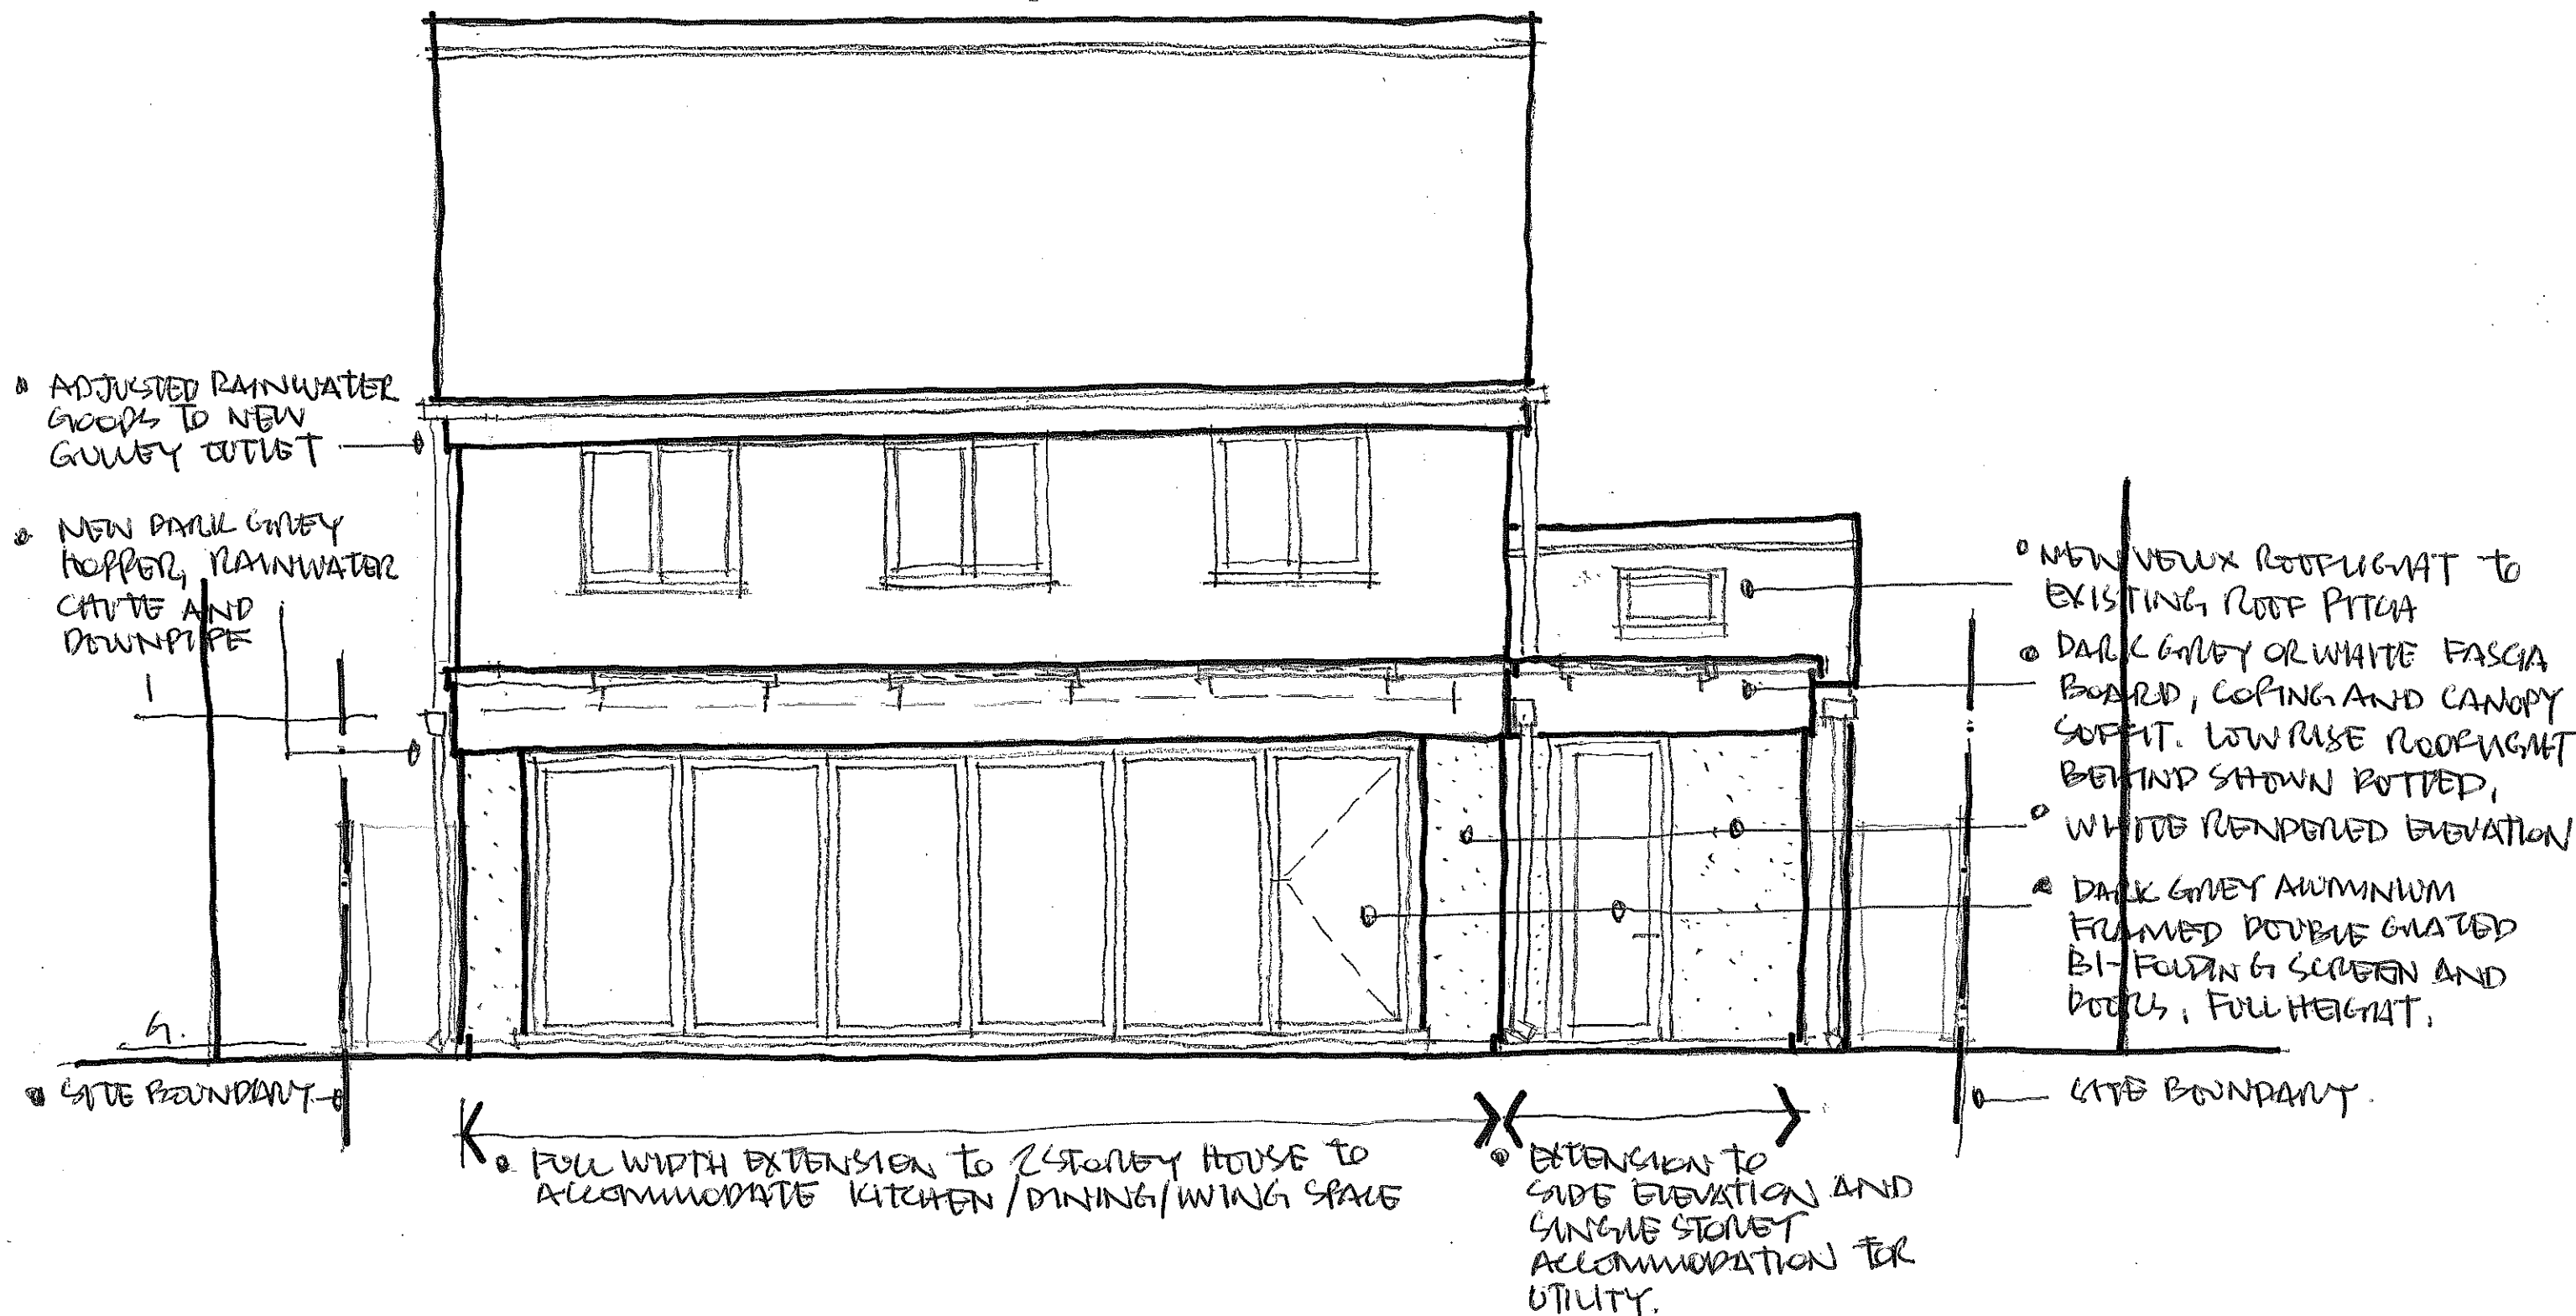

P05. PROPOSED REAR ELEVATION 1:50

PROPOSED EXTENSION TO
55 HEVER DRIVE L26 6LN