

EXISTING SINGLE STOREY PROJECTIONS SHOWN DOTTED

LOW-RISE ROOFLIGHT BEHIND SHOWN DOTTED


NEW VELUX ROOFLIGHT TO EXISTING PITCHED ROOF

NEW SHALLOW PITCH FLAT ROOF CONSTRUCTION WITH FALLS TO NEW HOPPER OUTLETS THROUGH UPSTAND PARAPET WALL WITH COPING

SHALLOW PITCH ROOFLIGHT

DARK GREY ALUMINIUM FRAMED DOUBLE GLAZED BI-FOLDING SCREEN

DARK GREY OR WHITE FACIA BOARD, COPING AND SETFIT.

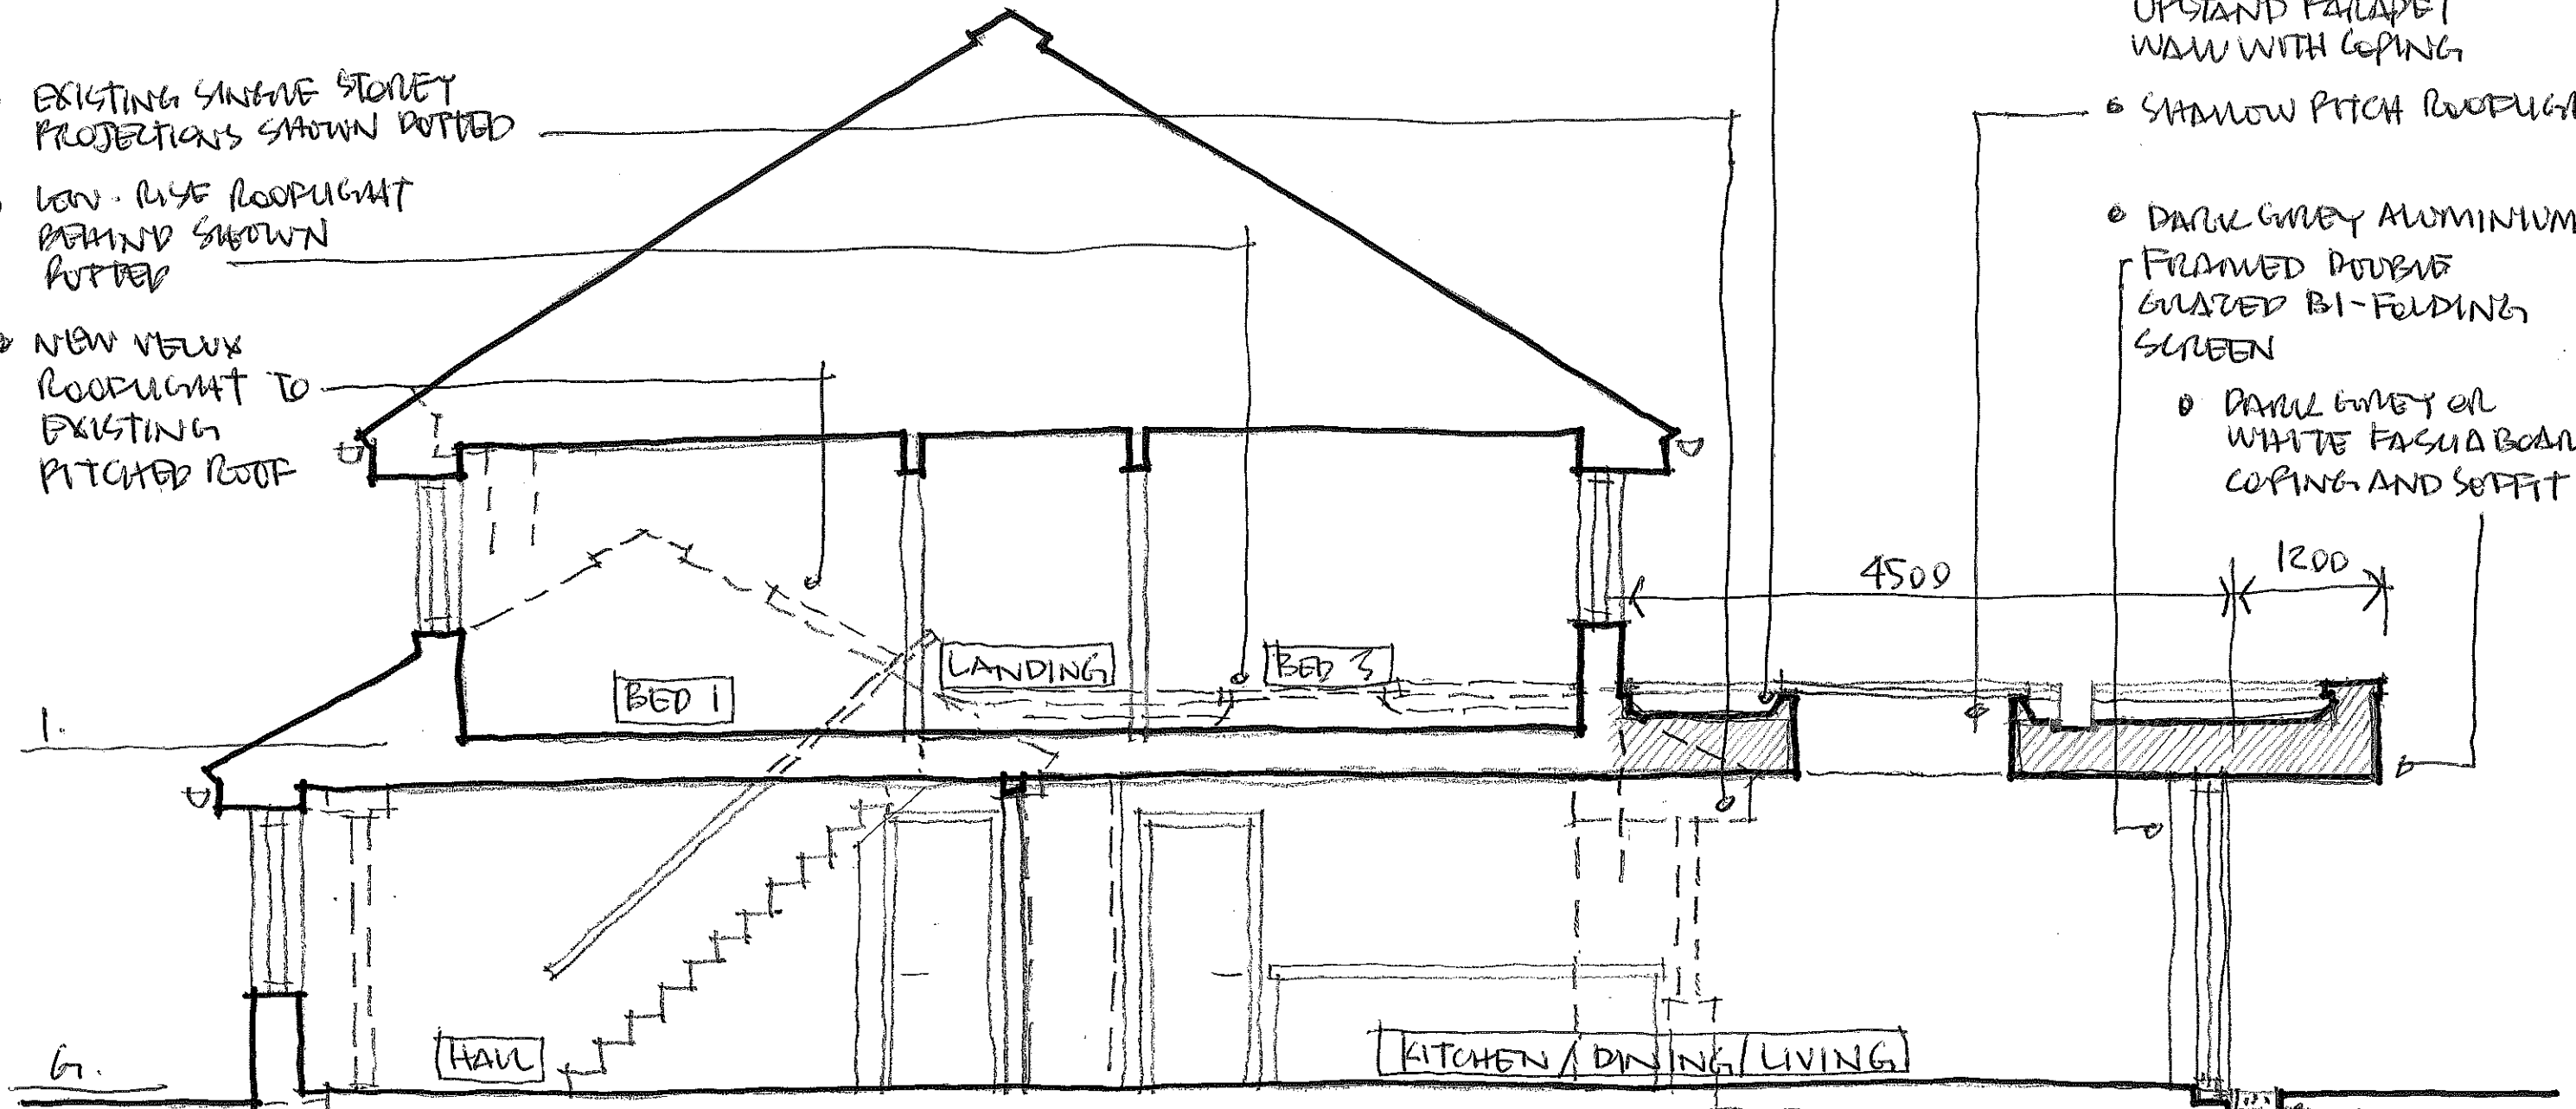

EXISTING SINGLE STOREY ACCOMMODATION (SHOWN DOTTED)

EXTENDED UTILITY ROOM

EXISTING 2 STOREY ACCOMMODATION INCLUDING SINGLE STOREY PROJECTIONS TO REAR

EXTENDED KITCHEN / DINING / LIVING SPACE

CANTILEVERED CANOPY

P07. PROPOSED SECTION AA 1:50

PROPOSED EXTENSION TO 55 HEVER DRIVE L26 6LN