


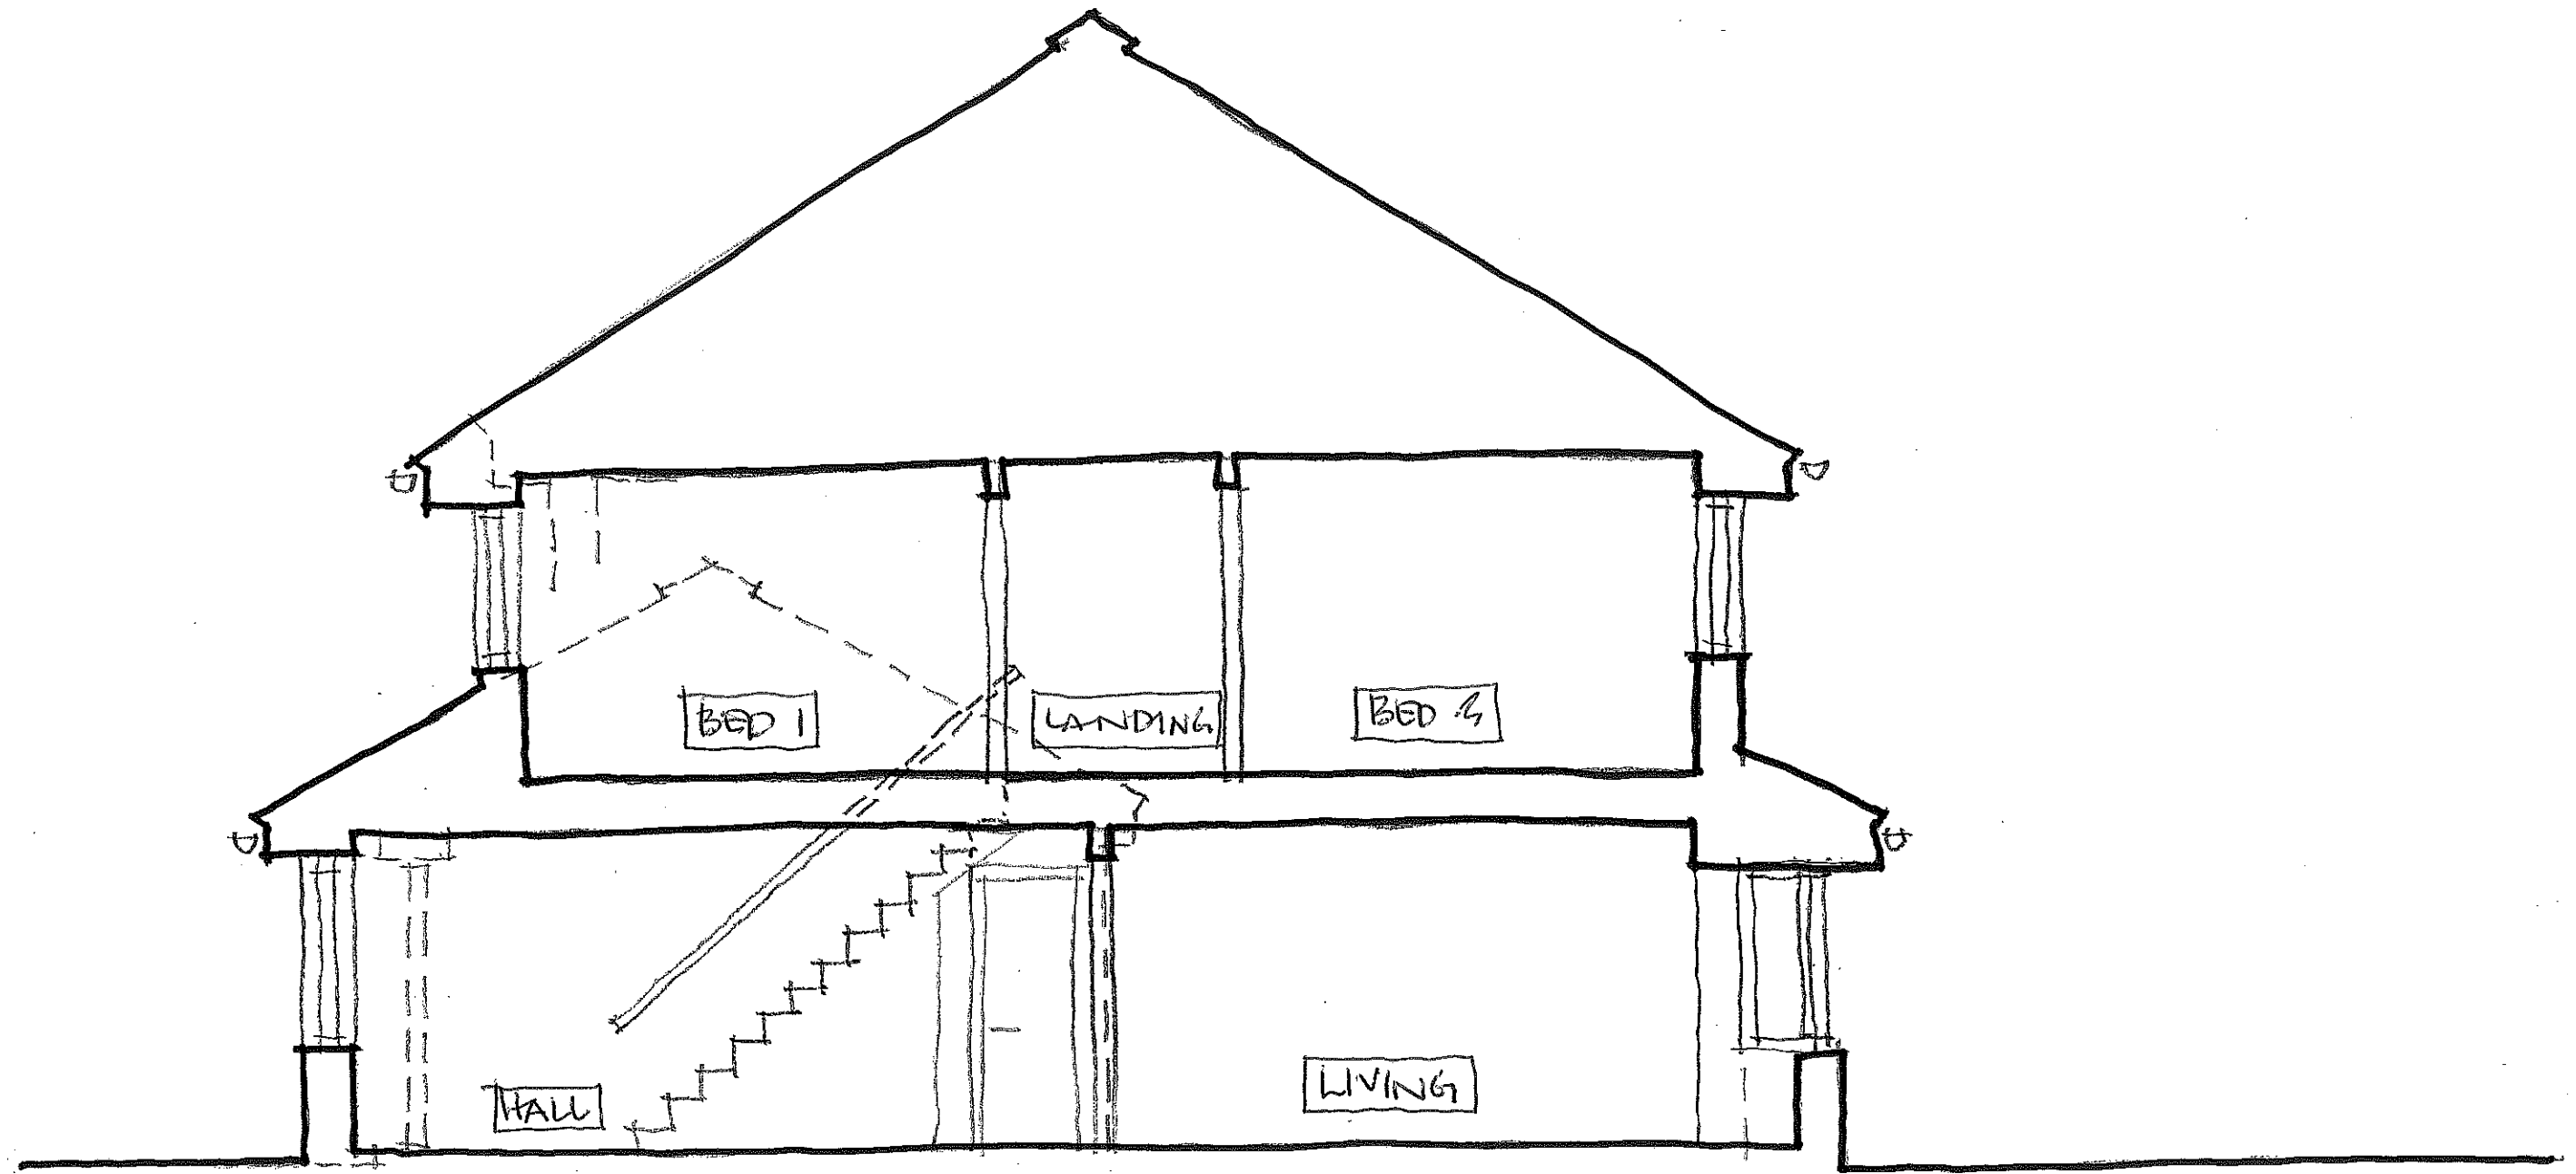

E07. EXISTING SECTION AA 1:50

PROPOSED EXTENSION TO
55 HEVER DRIVE L266LN