


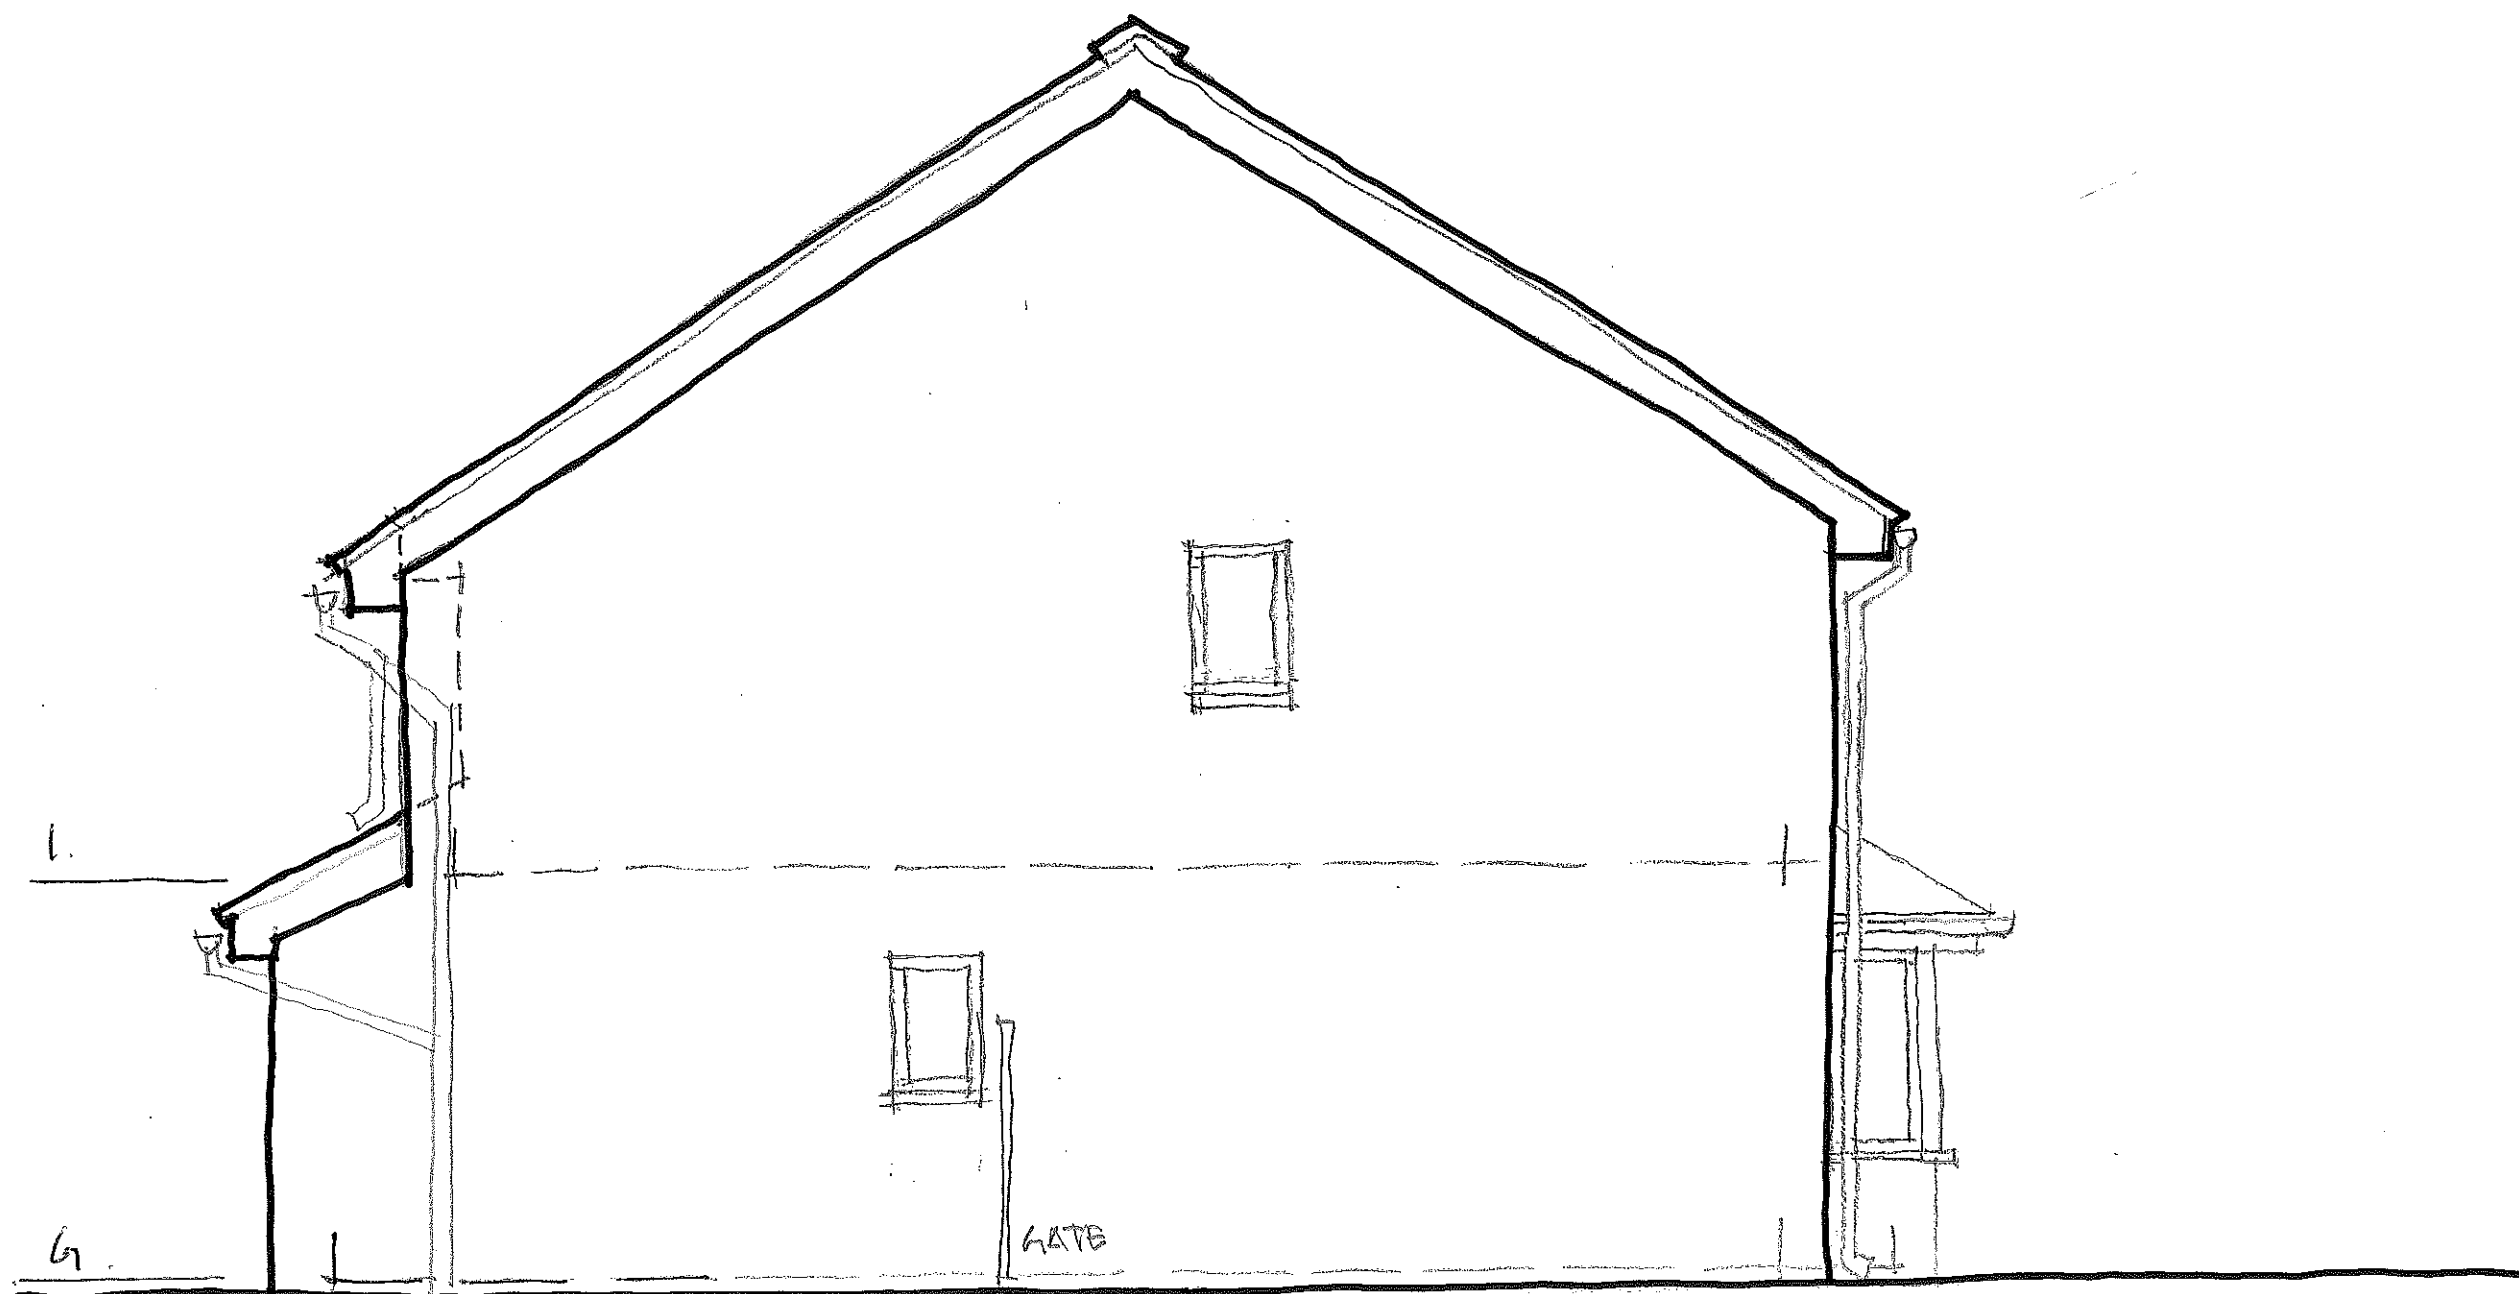

E04. EXISTING SIDE ELEVATION
FACING 1 CROSSWELL CLOSE 1:50.
PROPOSED EXTENSION TO
55 HEVER DRIVE L26 CUN