


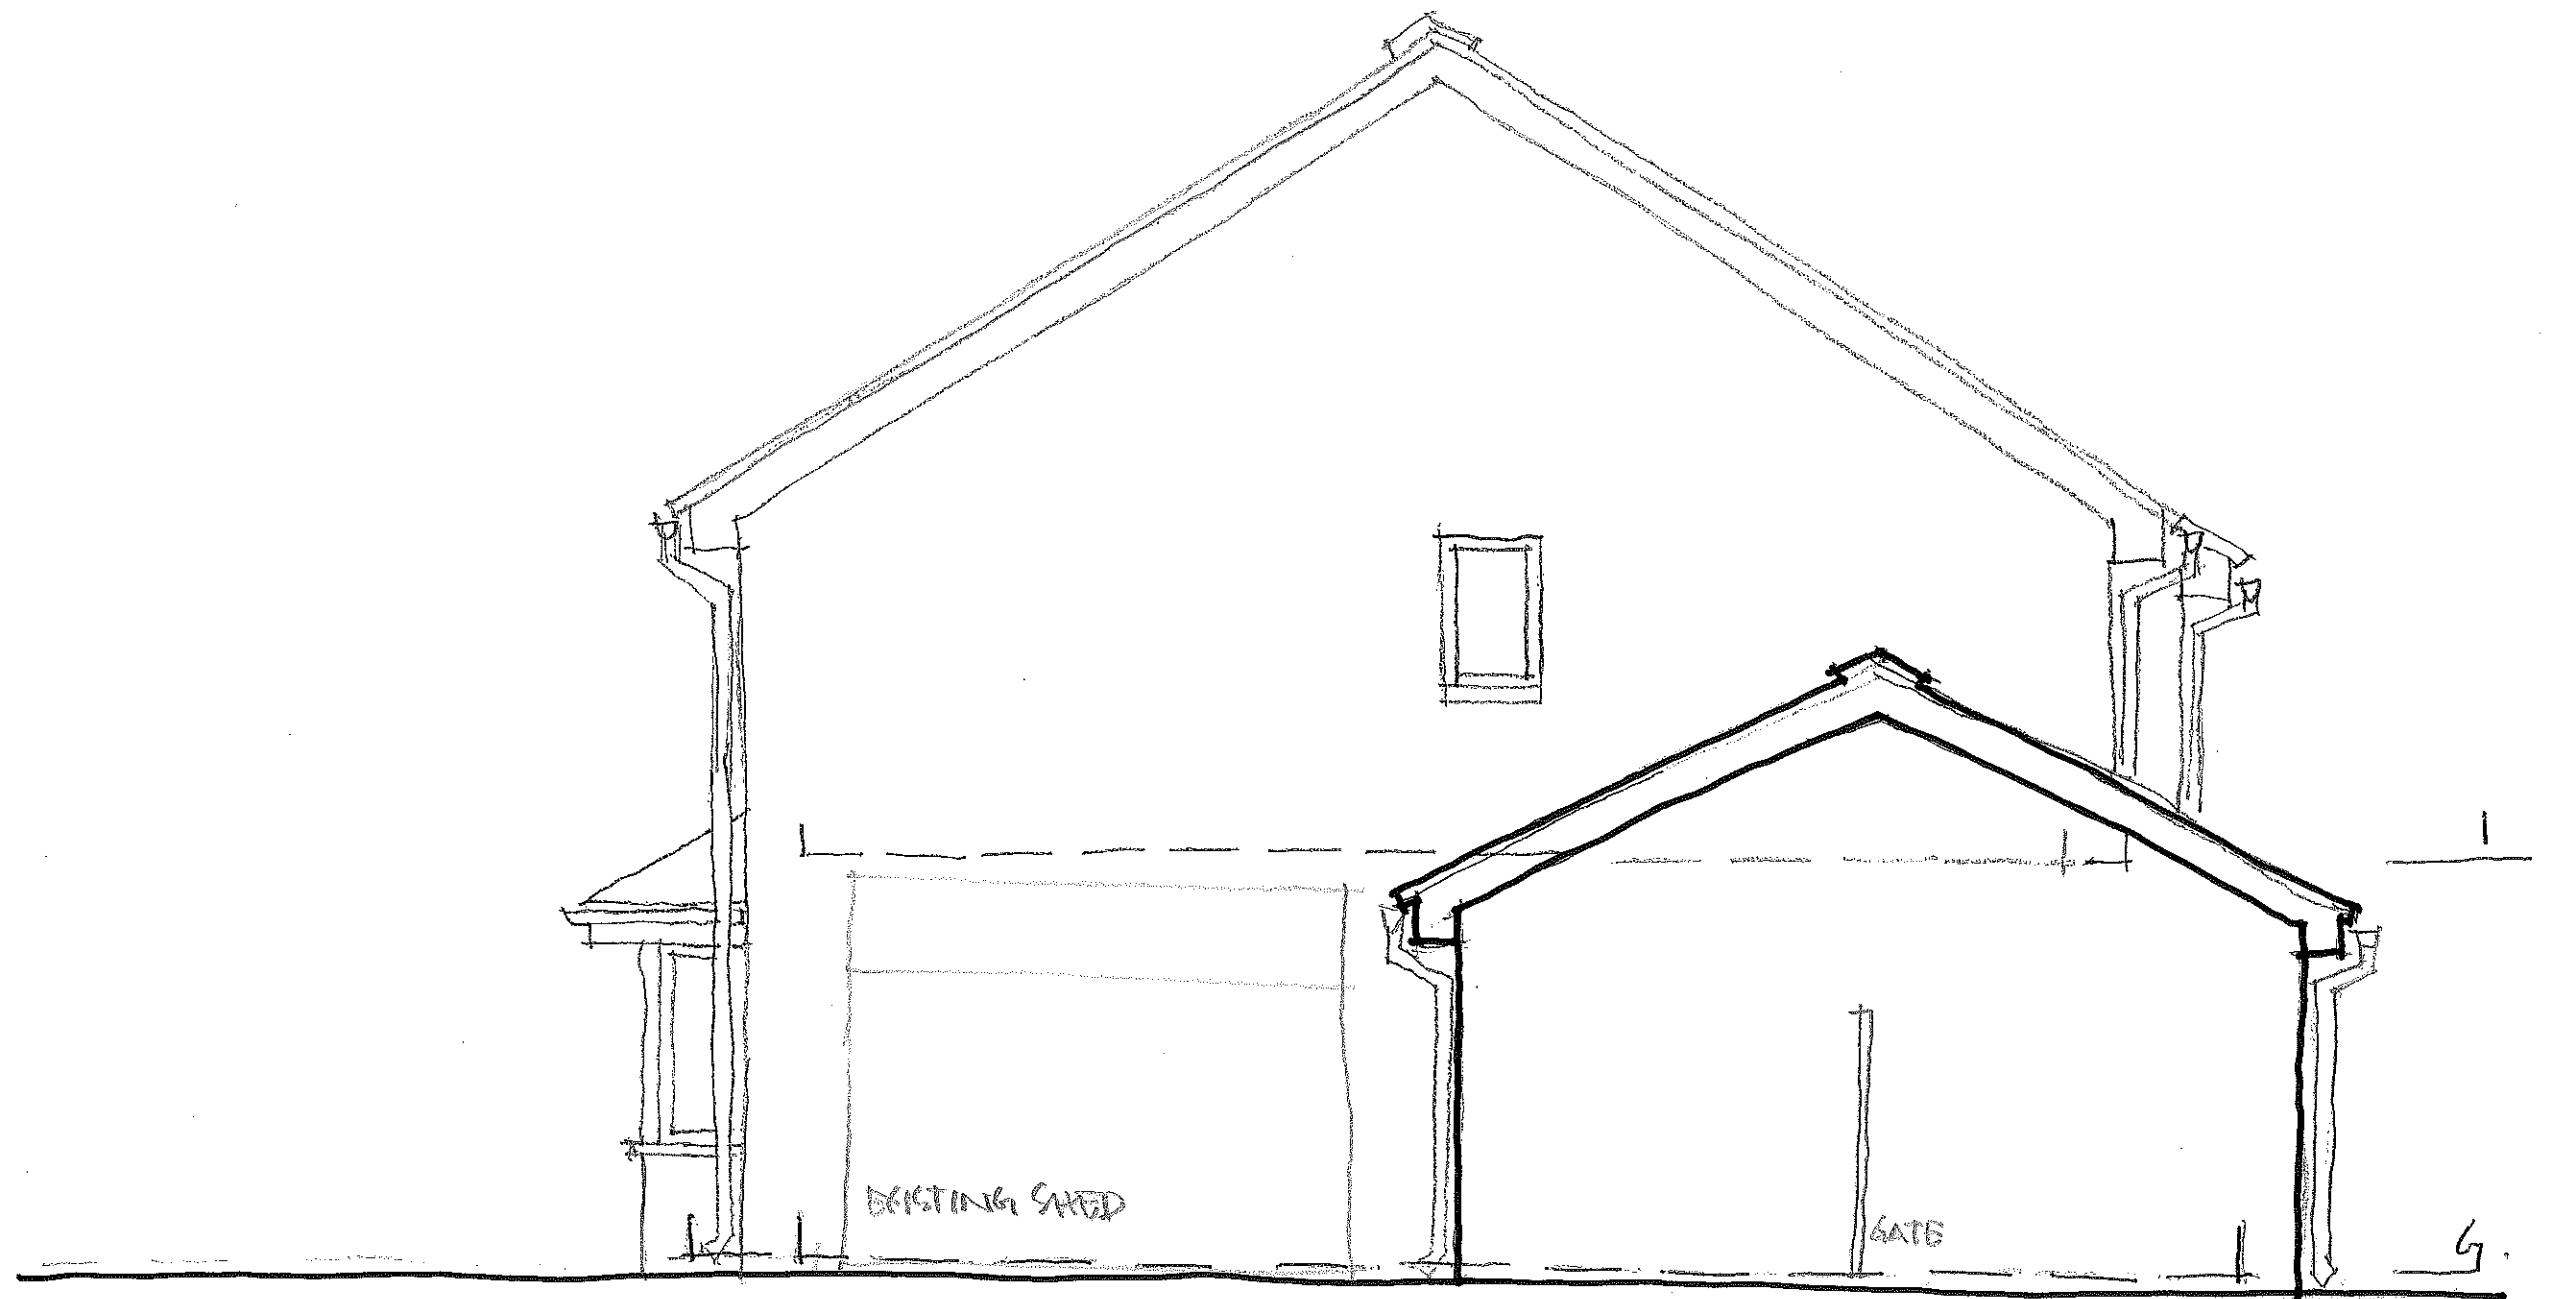

E06. EXISTING SIDE ELEVATION,
FACING 53 HEVER DRIVE. 1:50
PROPOSED EXTENSION TO
55 HEVER DRIVE 1:26 6LN