




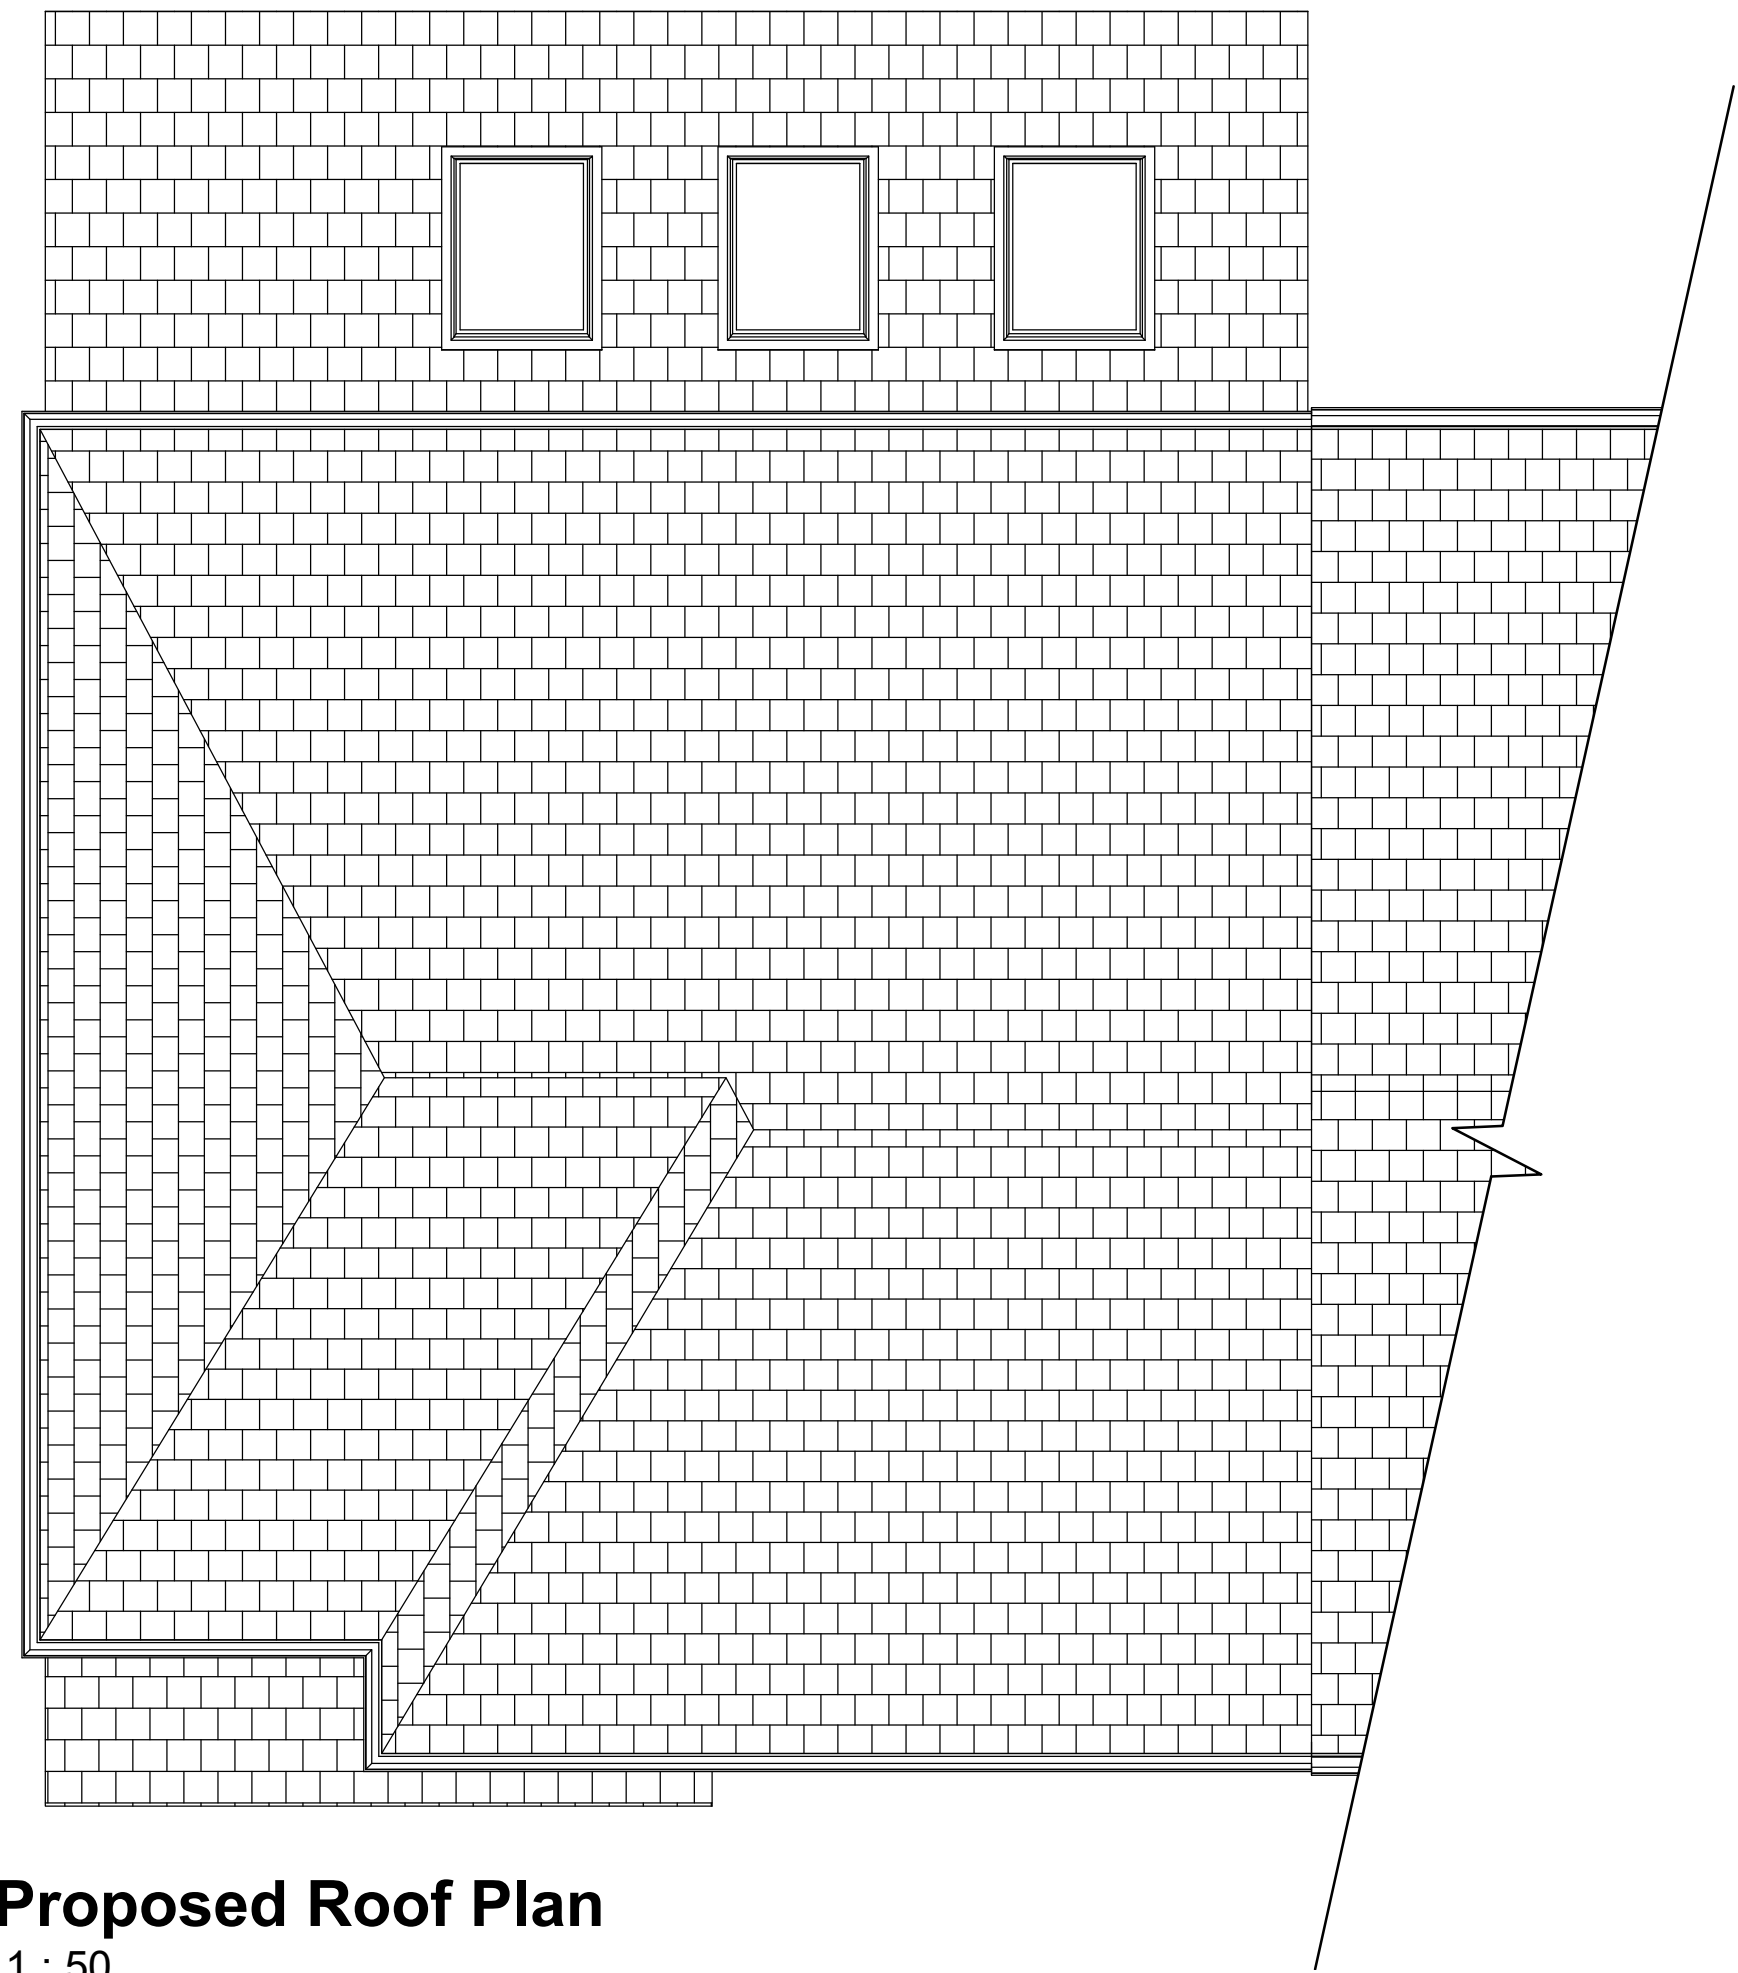


Proposed Roof Plan
1 : 50

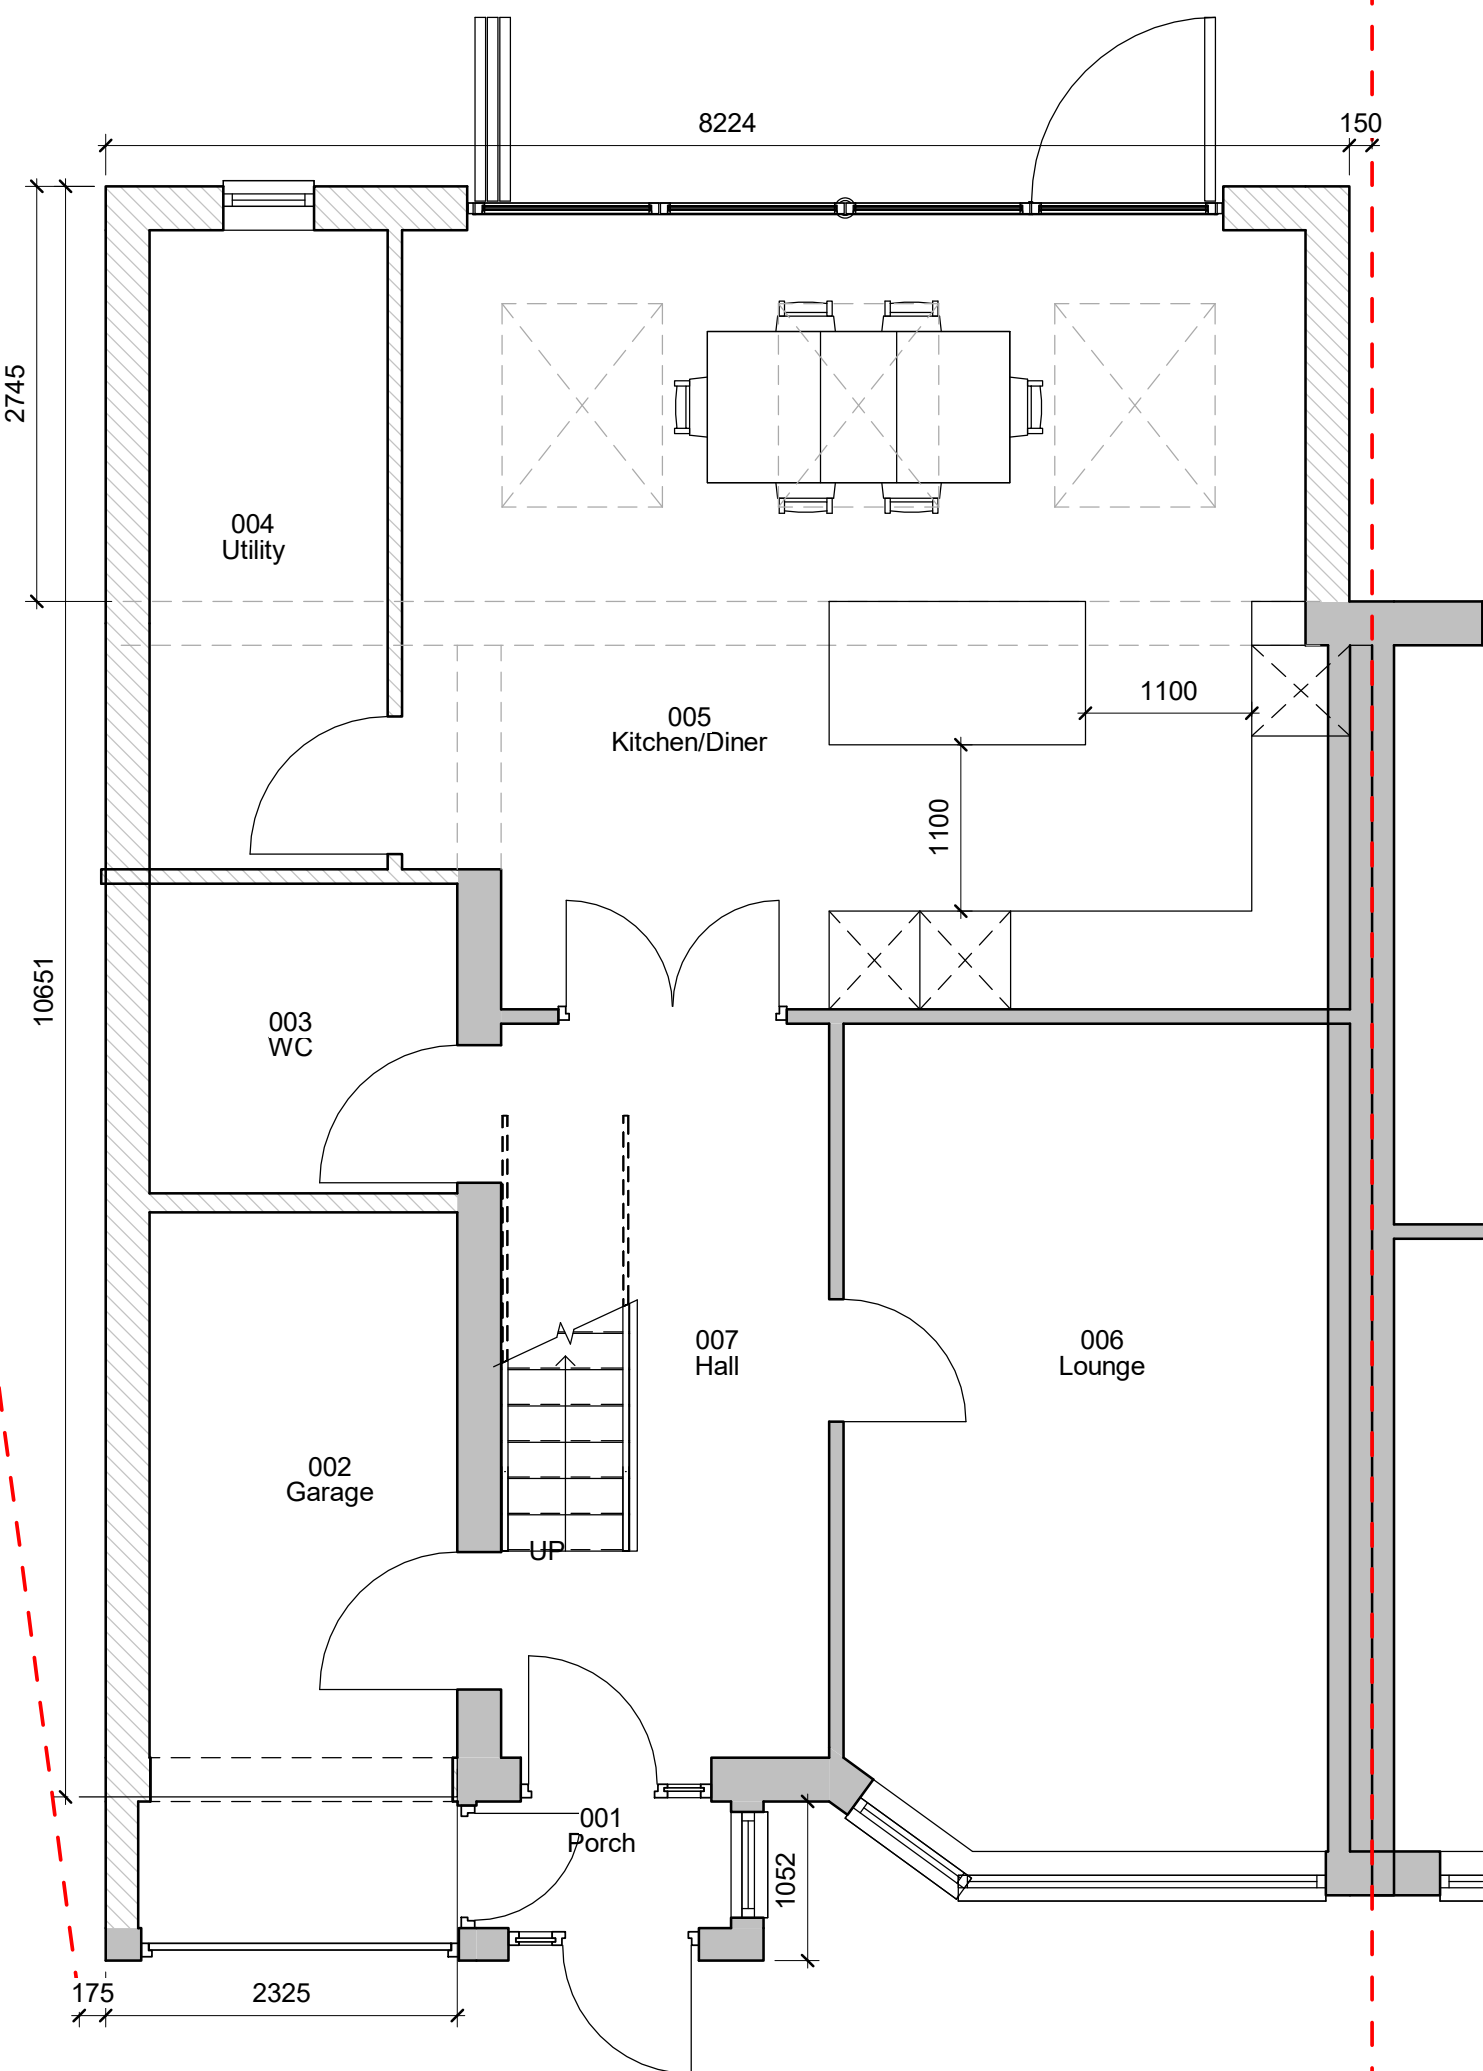

Proposed Ground Floor
1 : 50

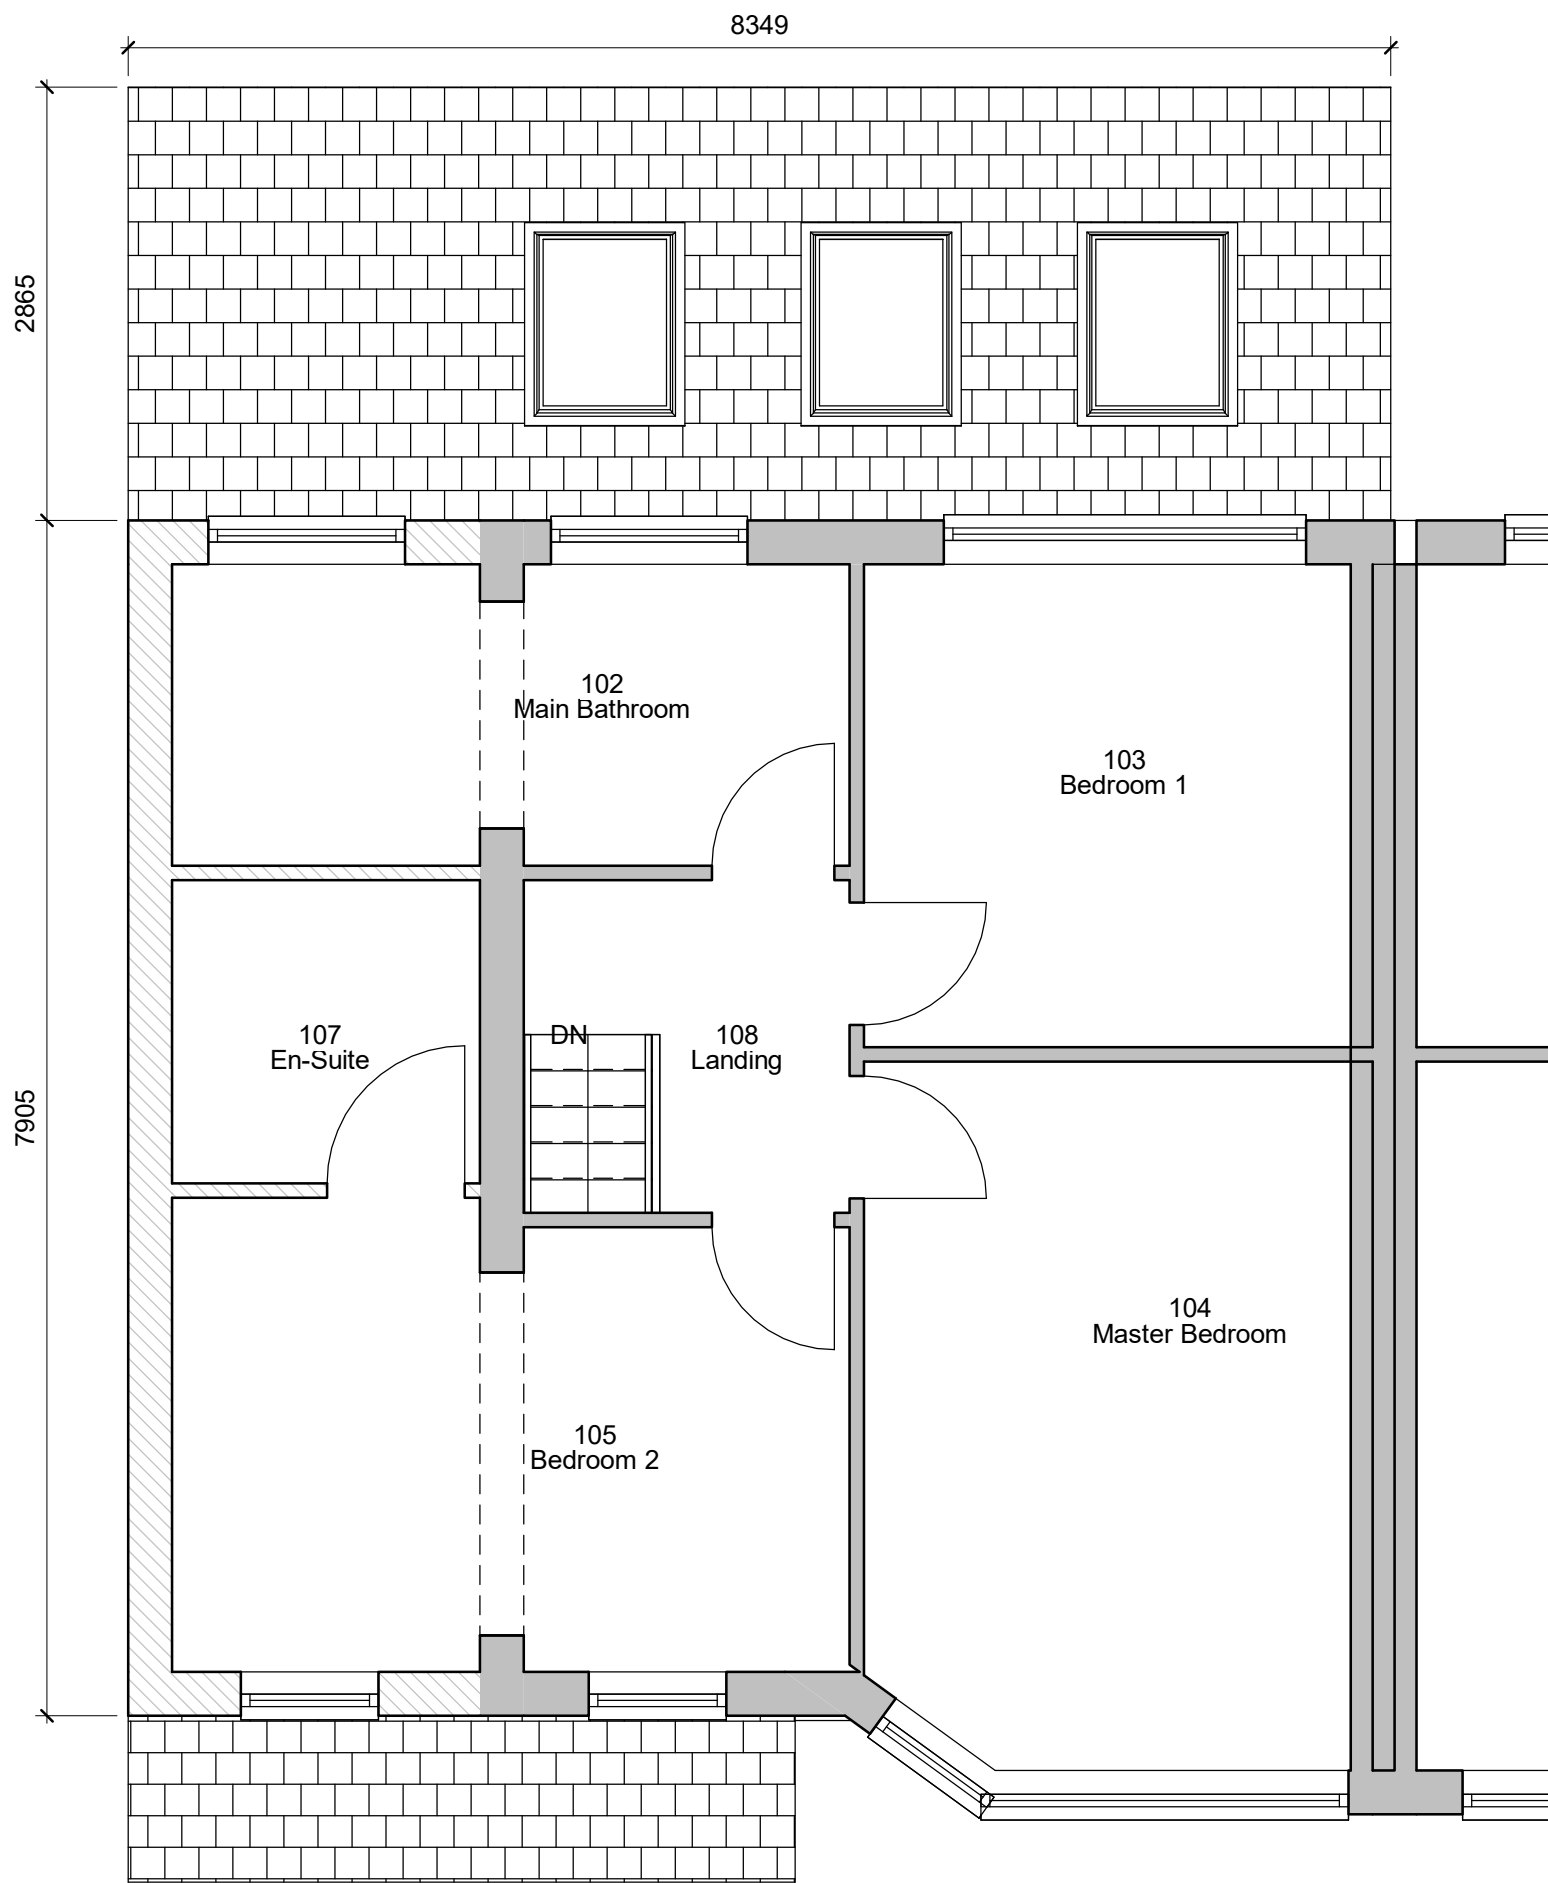


Proposed First Floor
1 : 50

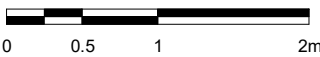

Notes

Revision History		
No.	Description	Date
3	Ammended for planners comments	23/01/23
2	Ammended based on planners comments	24/12/22
1	Issued for Planning	24/11/22

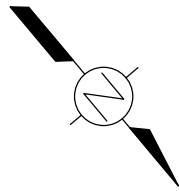

Project	11 Rowan Grove
Client	N/A
Title	Proposed Plans
Number	C037-01-01-002
Scale	1 : 50@ A1
Revision	3
Status	PLANNING
Date	23/01/23