




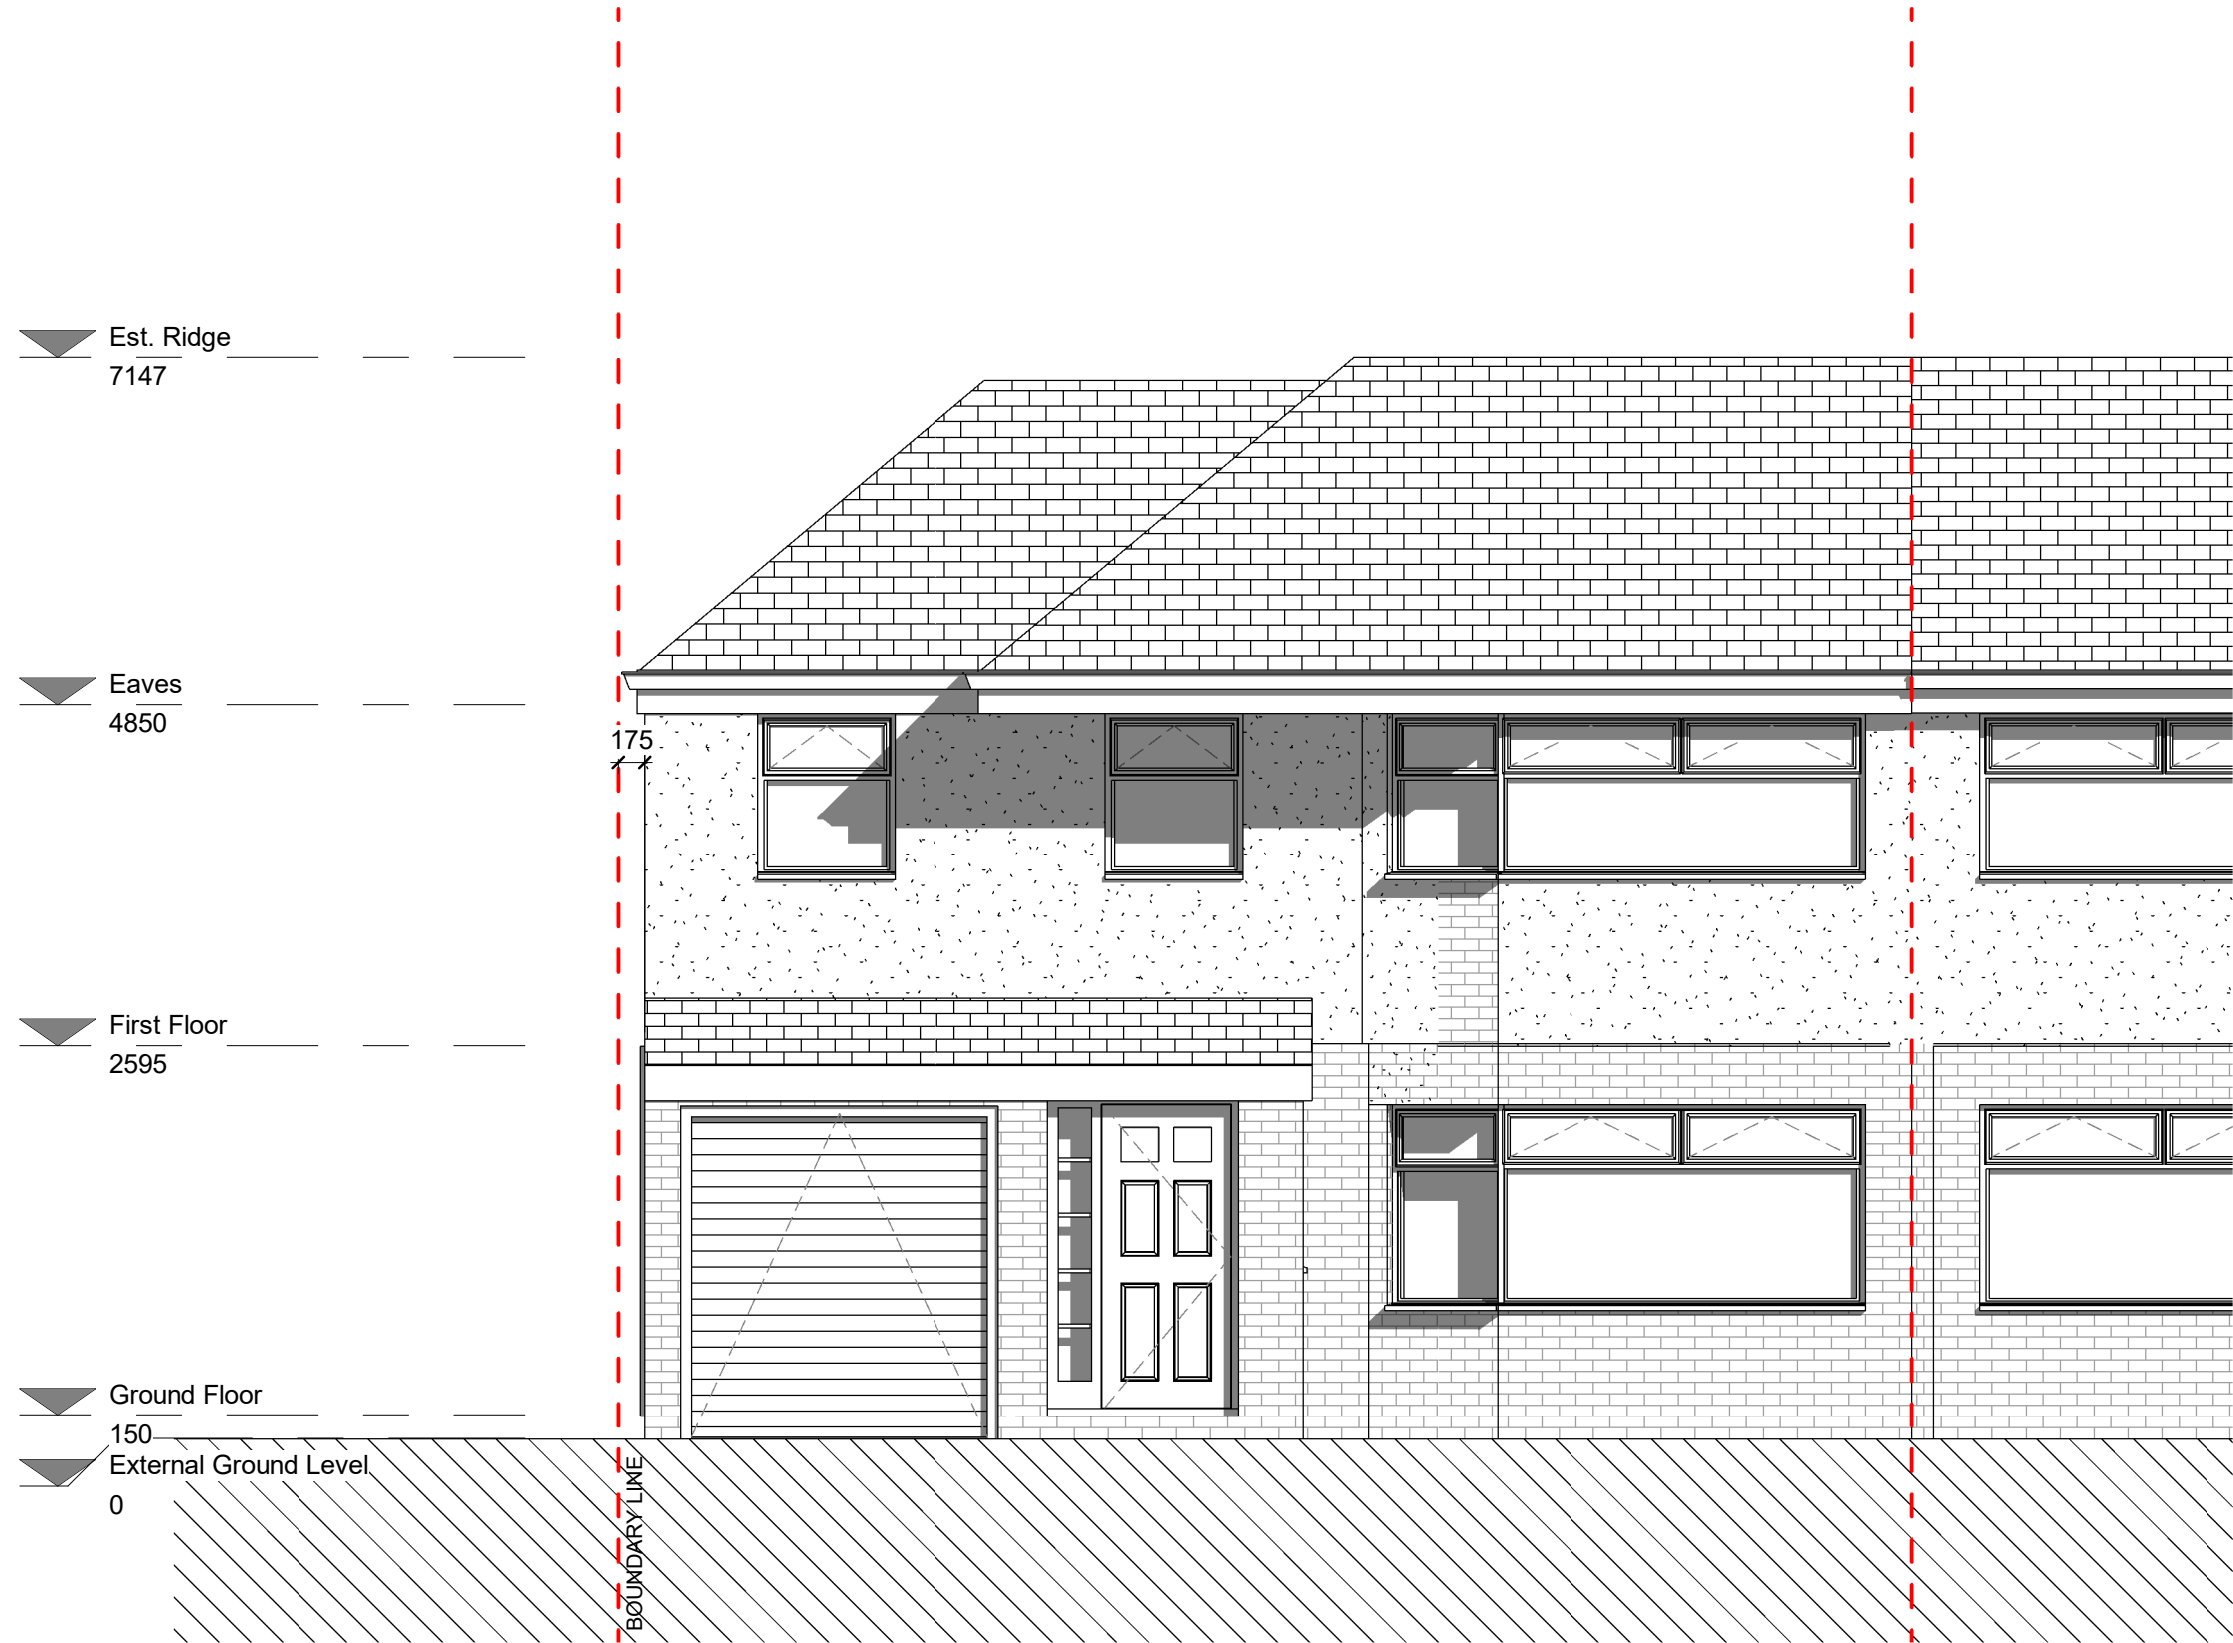


Proposed Front Elevation
1 : 50

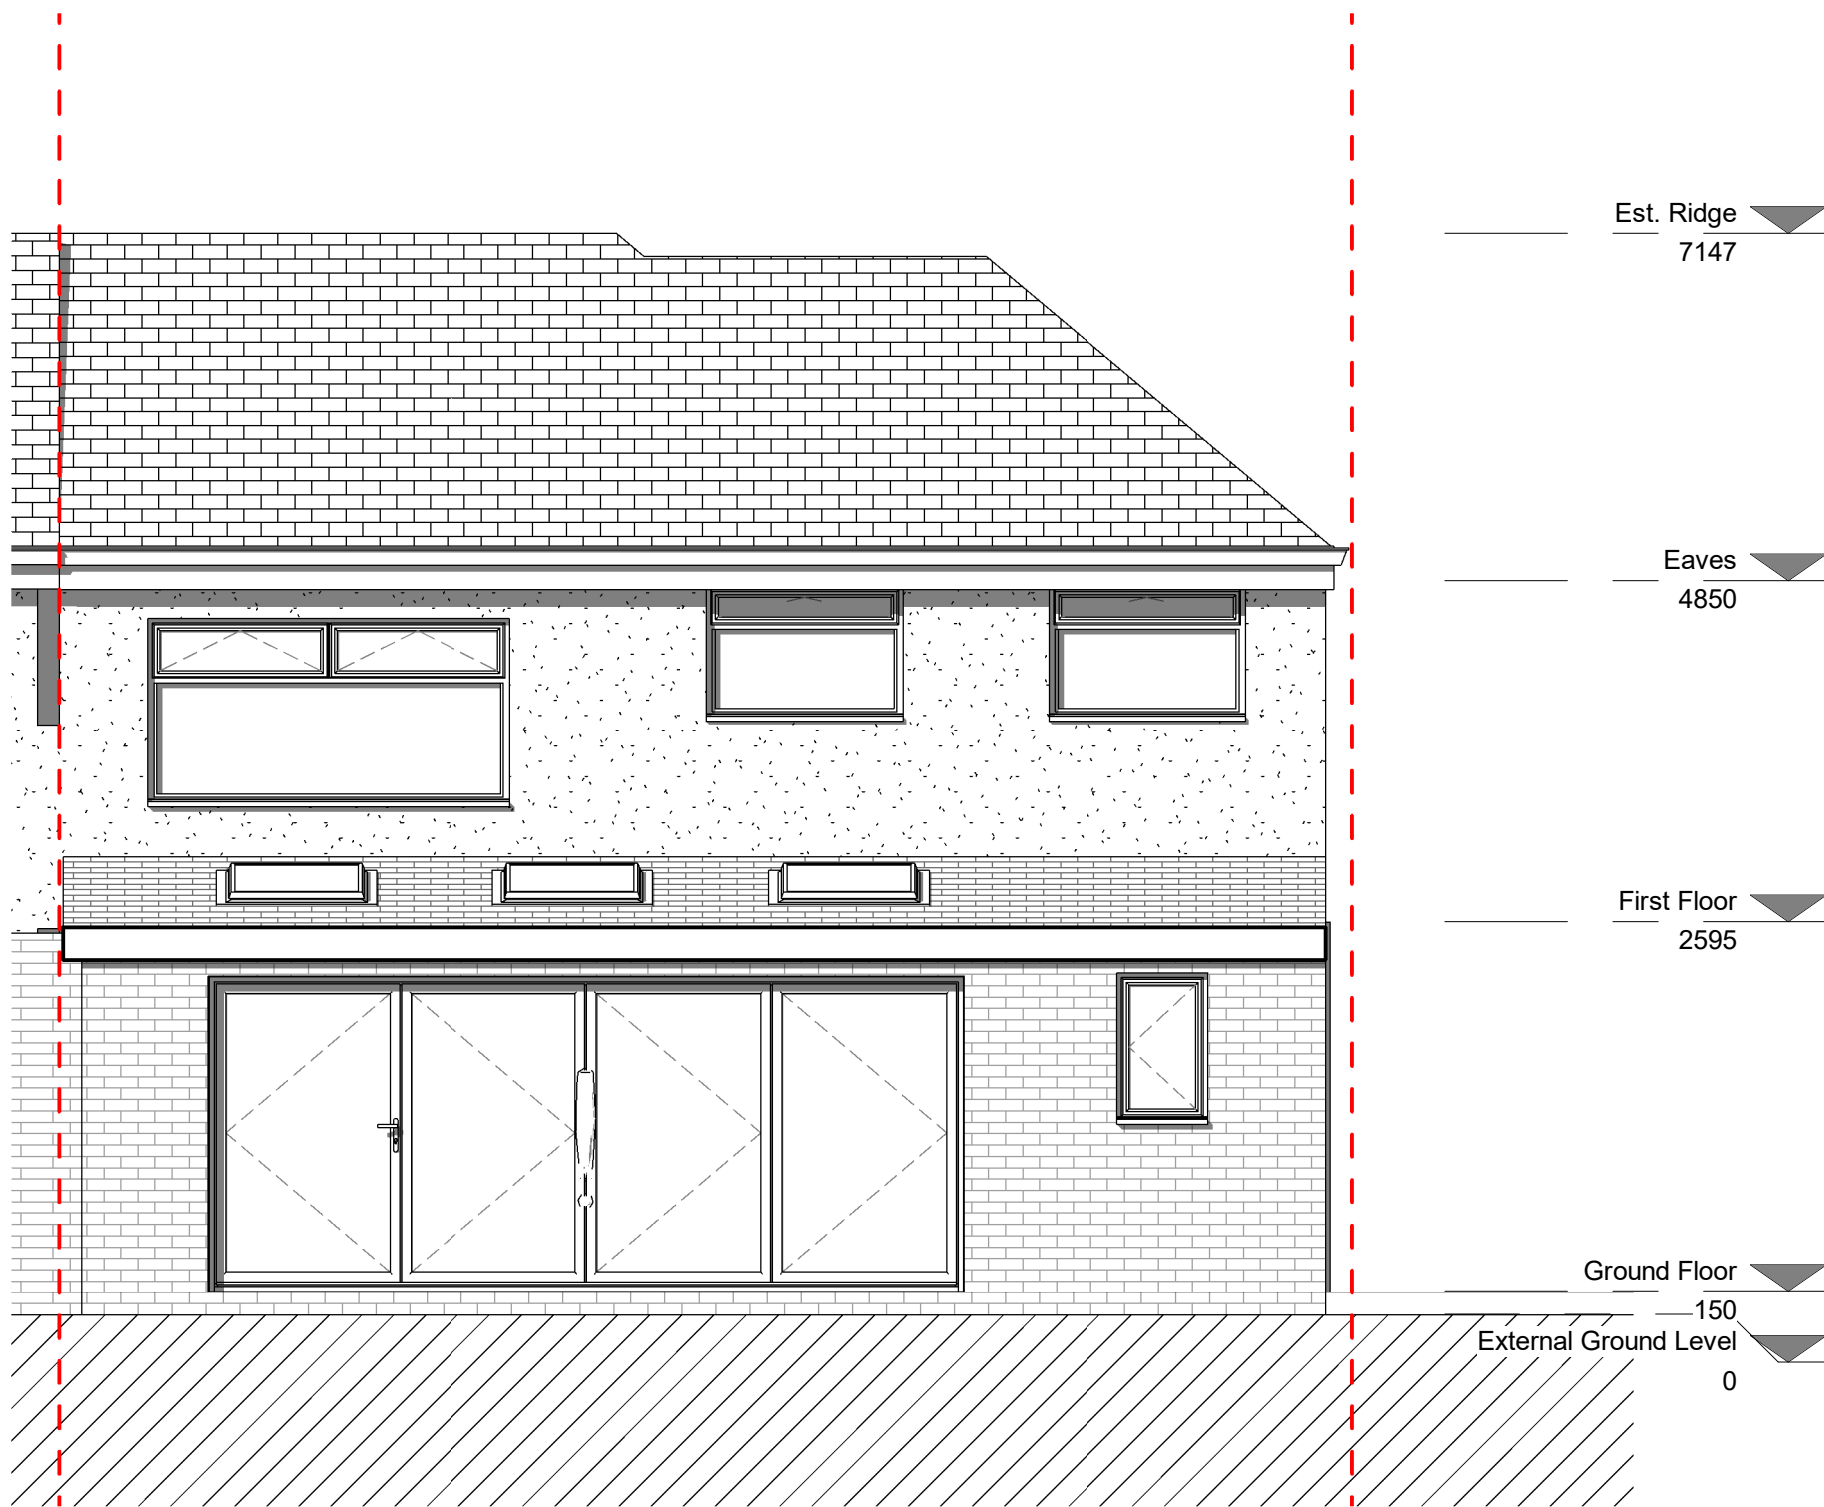


Proposed Rear Elevation
1 : 50

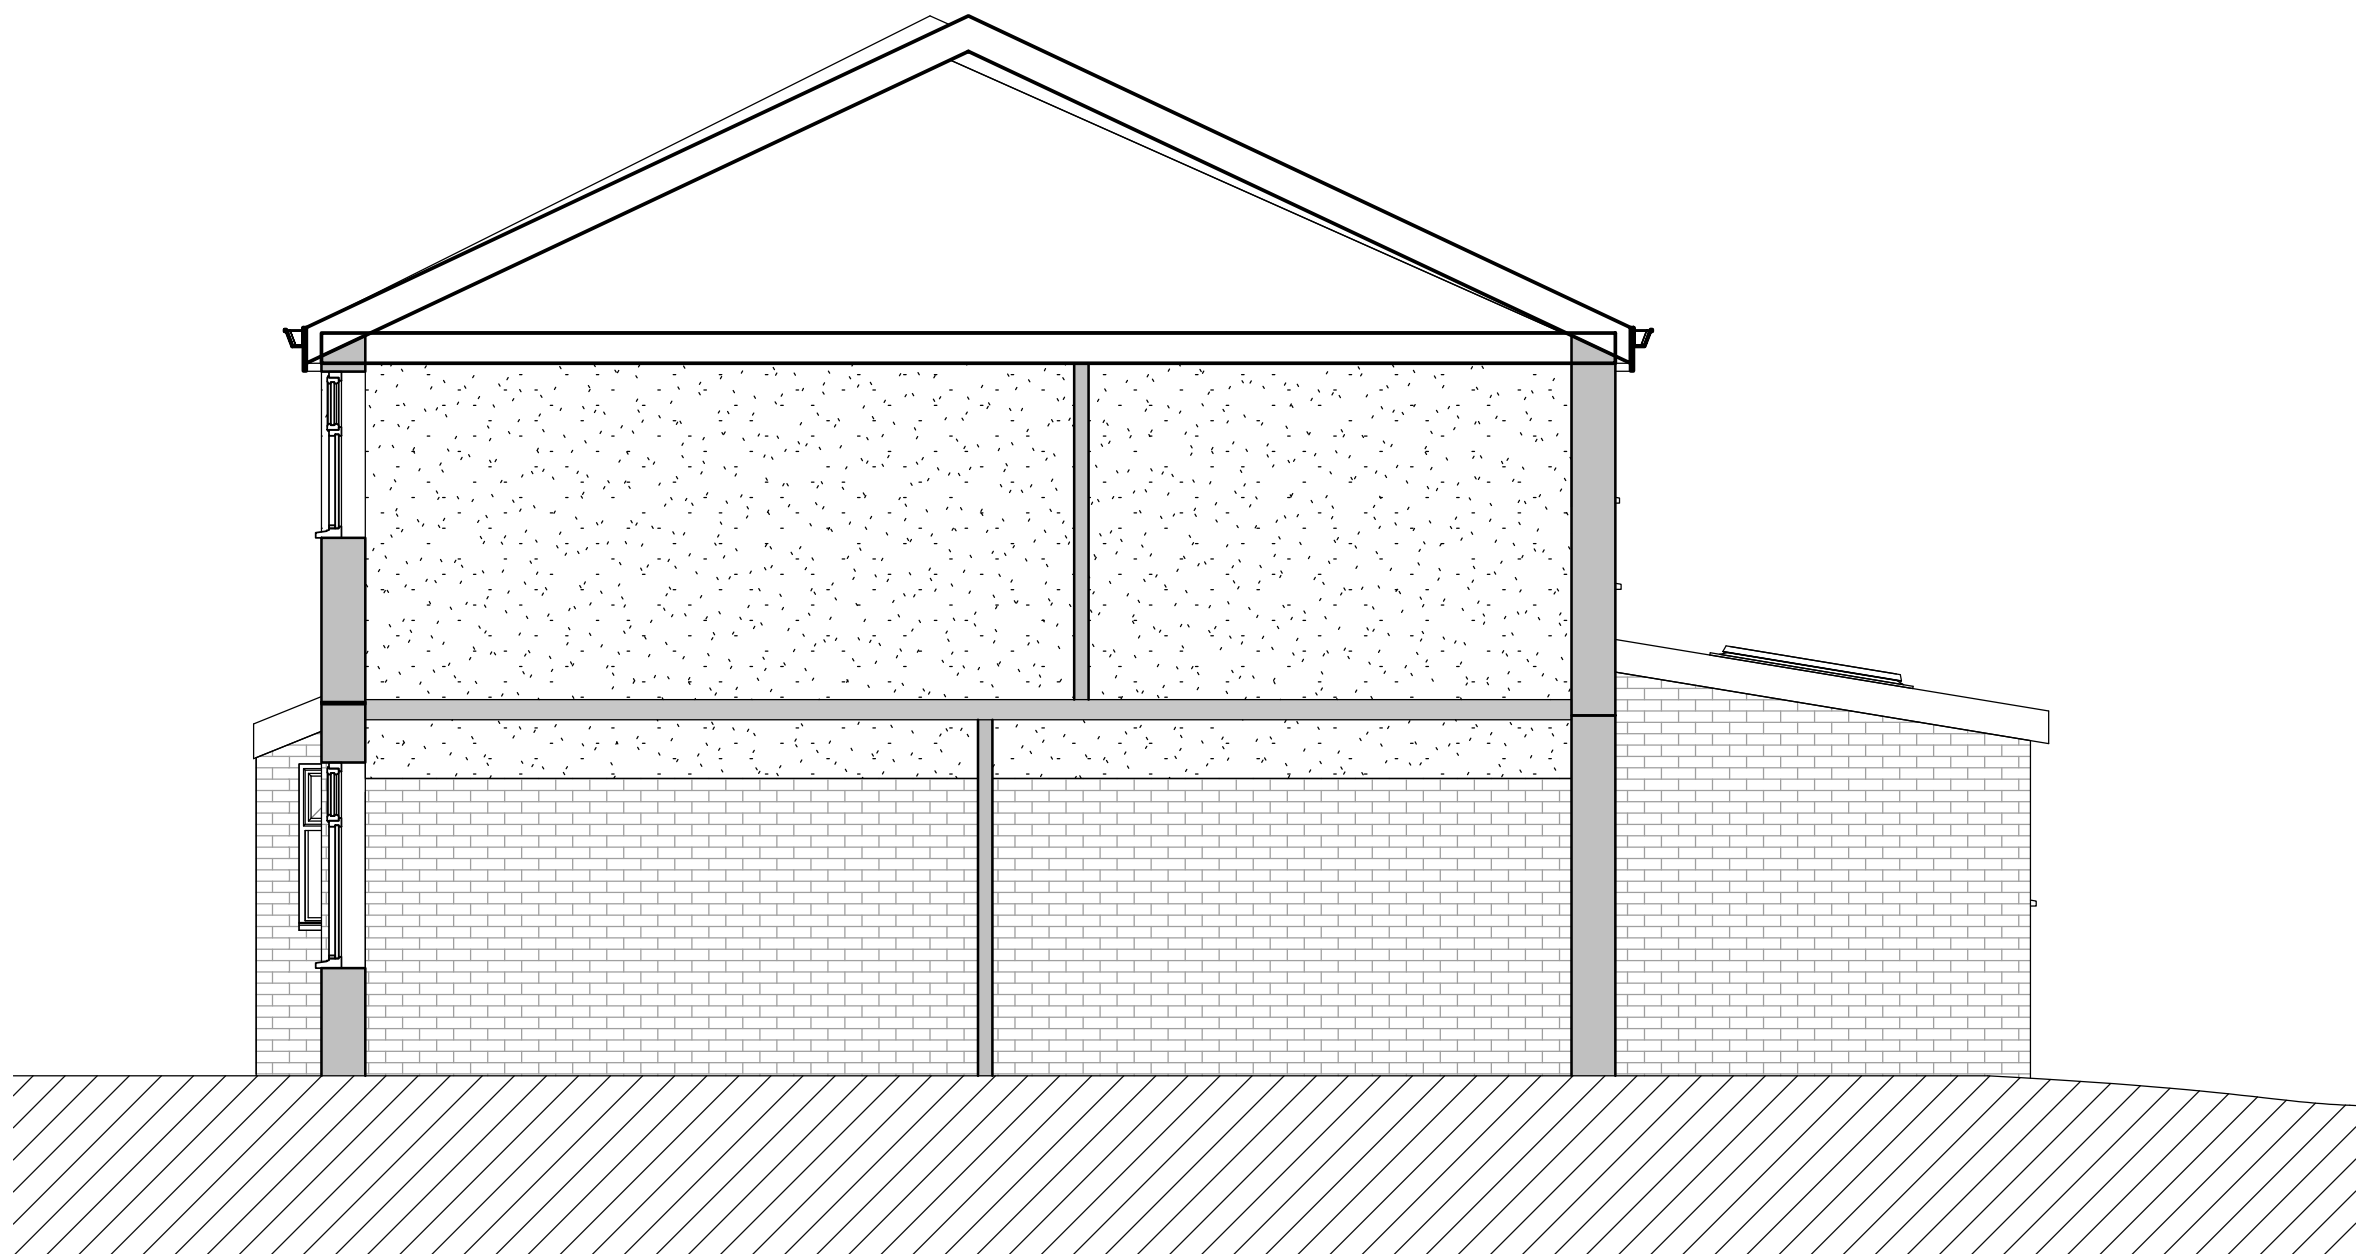

Proposed Side Elevation 2
1 : 50

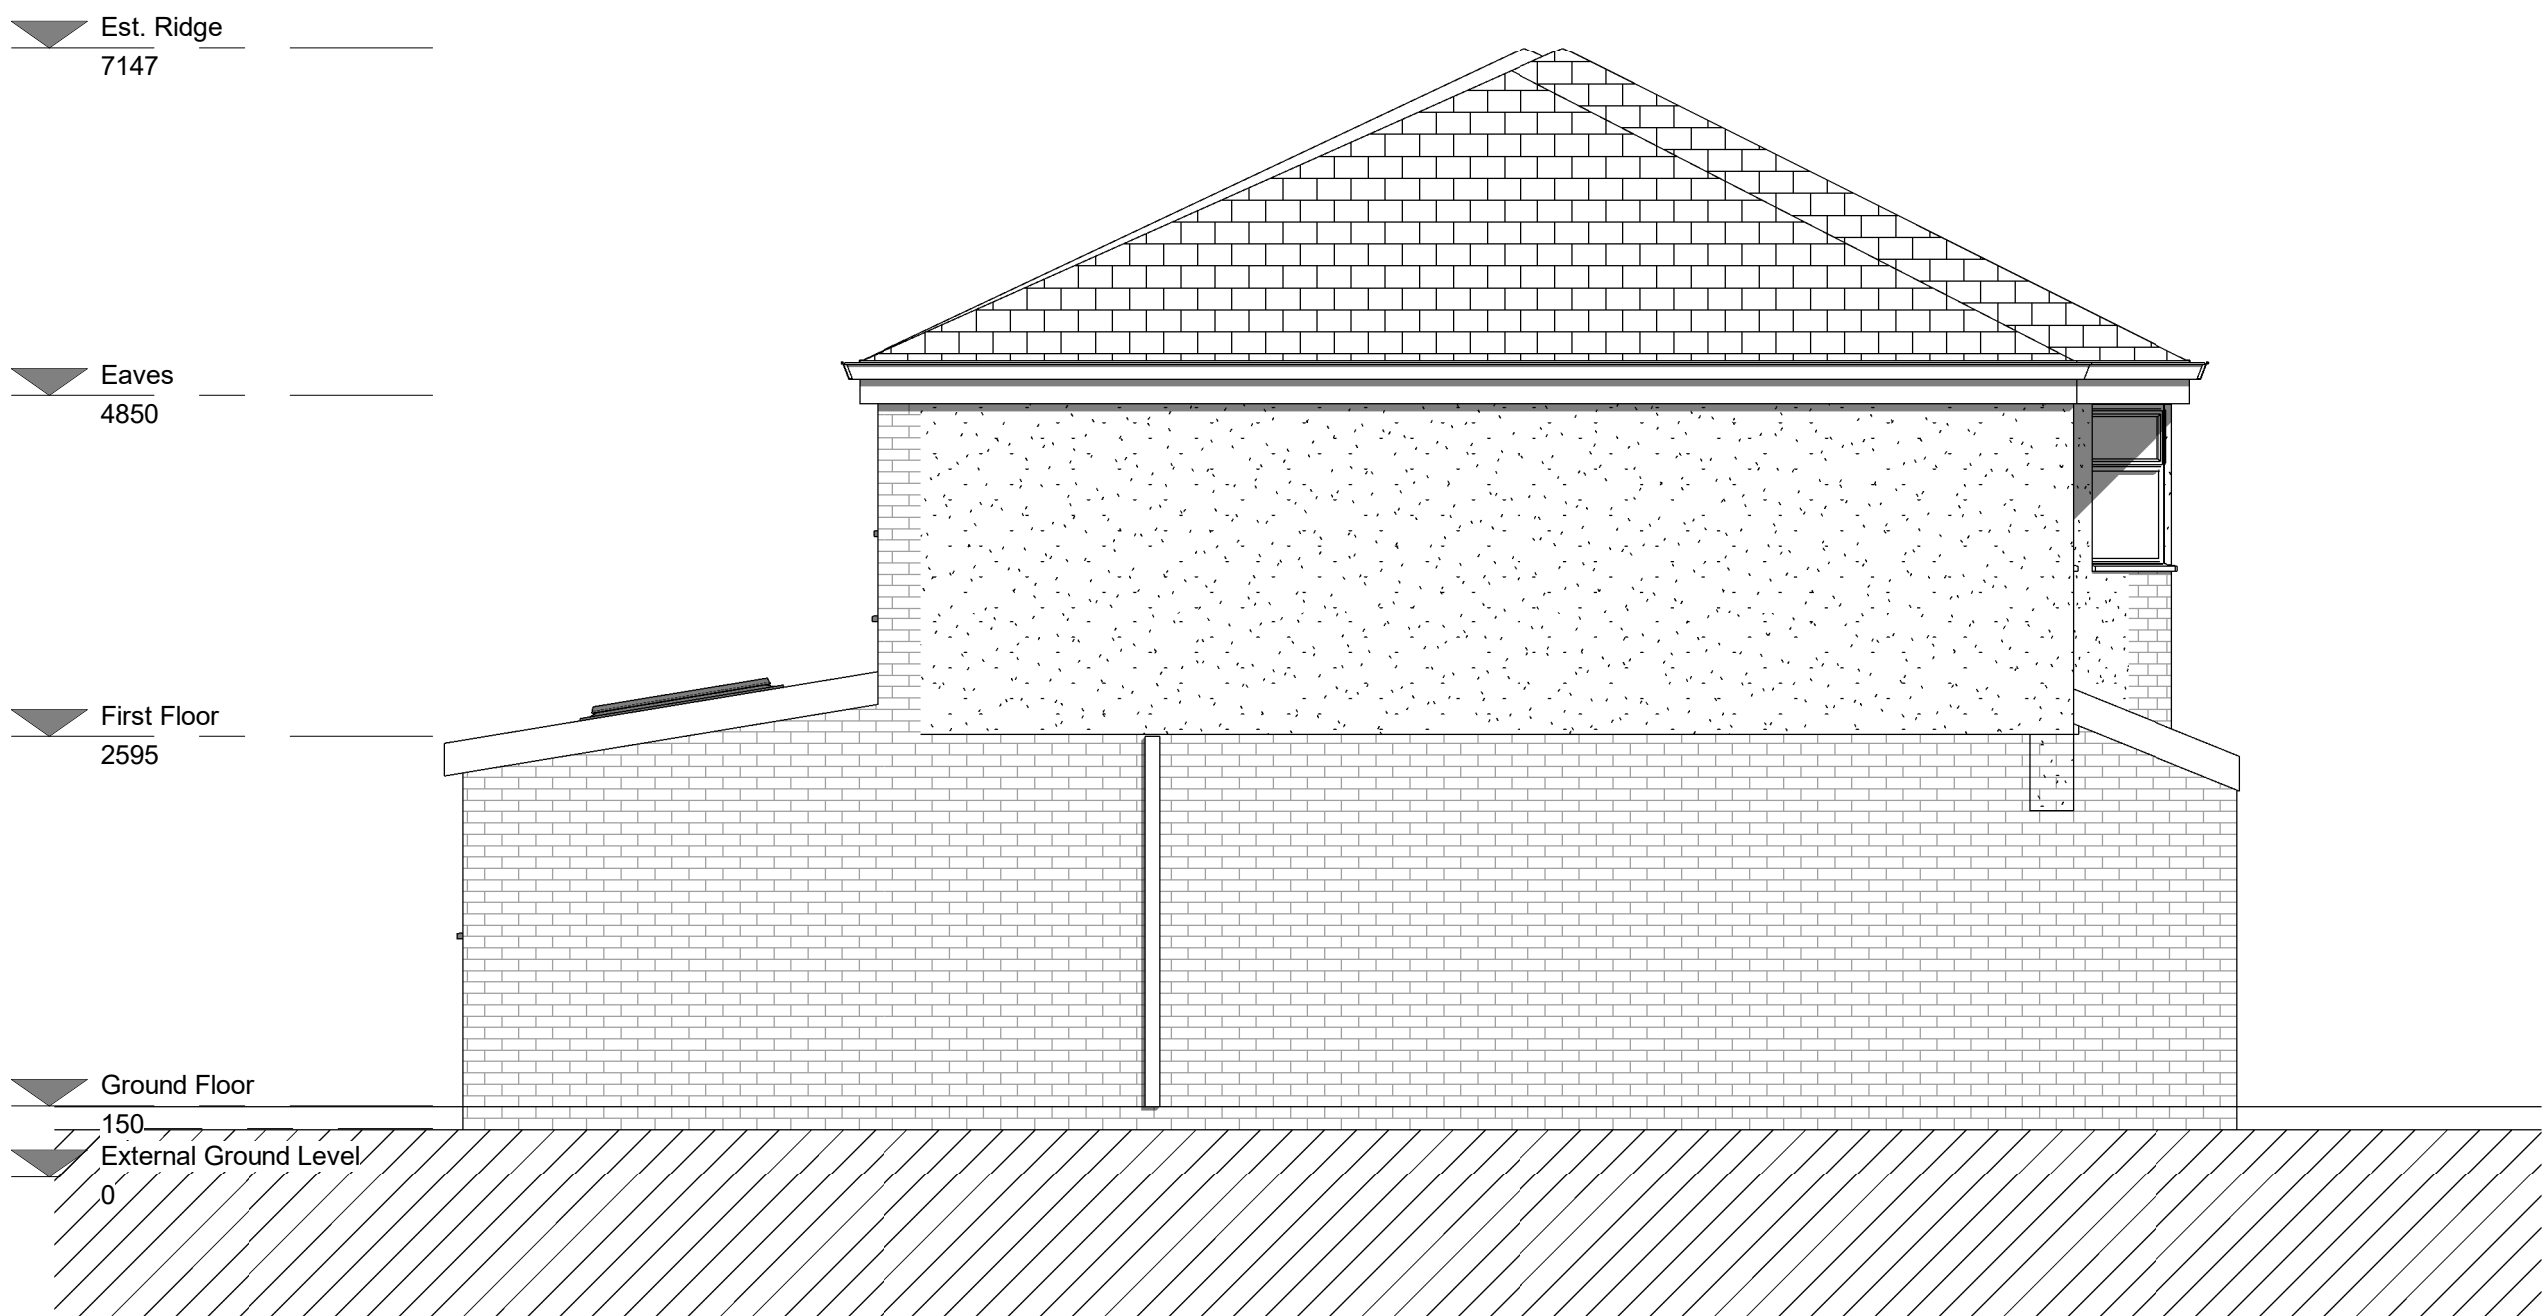


Proposed Side Elevation
1 : 50

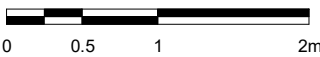

Notes

Revision History		
No.	Description	Date
2	Ammended for planners comments	23/01/23
1	Issued for Planning	24/11/22

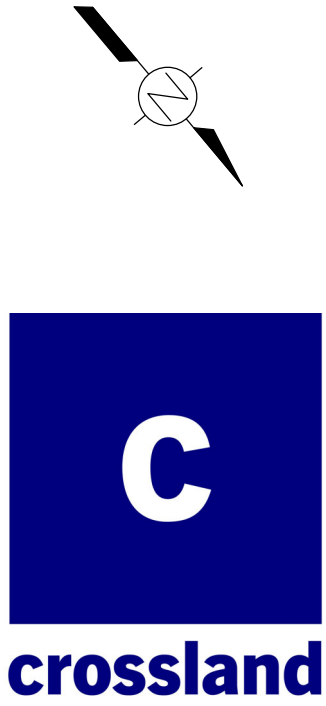

Project	11 Rowan Grove
Client	N/A
Title	Proposed Elevations
Number	CROSS037-01-01-004
Scale	1 : 50@ A1
Revision	2
Status	PLANNING
Date	23/01/23