


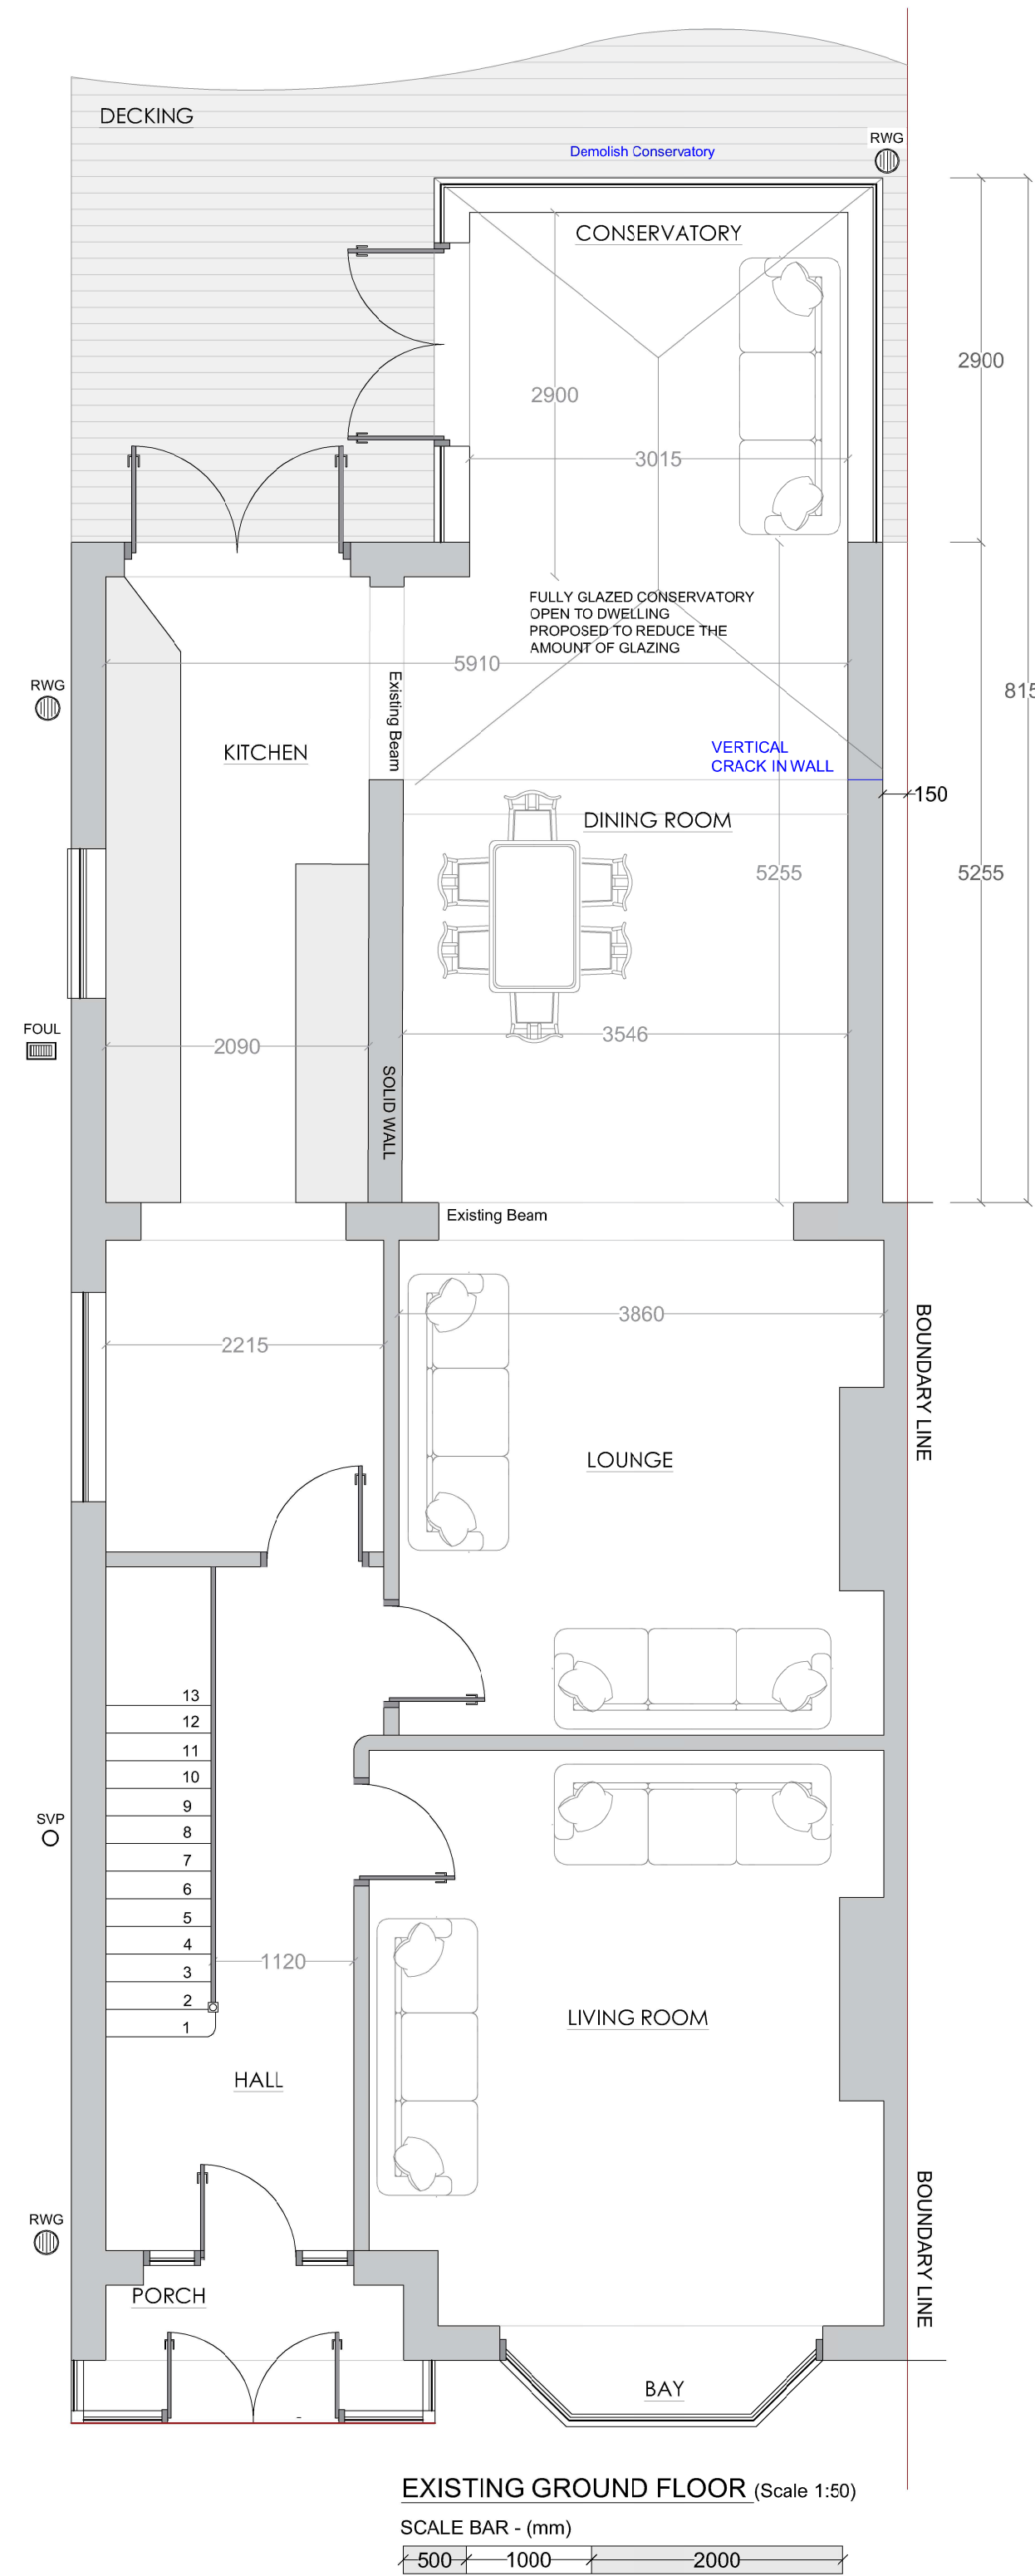


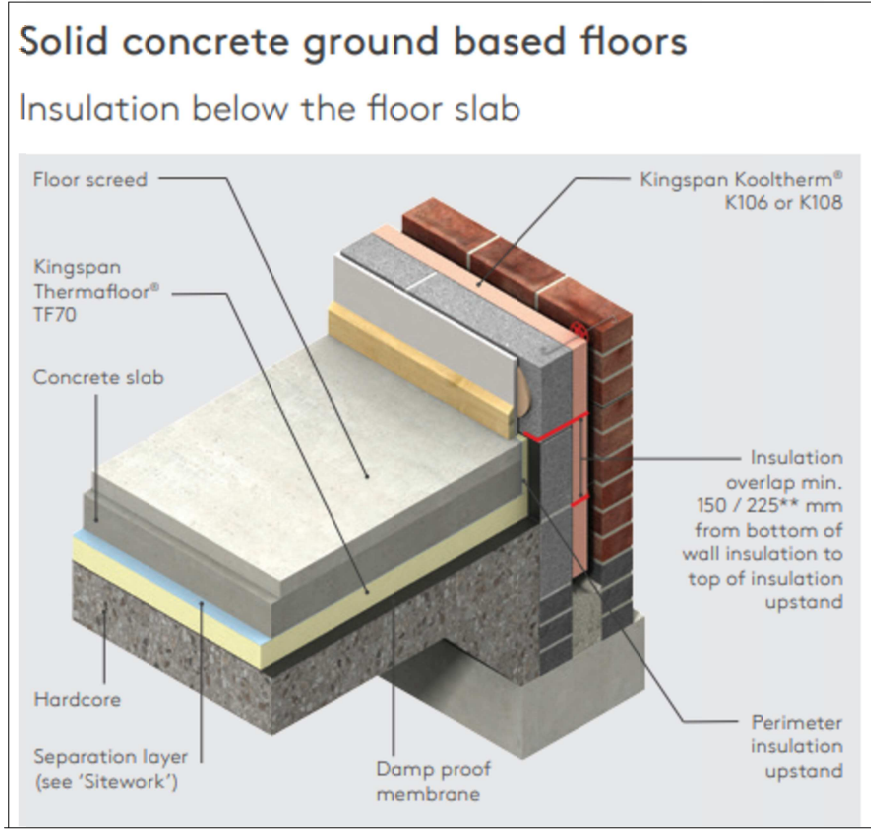

FLOOR SLAB 0.18w/m2K KINGSPAN TF70 - 110mm

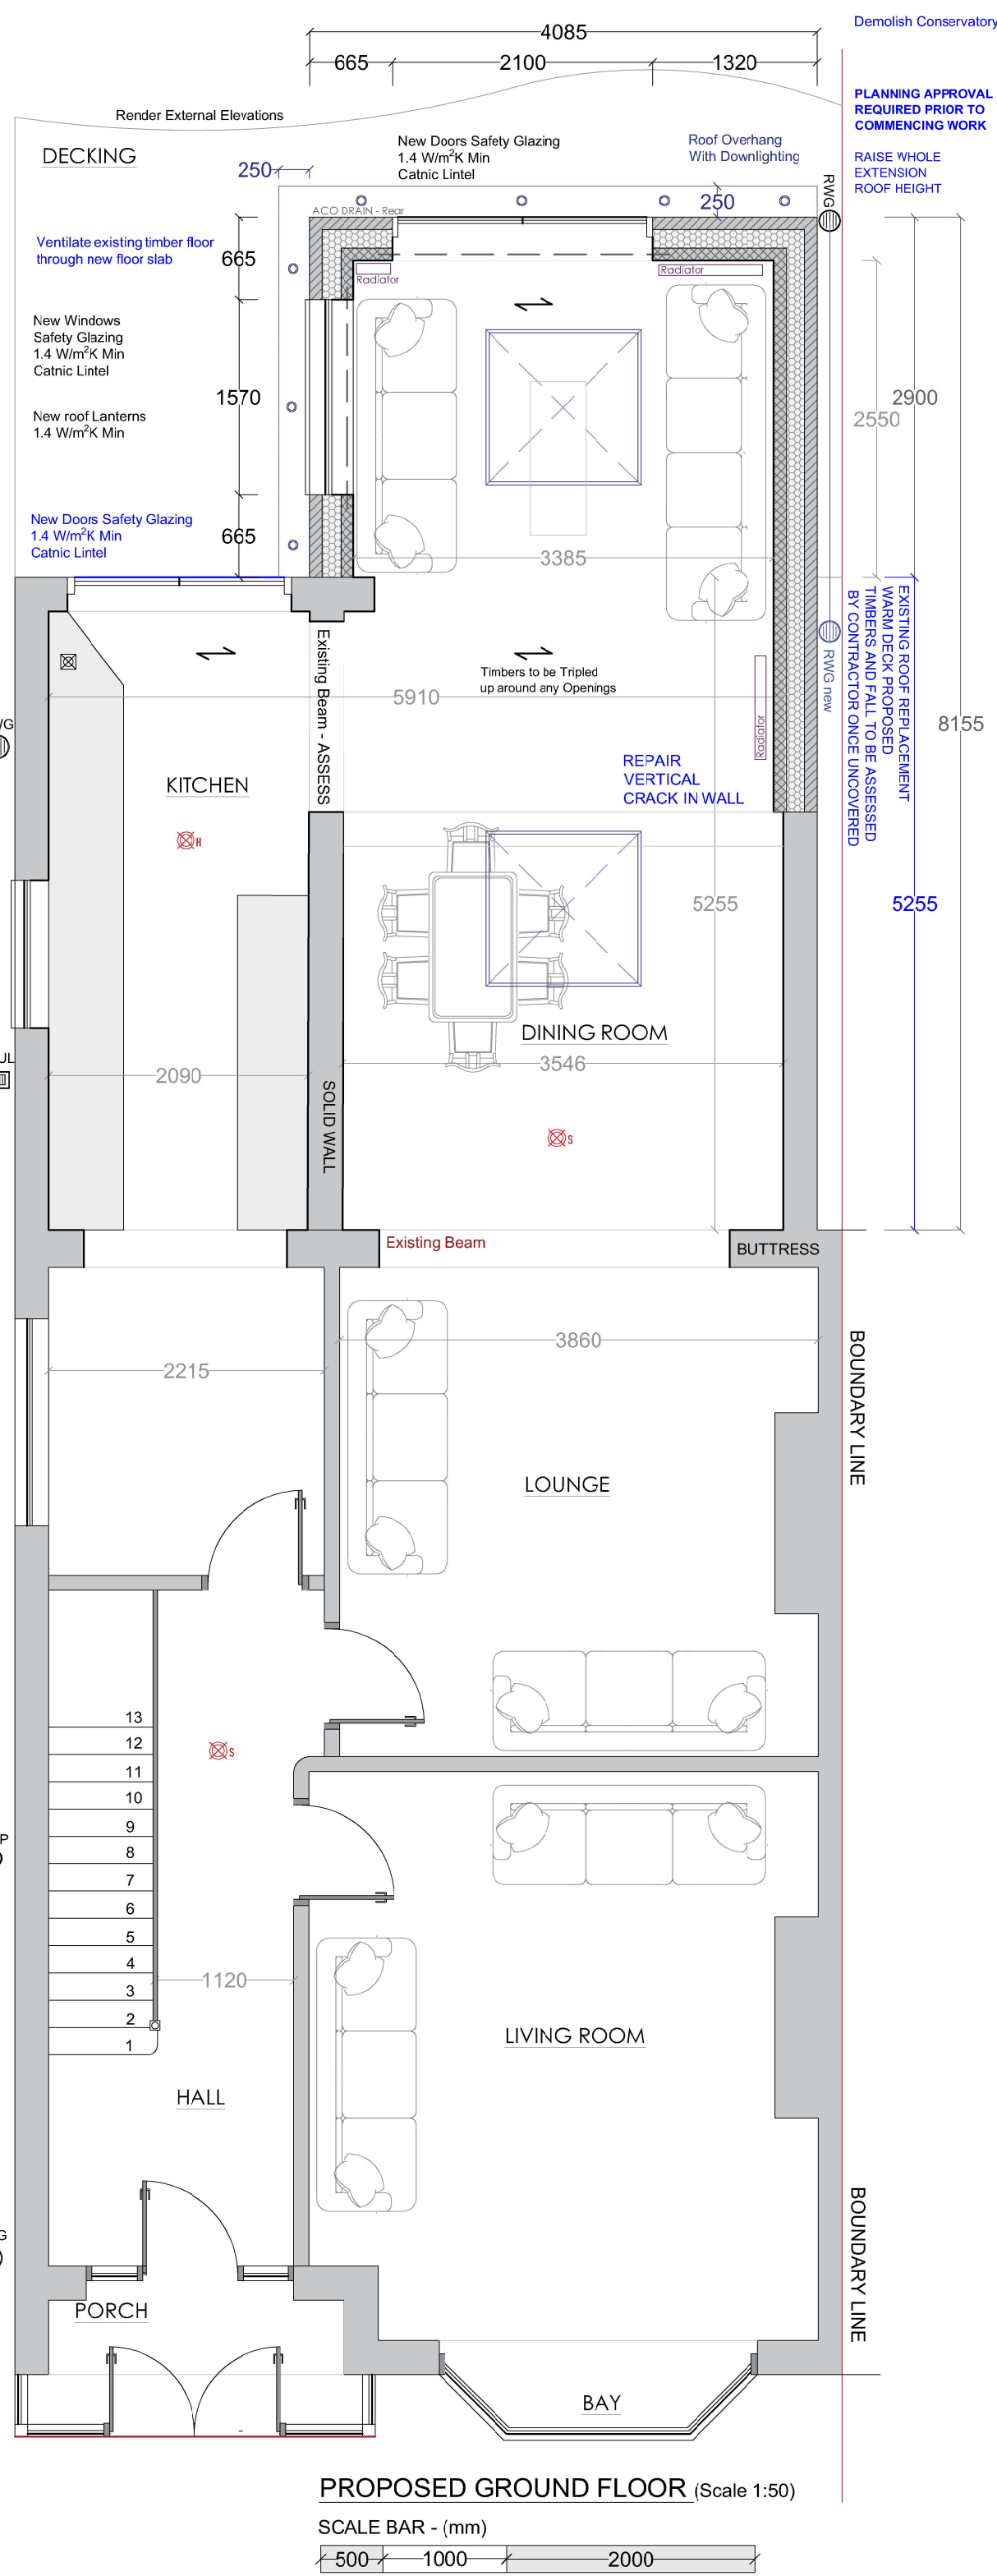

WARM ROOF 0.15w/m2K KINGSPAN TR24 - 150mm

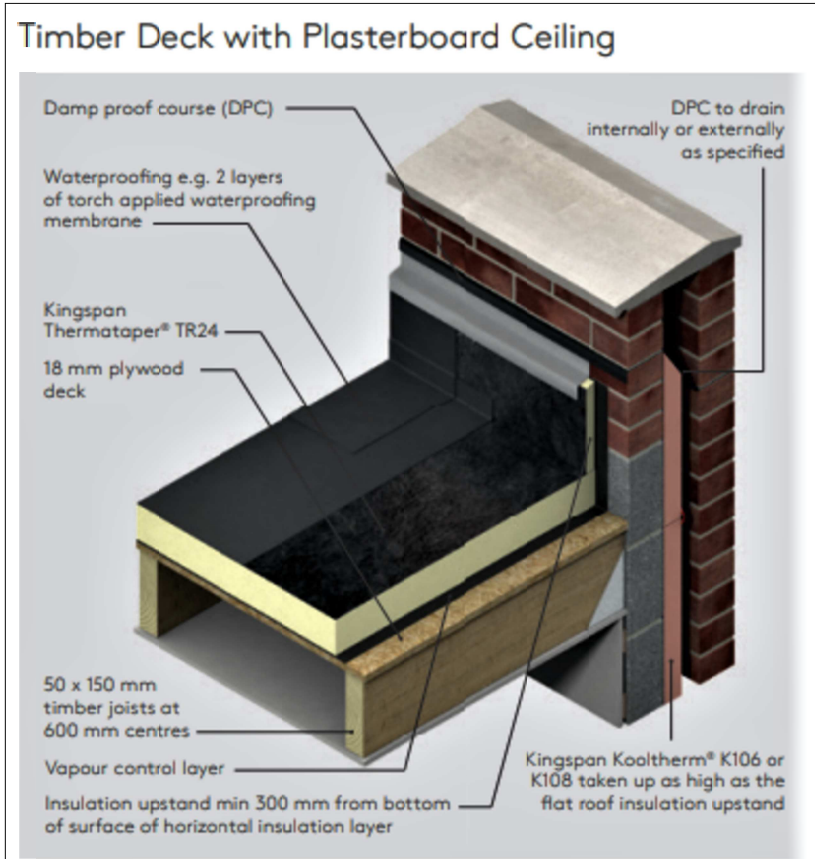

ALL WORKS TO BE UNDERTAKEN TO LATEST BUILDING REGULATIONS, BRITISH STANDARDS AND MANUFACTURERS RECOMMENDATIONS

TOWN AND COUNTRY PLANNING ACT 1990 - Advice to be taken from the Local Authority by Client, full planning permission should be applied for and obtained by the owners Prior to work commencing

BUILDING REGULATIONS APPROVAL - is required for this project. The contractor must provide the appointed Building control body with all statutory notices for inspections and must liaise with the statutory undertakers and comply with their requirements.

PARTY WALL ACT - Prior to commencing work the build-/owners shall ensure that neighbors have been given notice under the Party Wall Act 1996.

CDM REGULATIONS 2015 - The contractor/builders shall be fully aware of the latest Construction (Design and Management) Regulations 2015. The contractor shall notify the Health and Safety Executive where required.

GENERAL - All dimensions given whether figured or scaled are to be checked and verified on site by the contractor prior to commencement of work. Figured dimensions are to take preference over scaled dimensions.

PURPOSE	Planning and Building Regulations Only		SITE ADDRESS	
			90 Roby Rd Huyton, Liverpool L36 4HG	
WORK	Demolition of existing conservatory and replace with single storey extension, raise roof for existing rear extension		Number	REVISION
			1	C
DRAWING	Existing Floor plans and elevations		SCALE 1 - A1	SCALE 2 - A3
			1:50 Floor Plans	1:100 Elevations