
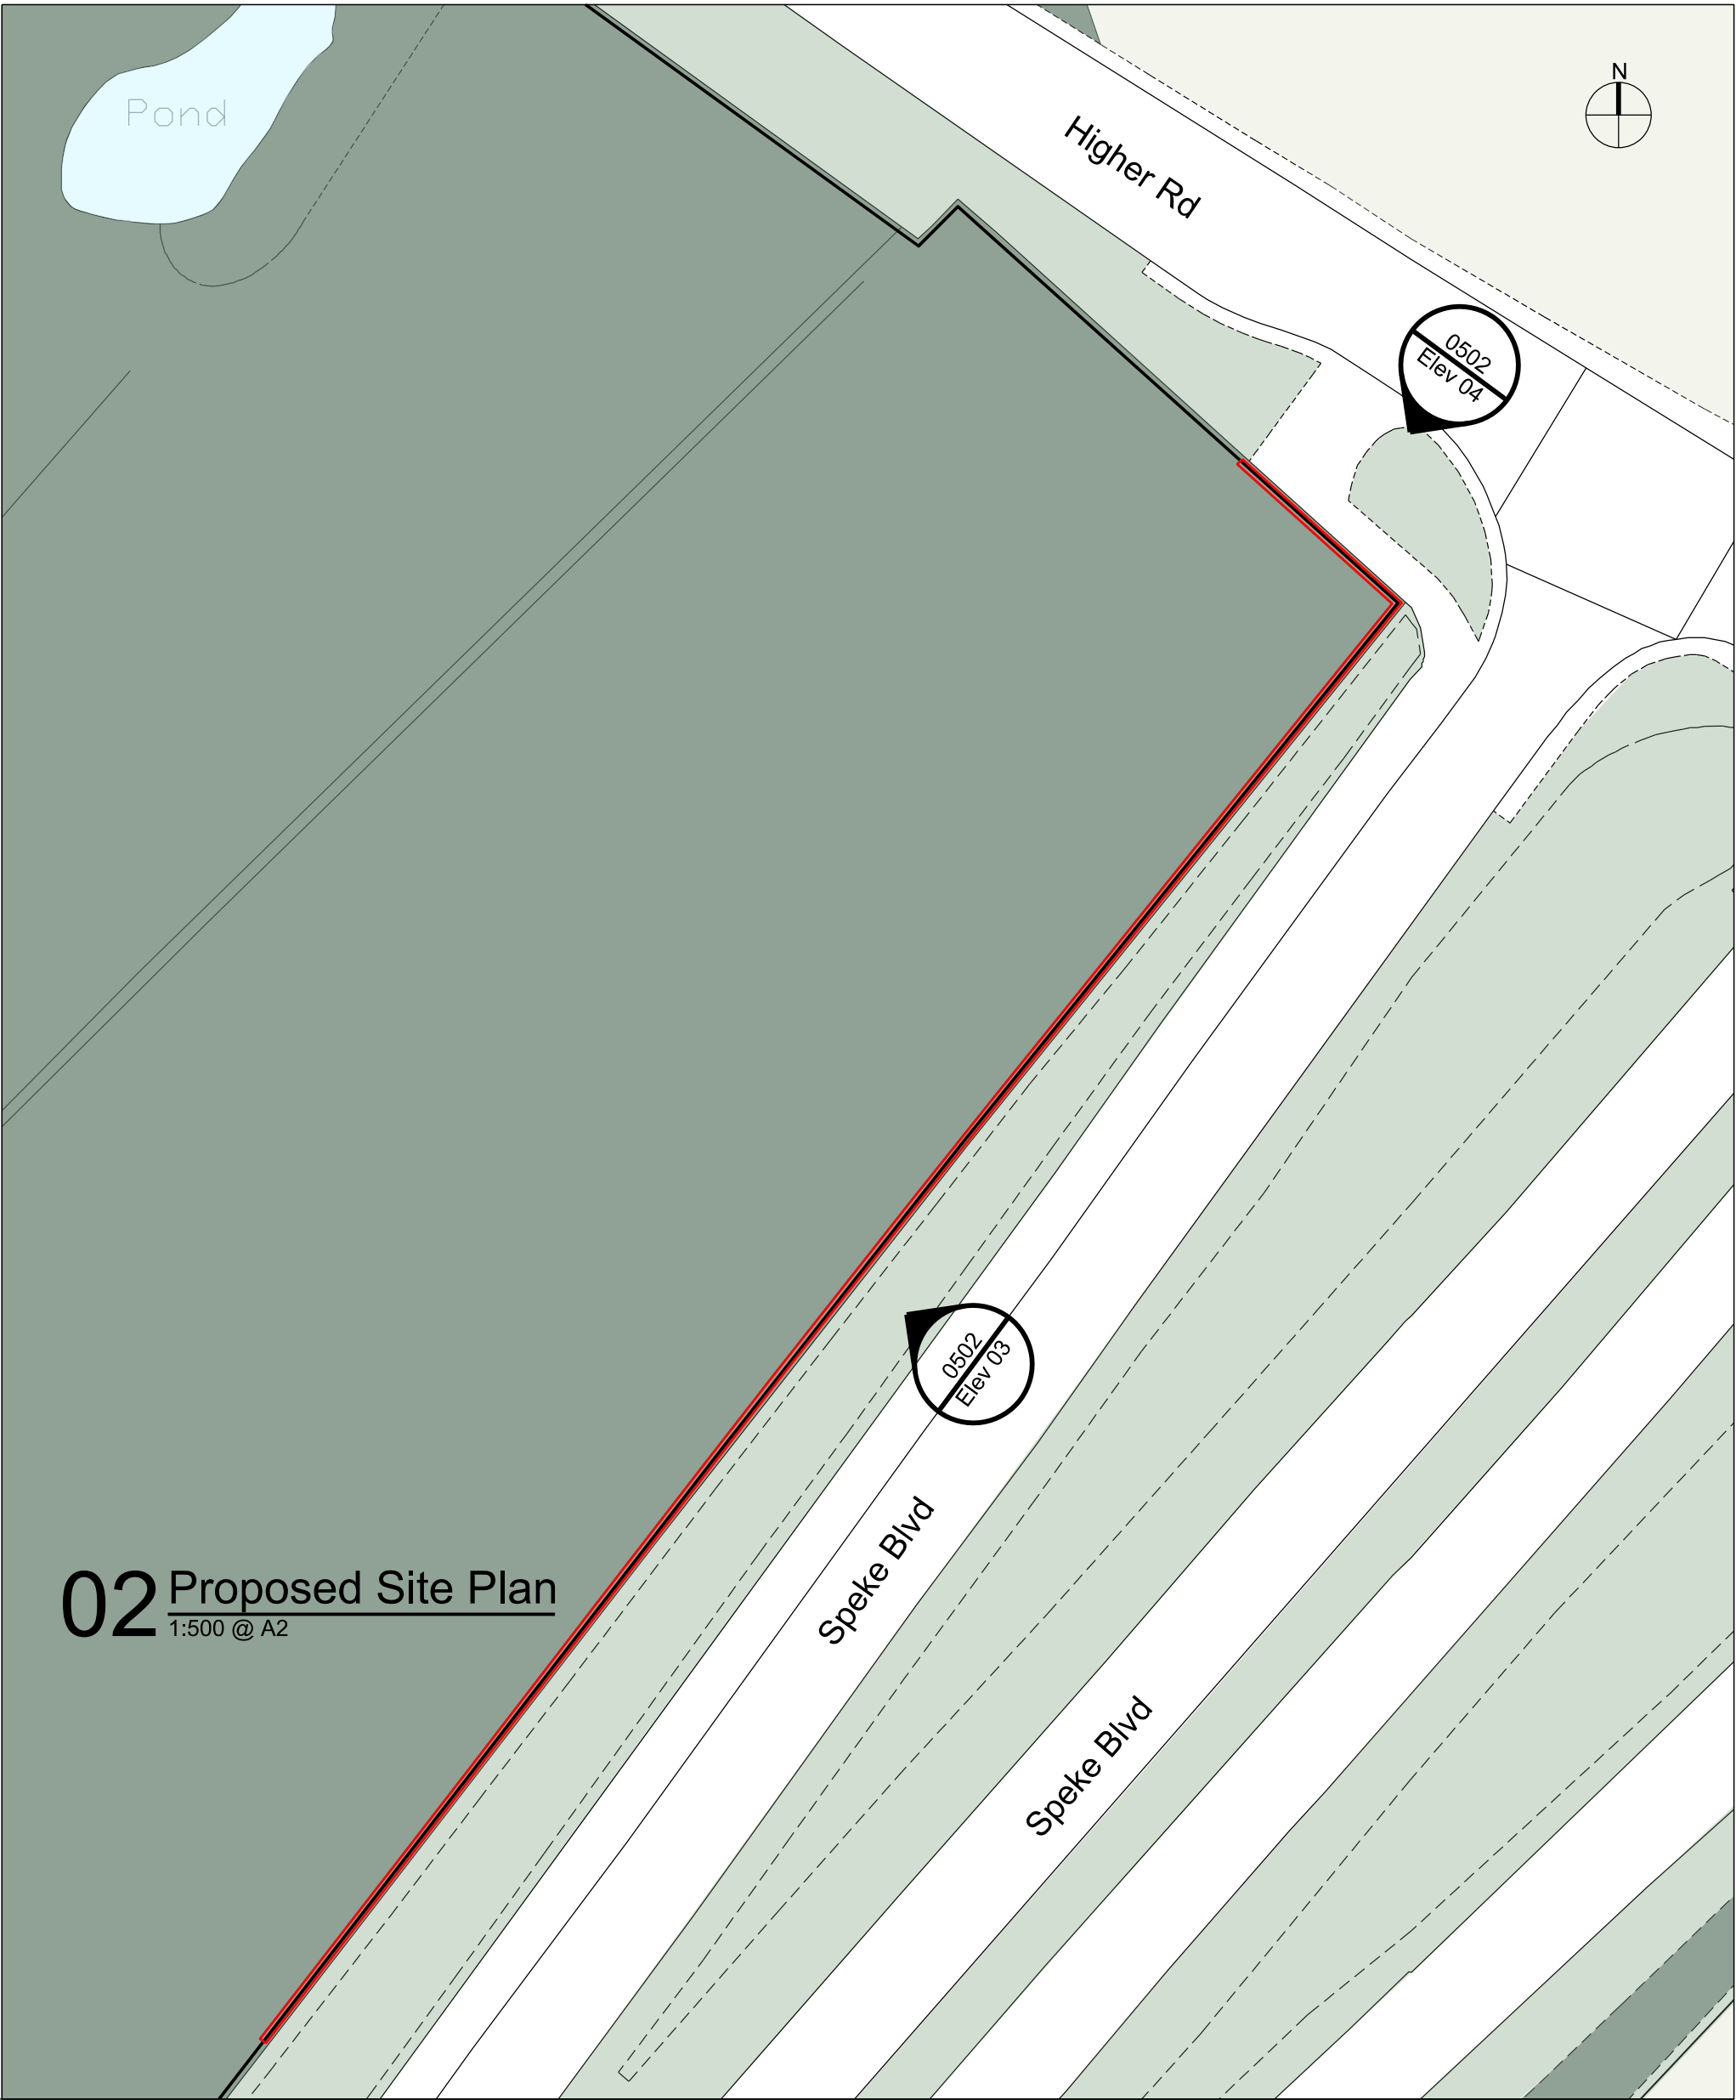


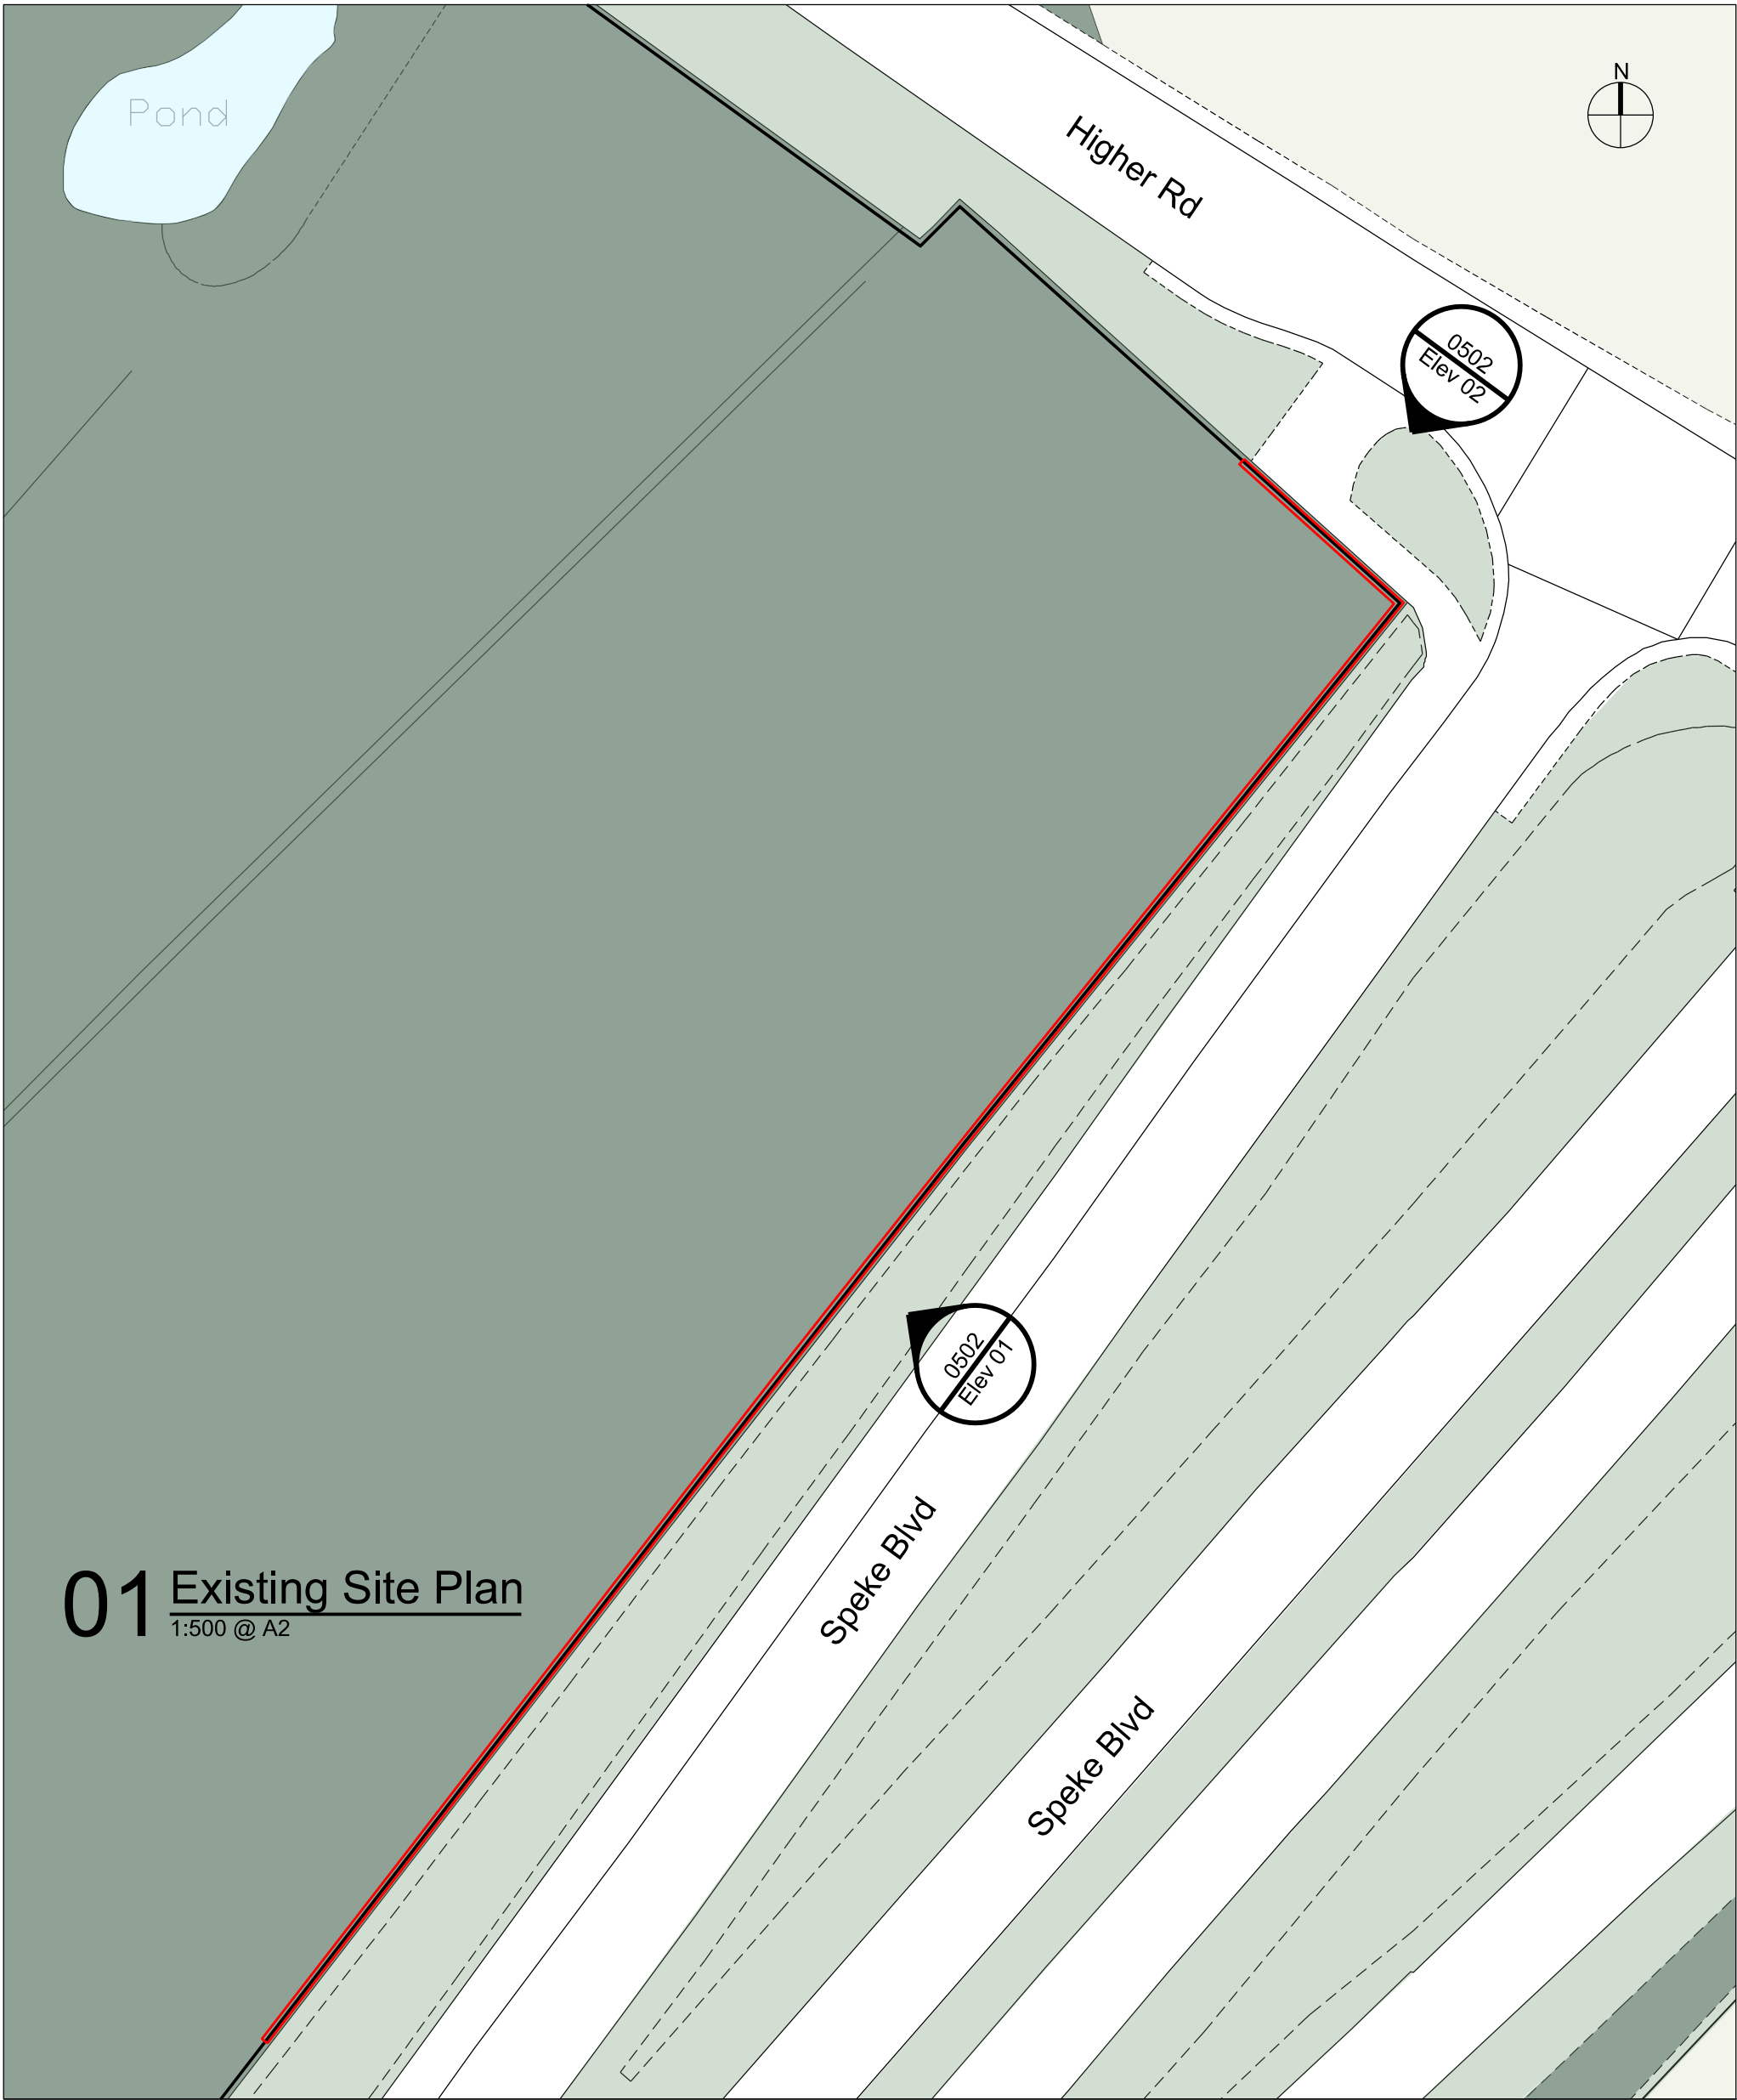

Project
JLR Halewood Higher Rd Fence Line
Drawing Title
Site Plan Existing and Proposed