


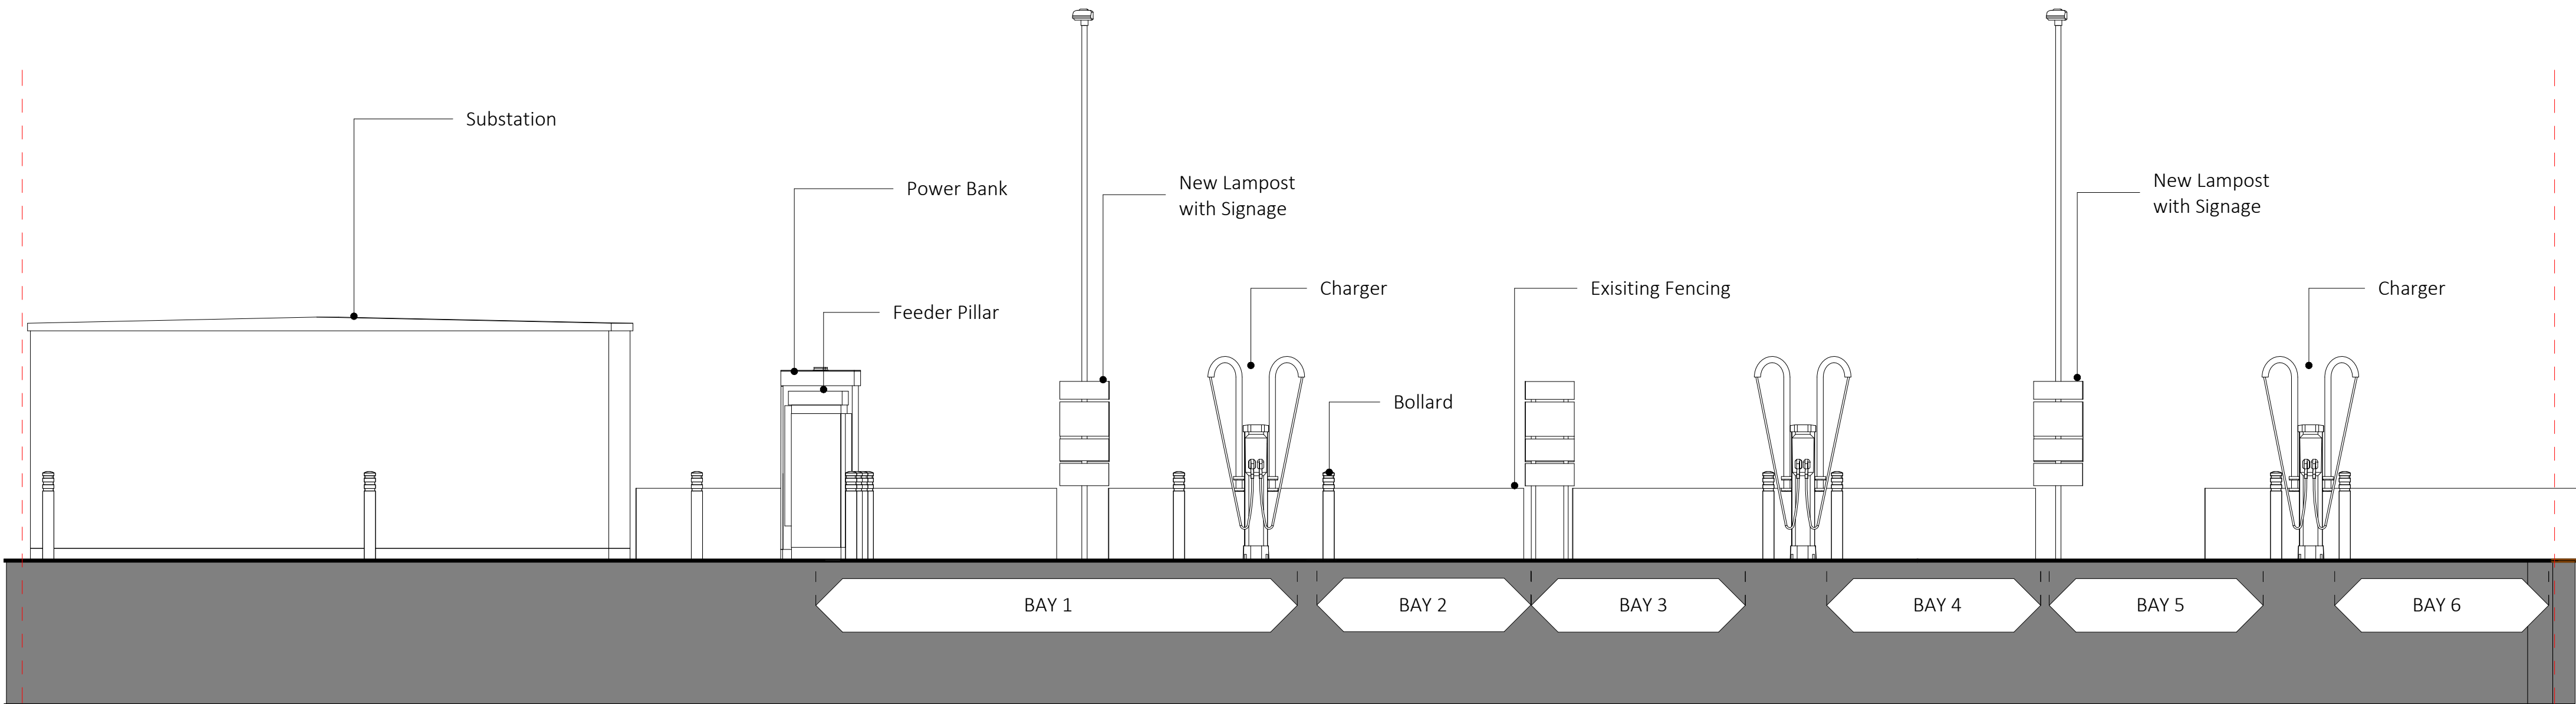


1
1 : 50 Proposed Elevation A

CONTRACTORS ARE NOT TO SCALE DIMENSIONS FROM THIS DRAWING



P2	2025.11.07	Update to Proposed Layout	TC	LL
P1	2025.10.07	Planning Issue	TC	LL
rev	date	description	revised by	audited by

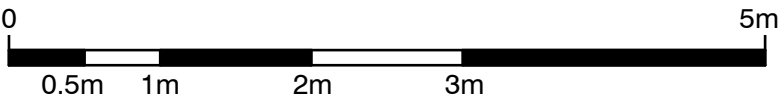

ARCHITECT that			drawing title PROPOSED Elevation A		
client Be.EV		project Liverpool Road Retail Park			
stage 3		suitability code S2		revision P2	
scale As indicated @ A1		drawn by TC	audited by LL	job no 596-728	dwg no 3.2.001