



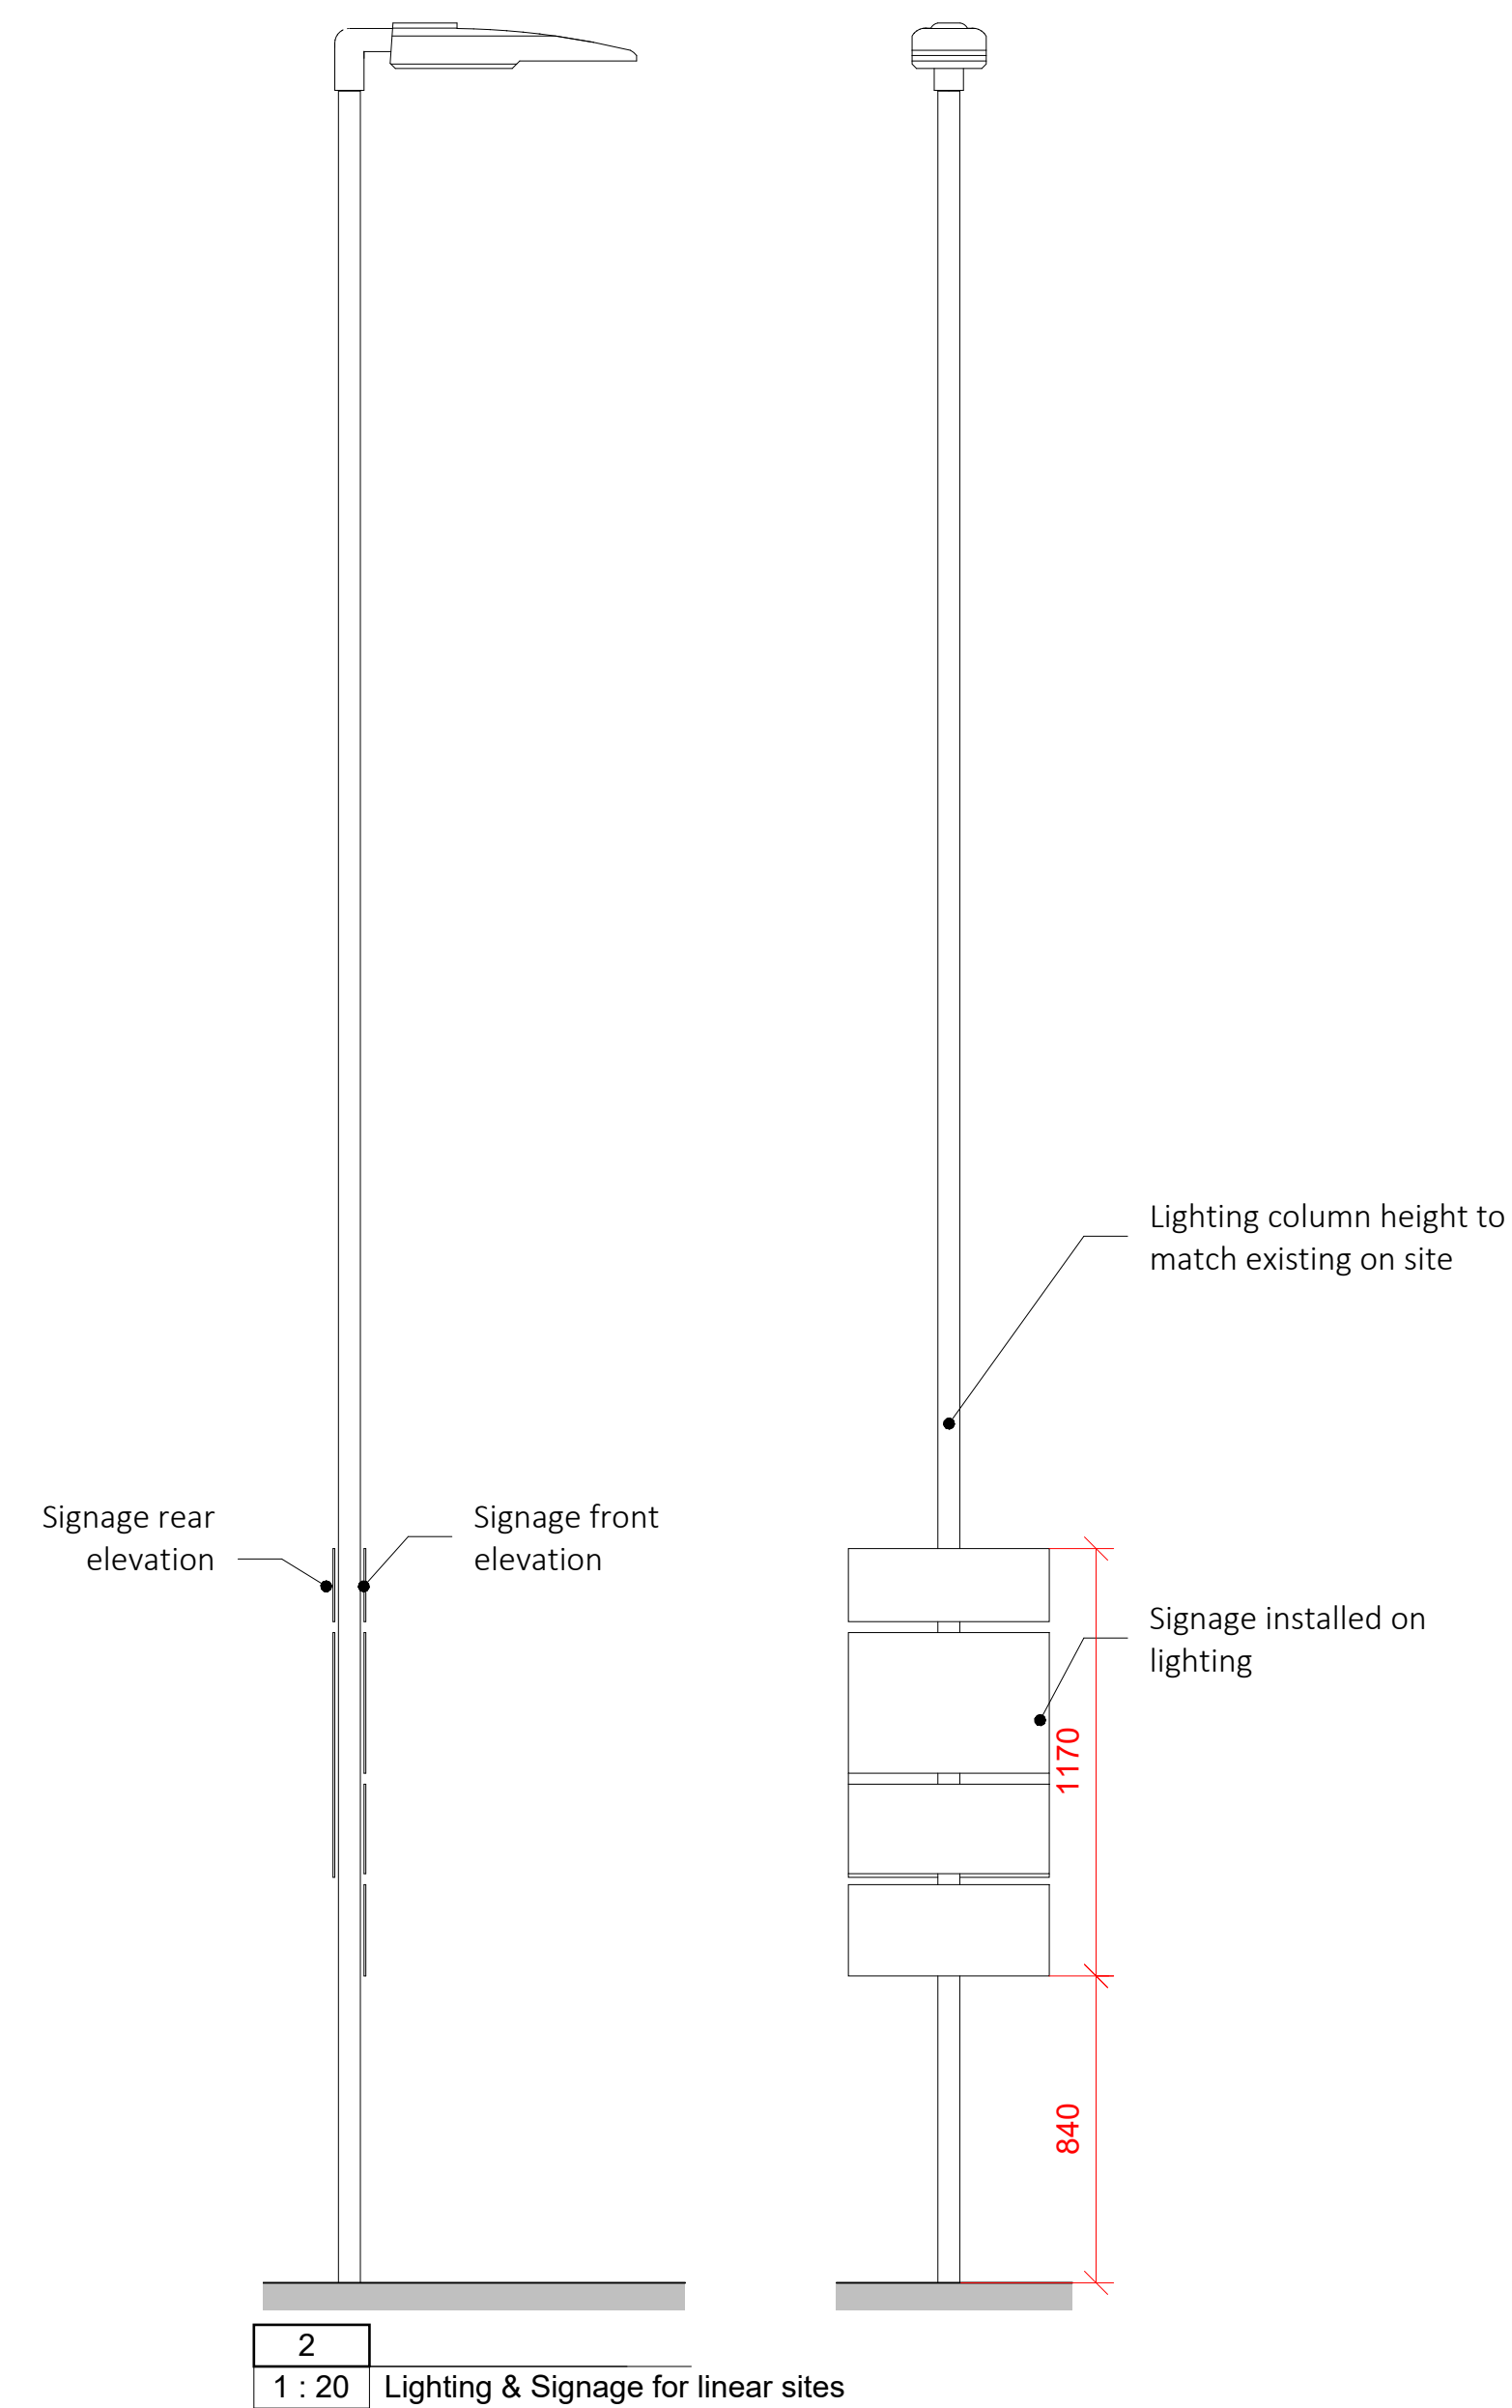

Lighting & Signage for linear sites

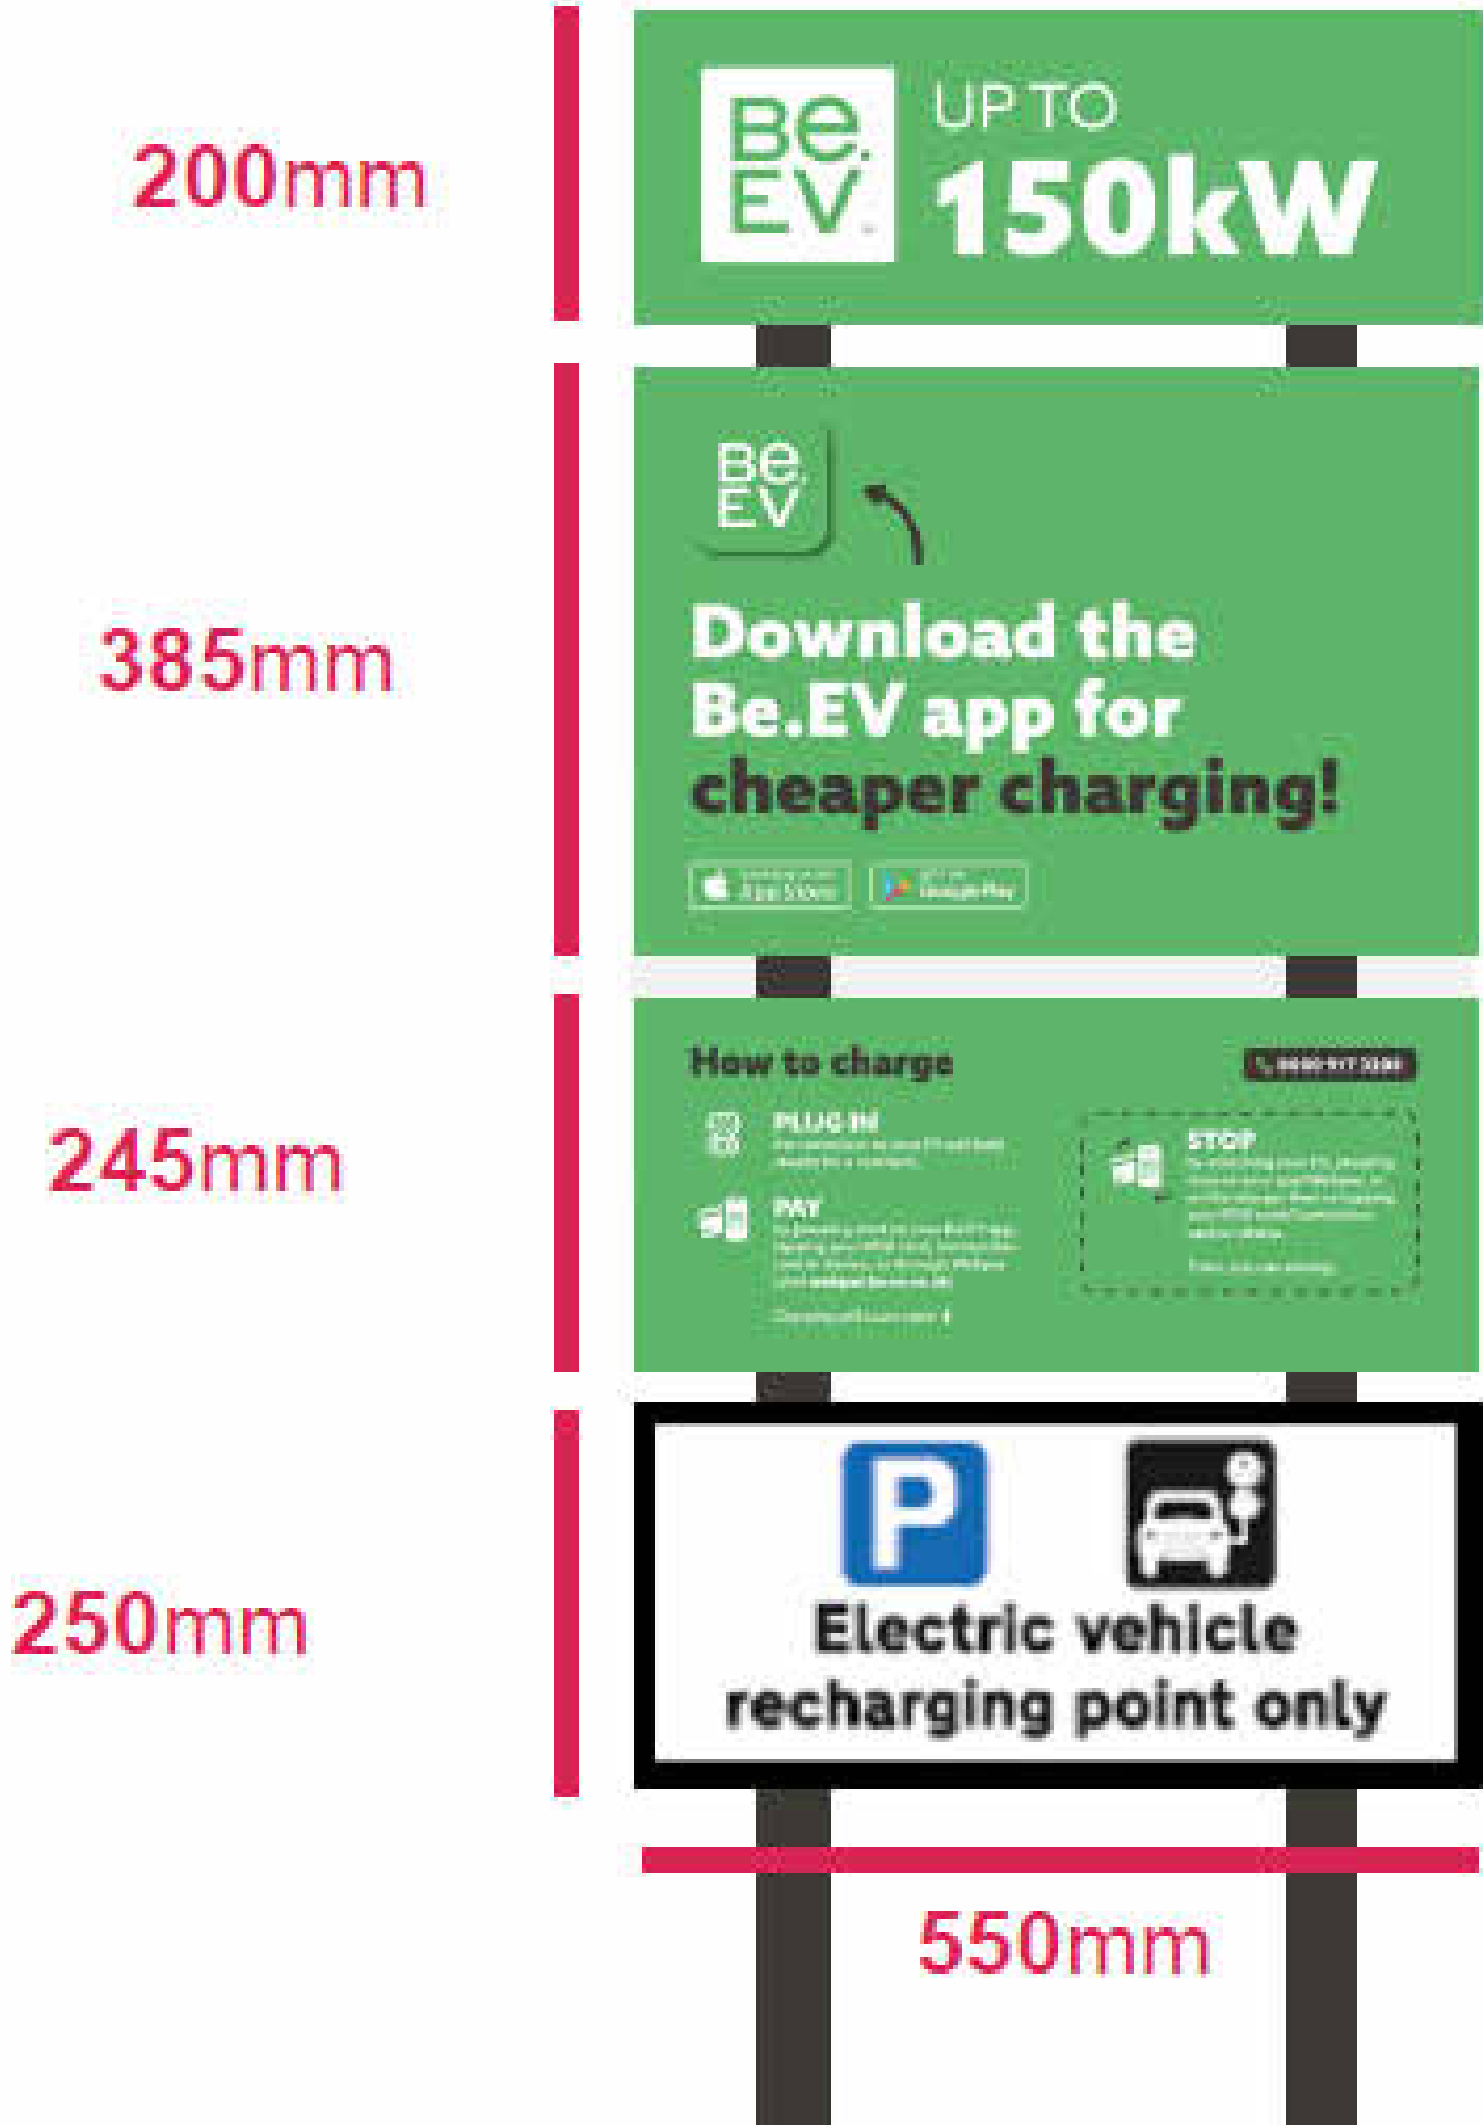

Be.EV Signage and Features

CONTRACTORS ARE NOT TO SCALE DIMENSIONS FROM THIS DRAWING

Lighting Post Type

Holophane Factor Small

Colour for Lighting

RAL 9004 (Signal Black)

Material

Steel and aluminium

P2	2025.11.07	Planning Issue	TC	LL
P1	2025.10.07	Planning Issue	TC	LL
rev	date	description	revised by	audited by
	00.000m0.2m0.4m0.6m0.8m1m1.2m1.4m1.6m1.8m2m			

ARCHITECT that		
THIS DRAWING IS COPYRIGHT The Cottage West Hampstead NW3		
scale As indicated @ A1	drawn by TC	audited by LL

drawing title Lighting & Signage Details		
client Be.EV	project Liverpool Road Retail Park	
stage 3	suitability code S2	revision P2
job no 596-728	dwg no - 3.6.004	