


- NOTES
1. Colours used in key are for diagrammatic purposes only.
 2. The existing access and egress to site is to remain unchanged.

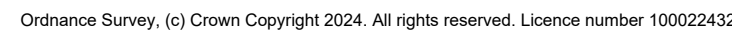

1	
1 : 1250	EXISTING Site Location Plan

						drawing title EXISTING Site Location Plan		
P3 P2 P1		2025.11.21 2025.11.07 2025.10.07	Update to Site Location Plan Planning Issue Planning Issue	TC TC TC	LL LL LL	ARCHITECT that THIS DRAWING IS COPYRIGHT The Cottage West Hampstead NW3 +44 207 081 4316 info@architectthat.com www.architectthat.com		
rev		date	description	revised by	audited by	client Be.EV project Liverpool Road Retail Park		
N 		0 20m 125m 10m 50m 80m 110m				stage 3 suitability code S2 revision P3		
scale As indicated @ A1		drawn by TC		audited by LL		job no 596-728 dwg no - 3.0.001		