


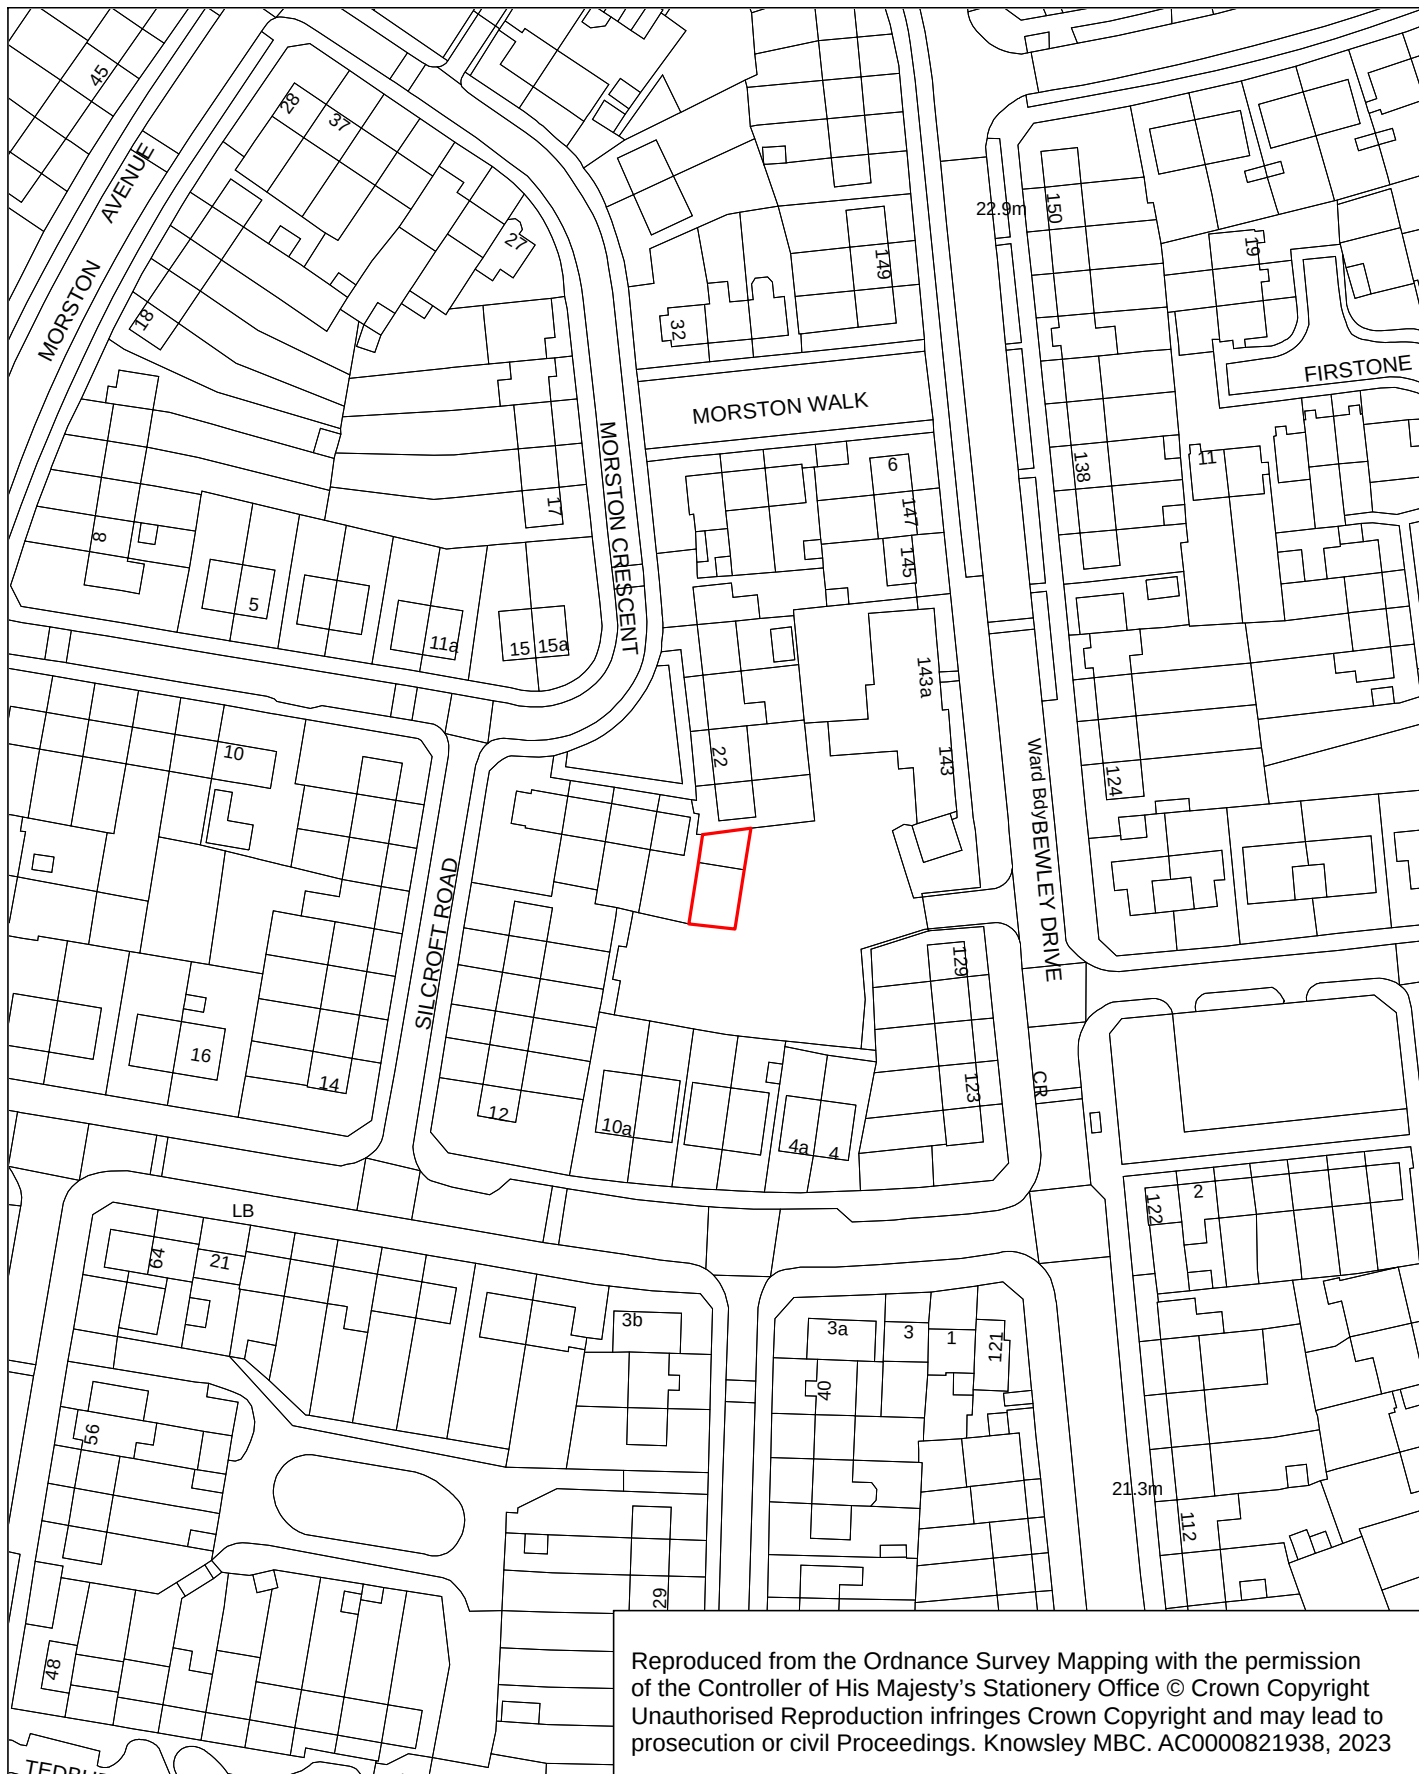

Reproduced from the Ordnance Survey Mapping with the permission of the Controller of His Majesty's Stationery Office © Crown Copyright Unauthorised Reproduction infringes Crown Copyright and may lead to prosecution or civil Proceedings. Knowsley MBC. AC0000821938, 2023

# **GARAGES** **BEWLEY DRIVE ACTIVITY CENTRE** **KIRKBY**

Drawn LC  
Date 08/01/2026  
Scale 1:1250

Drawing No.  
AS/004/2026  
Other No.  
NONE



**Knowsley Council**

METROPOLITAN  
Borough of Knowsley  
Assets Service

Municipal Building,  
Archway Road,  
Huyton, L36 9UX

