



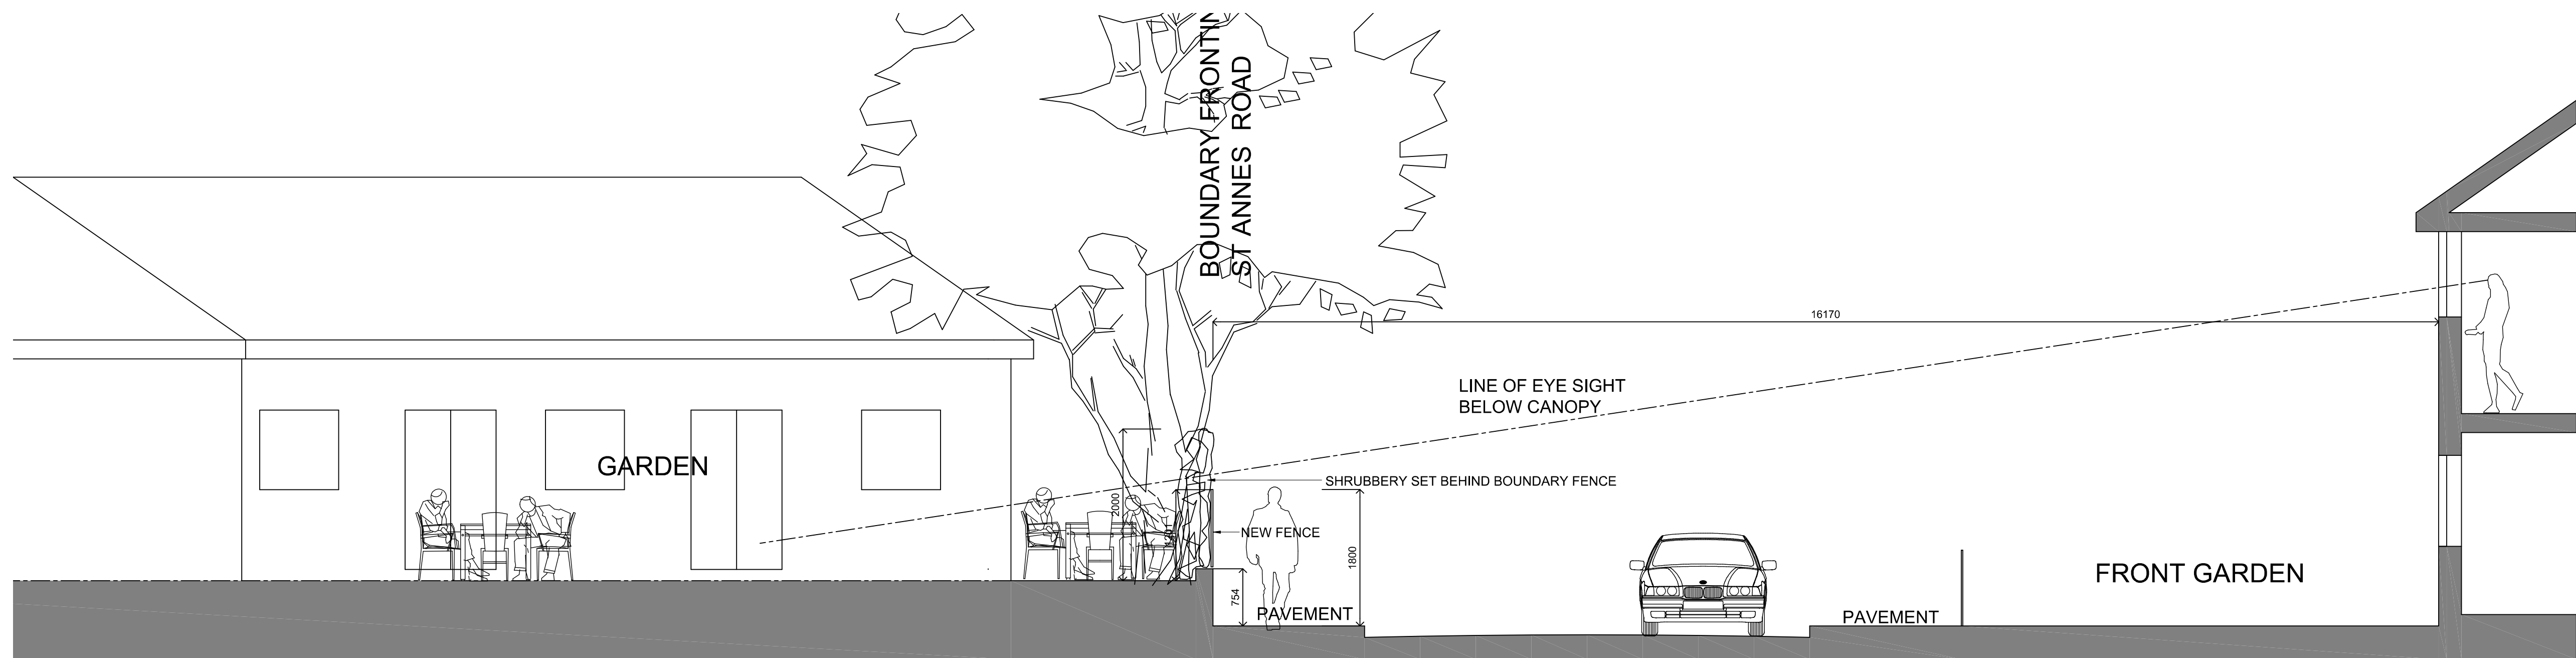


PROPOSED SECTION THROUGH ST. AGNES ROAD


PROPOSED SECTION THROUGH ST. AGNES ROAD SHOWING PROPOSED FENCE

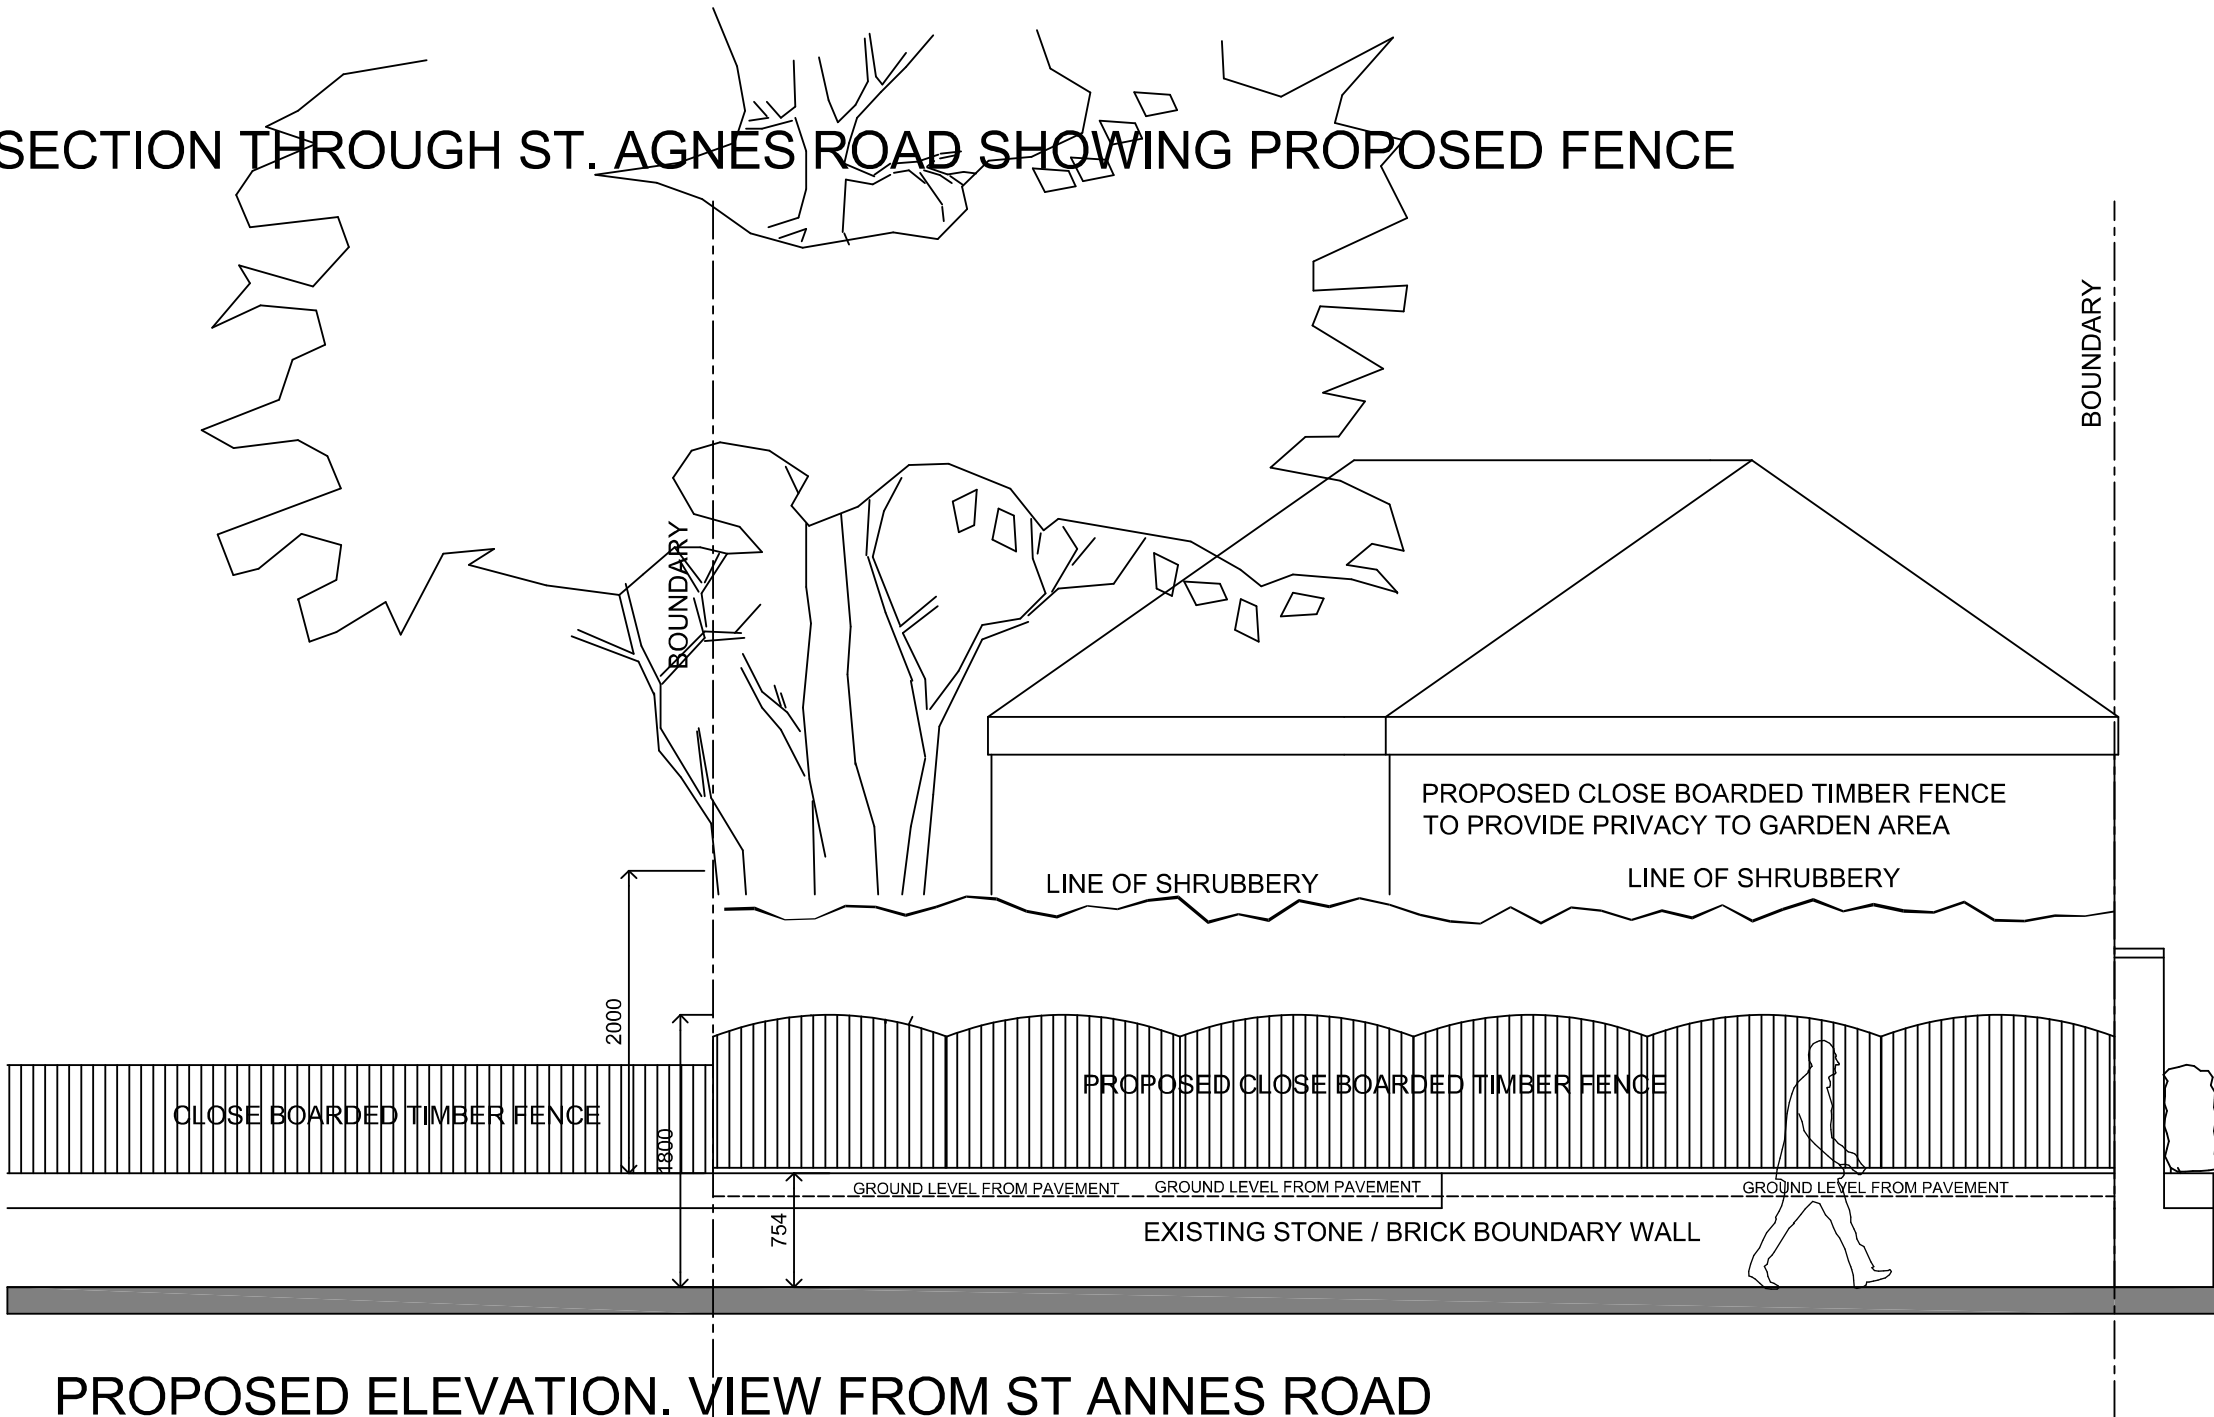

PROPOSED ELEVATION. VIEW FROM ST AGNES ROAD

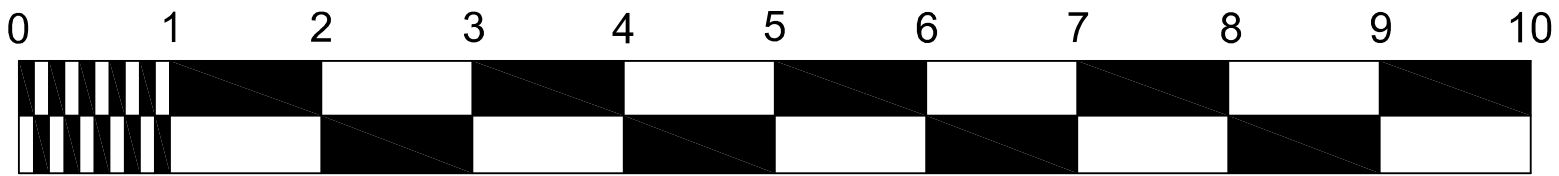

6

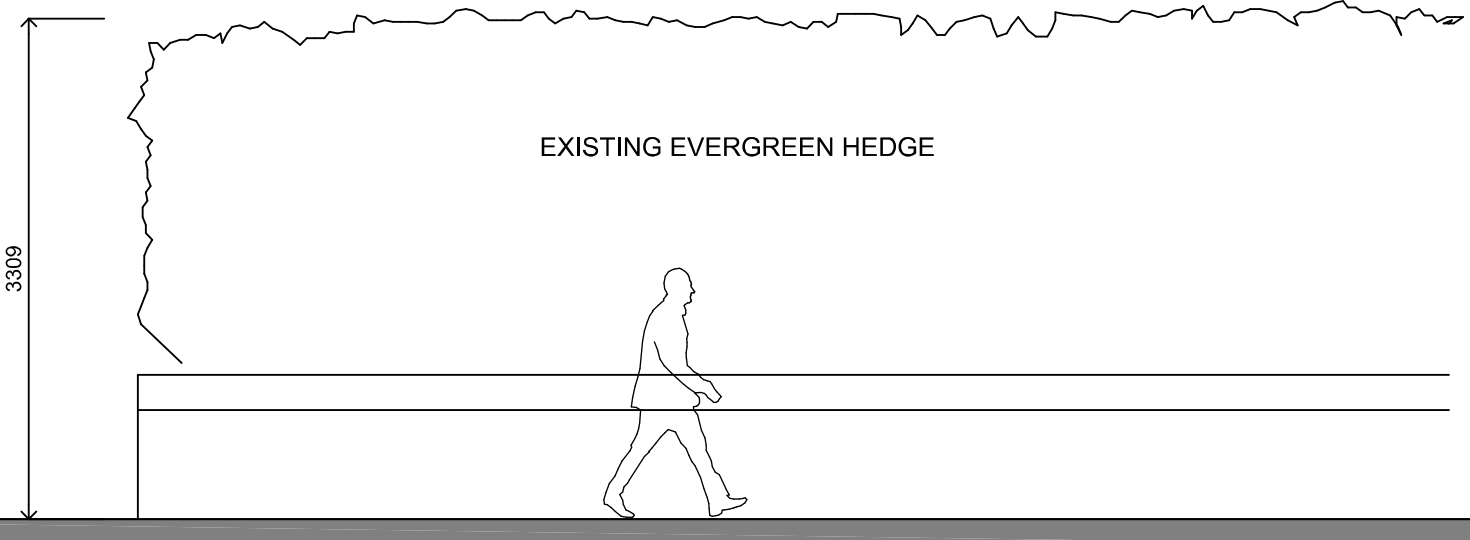

7 KENDAL CLOSE
RAINFORD
WA11 7LG
TEL: 07786 362 196
MAIL: gemorris@blueyonder.co.uk

PROJECT

+ PROPOSED ALTERATIONS TO
BOUNDARY TREATMENT

CLIENT

+ LISA GEE

SITE ADDRESS

+ "THE LODGE"
62 ST. MARY'S ROAD
HUYTON
L36 5ST

DRAWING TITLE

+ ELEVATIONS AND SECTIONS

SCALE

1:50 @A1

DATE

FEB 2023

DRAWING NO.

+ SAR 031022 002B

THIS DRAWING AND DESIGN IS COPYRIGHT AND MUST NOT BE
REPRODUCED IN PART OR IN WHOLE WITHOUT PRIOR WRITTEN
CONSENT. CONTRACTORS MUST VERIFY ALL DIMENSIONS ON
SITE BEFORE COMMENCING WORK OR PREPARING SHOP
DRAWINGS.