


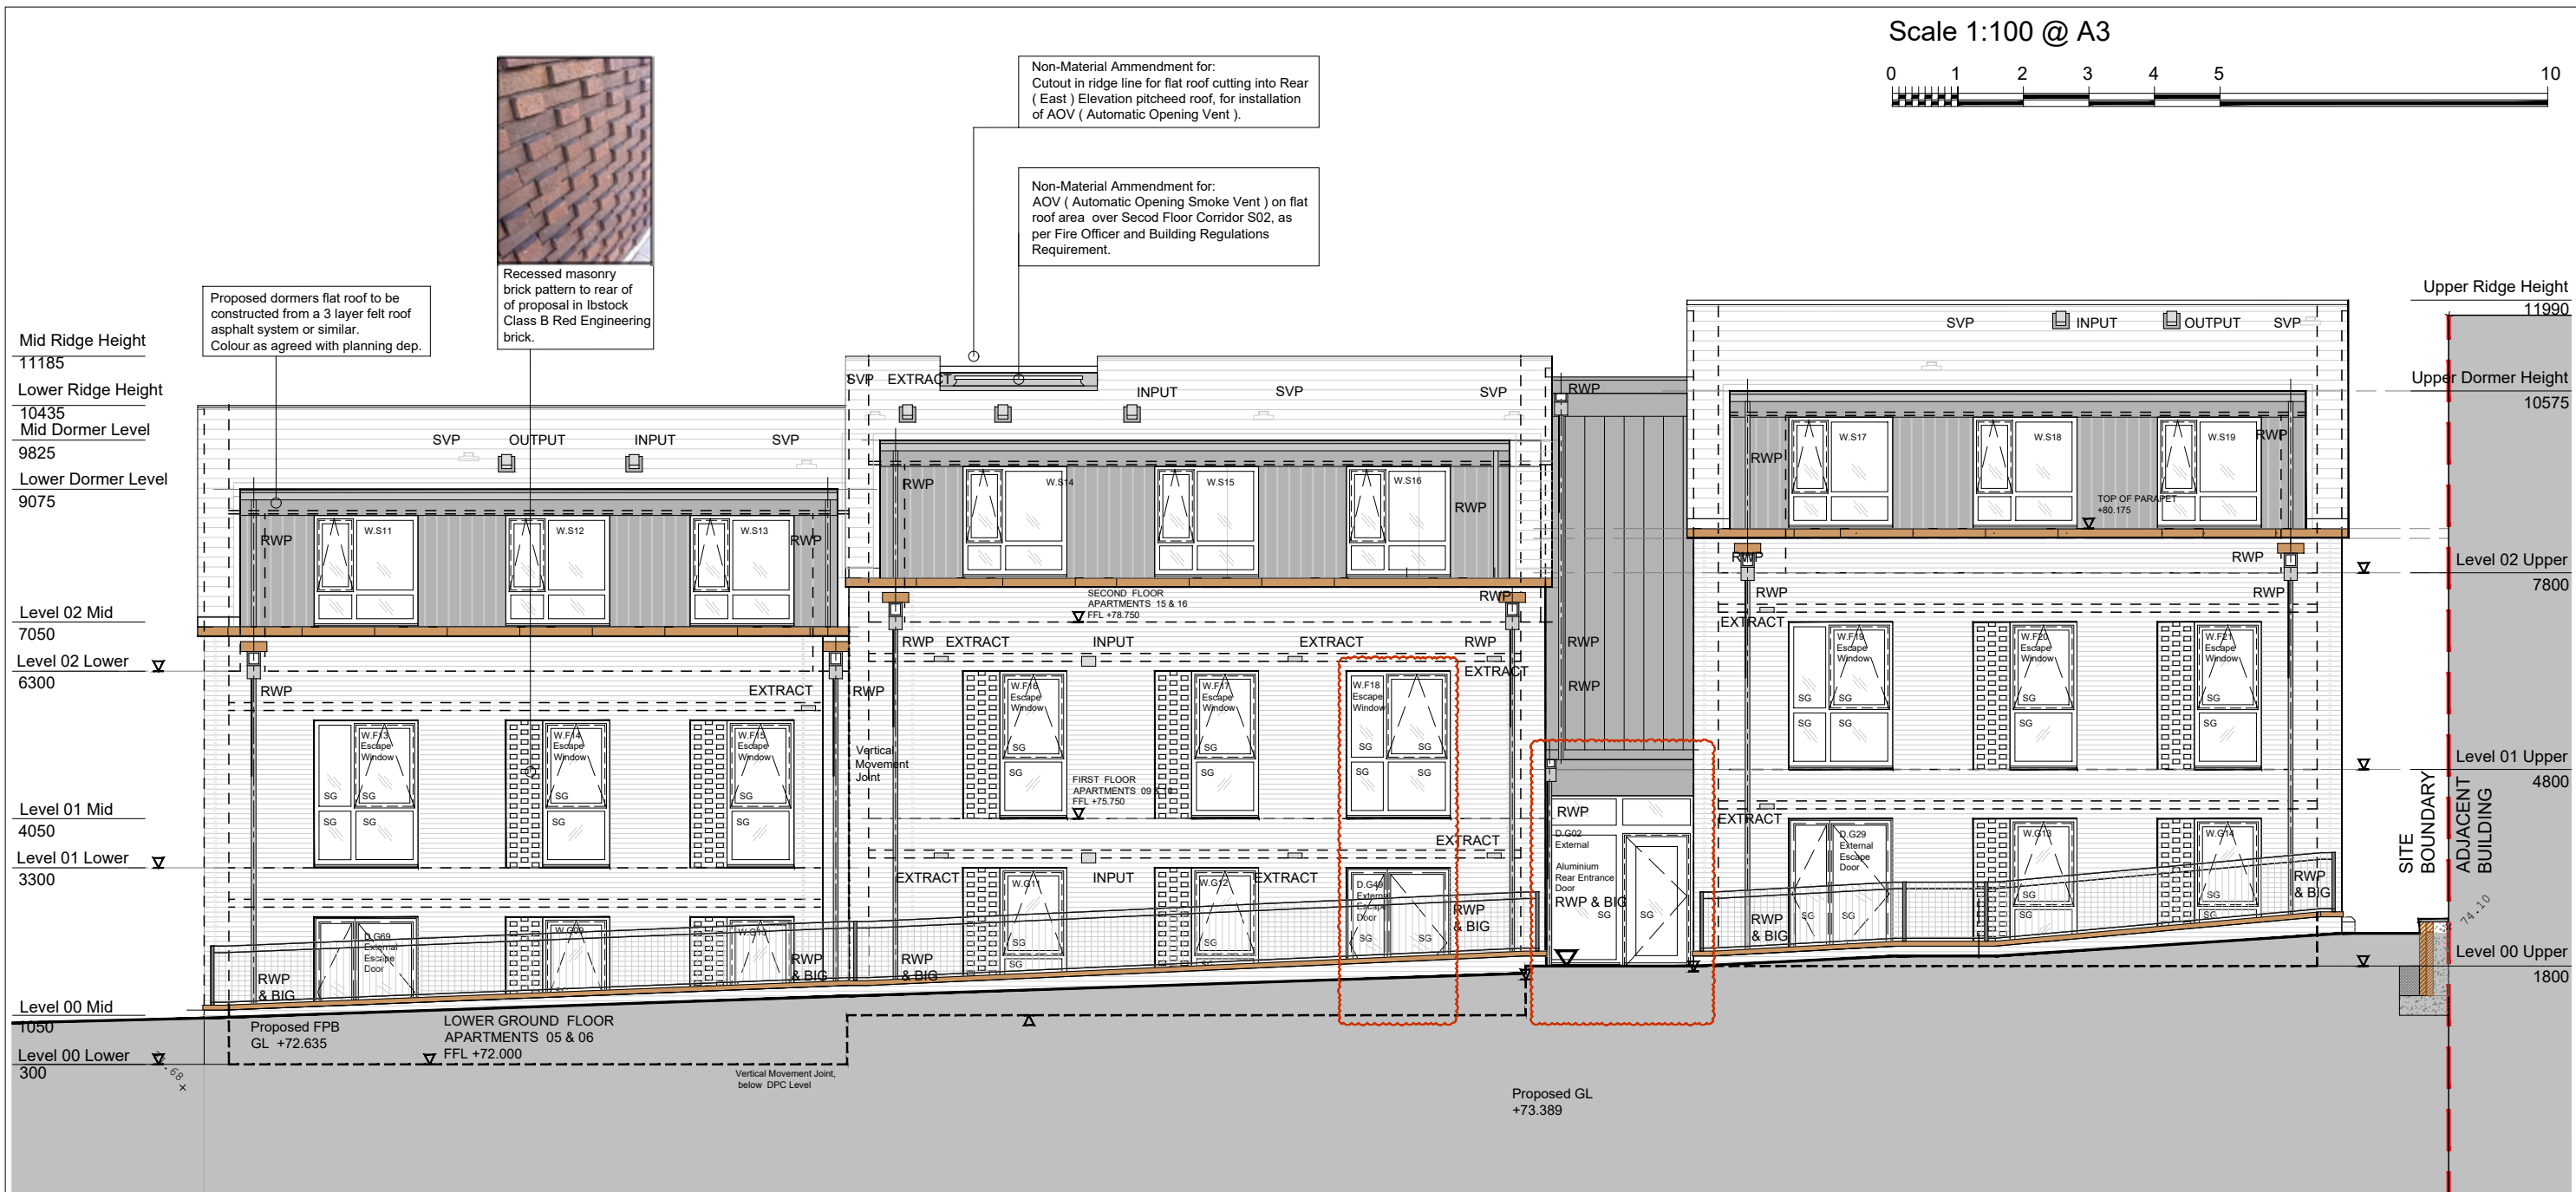

PROPOSED CARPARK (EAST) ELEVATION

Rev:	Date:	Description
A	27/01/22	Alteration of building massing and material.
B	03/02/22	Alteration of building massing and material.
C	20/04/22	Alteration of building massing and material.
D	28/04/22	Removal of rear corridor windows.
E	13/05/22	Amended window openings.
F	08.01.24	Planning Amendment: Revision for addition of AOV Smoke vent added over Second Floor Corridor S2, as per Fire Officer and Building Regulations Requirement. Revision to First and Second Floor Window Transoms.
G	01.01.24	Planning Condition Amendment: Correction to handing of Rear (East) Elevation windows D.G49 & W.F18 on previous drawing issue. Windows installed as Approved Planning drawing: Correction to Rear Entrance Door DG.02 and Canopy Roof, on previous drawing issue.

PLANNING AMENDMENT DRAWING: 01.02.2024

 **owen ellis**
Architects

Honeycomb, Edmund Street,
Liverpool L3 9NG
TEL: 0151 227 1555
email: info@owenellis.co.uk
web: www.owenellis.co.uk

18 No. - 2B Apartments,
Aspinall Street, Prescott, L34 5QQ.

Proposed Elevations (3 of 3)

DRAWING NUMBER	REVISION	DATE
4188 / SK 08	G	May 2022
		SCALE 1:100 @ A3