


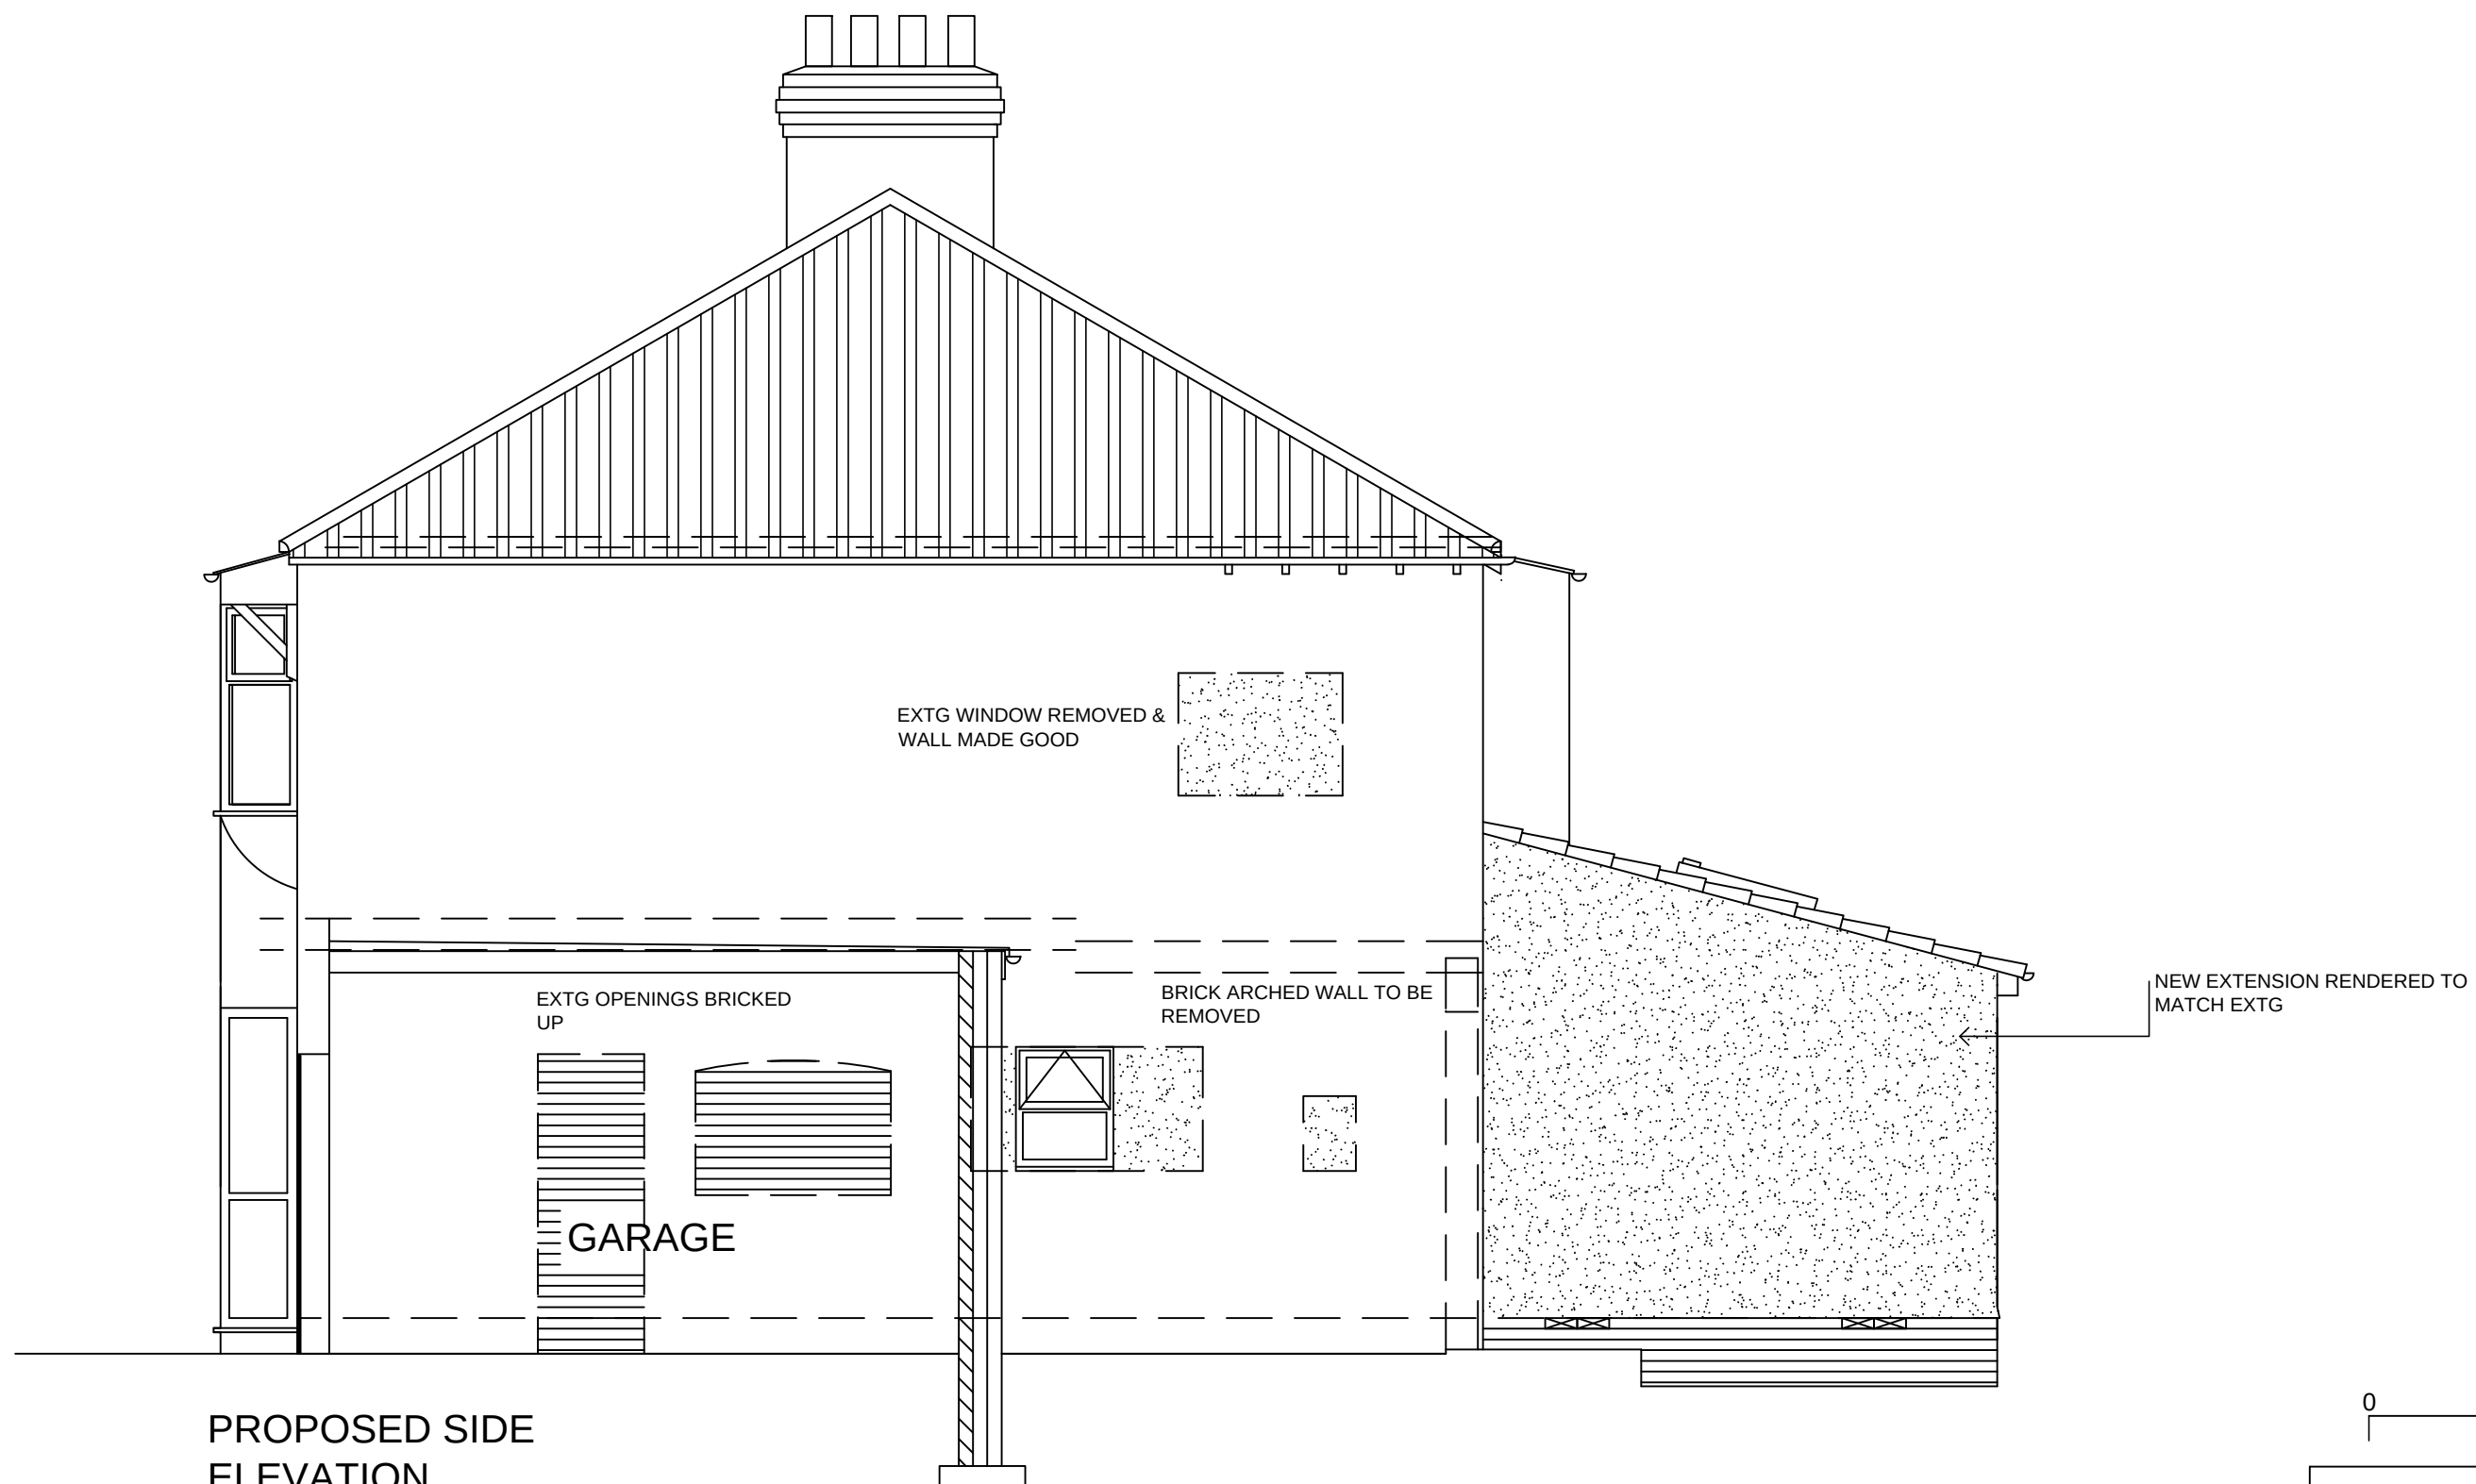

0 3M

PROPOSED EXTENSION
82 SEEL ROAD HUYTON
LIVERPOOL L36 6DJ

SCALE 1=50
JUN 2022
DRG No10A