



Scale 1:1250

Scale 1:1250

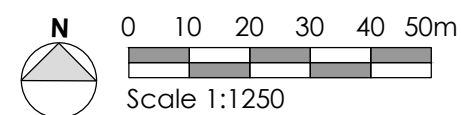

Scale 1:1250

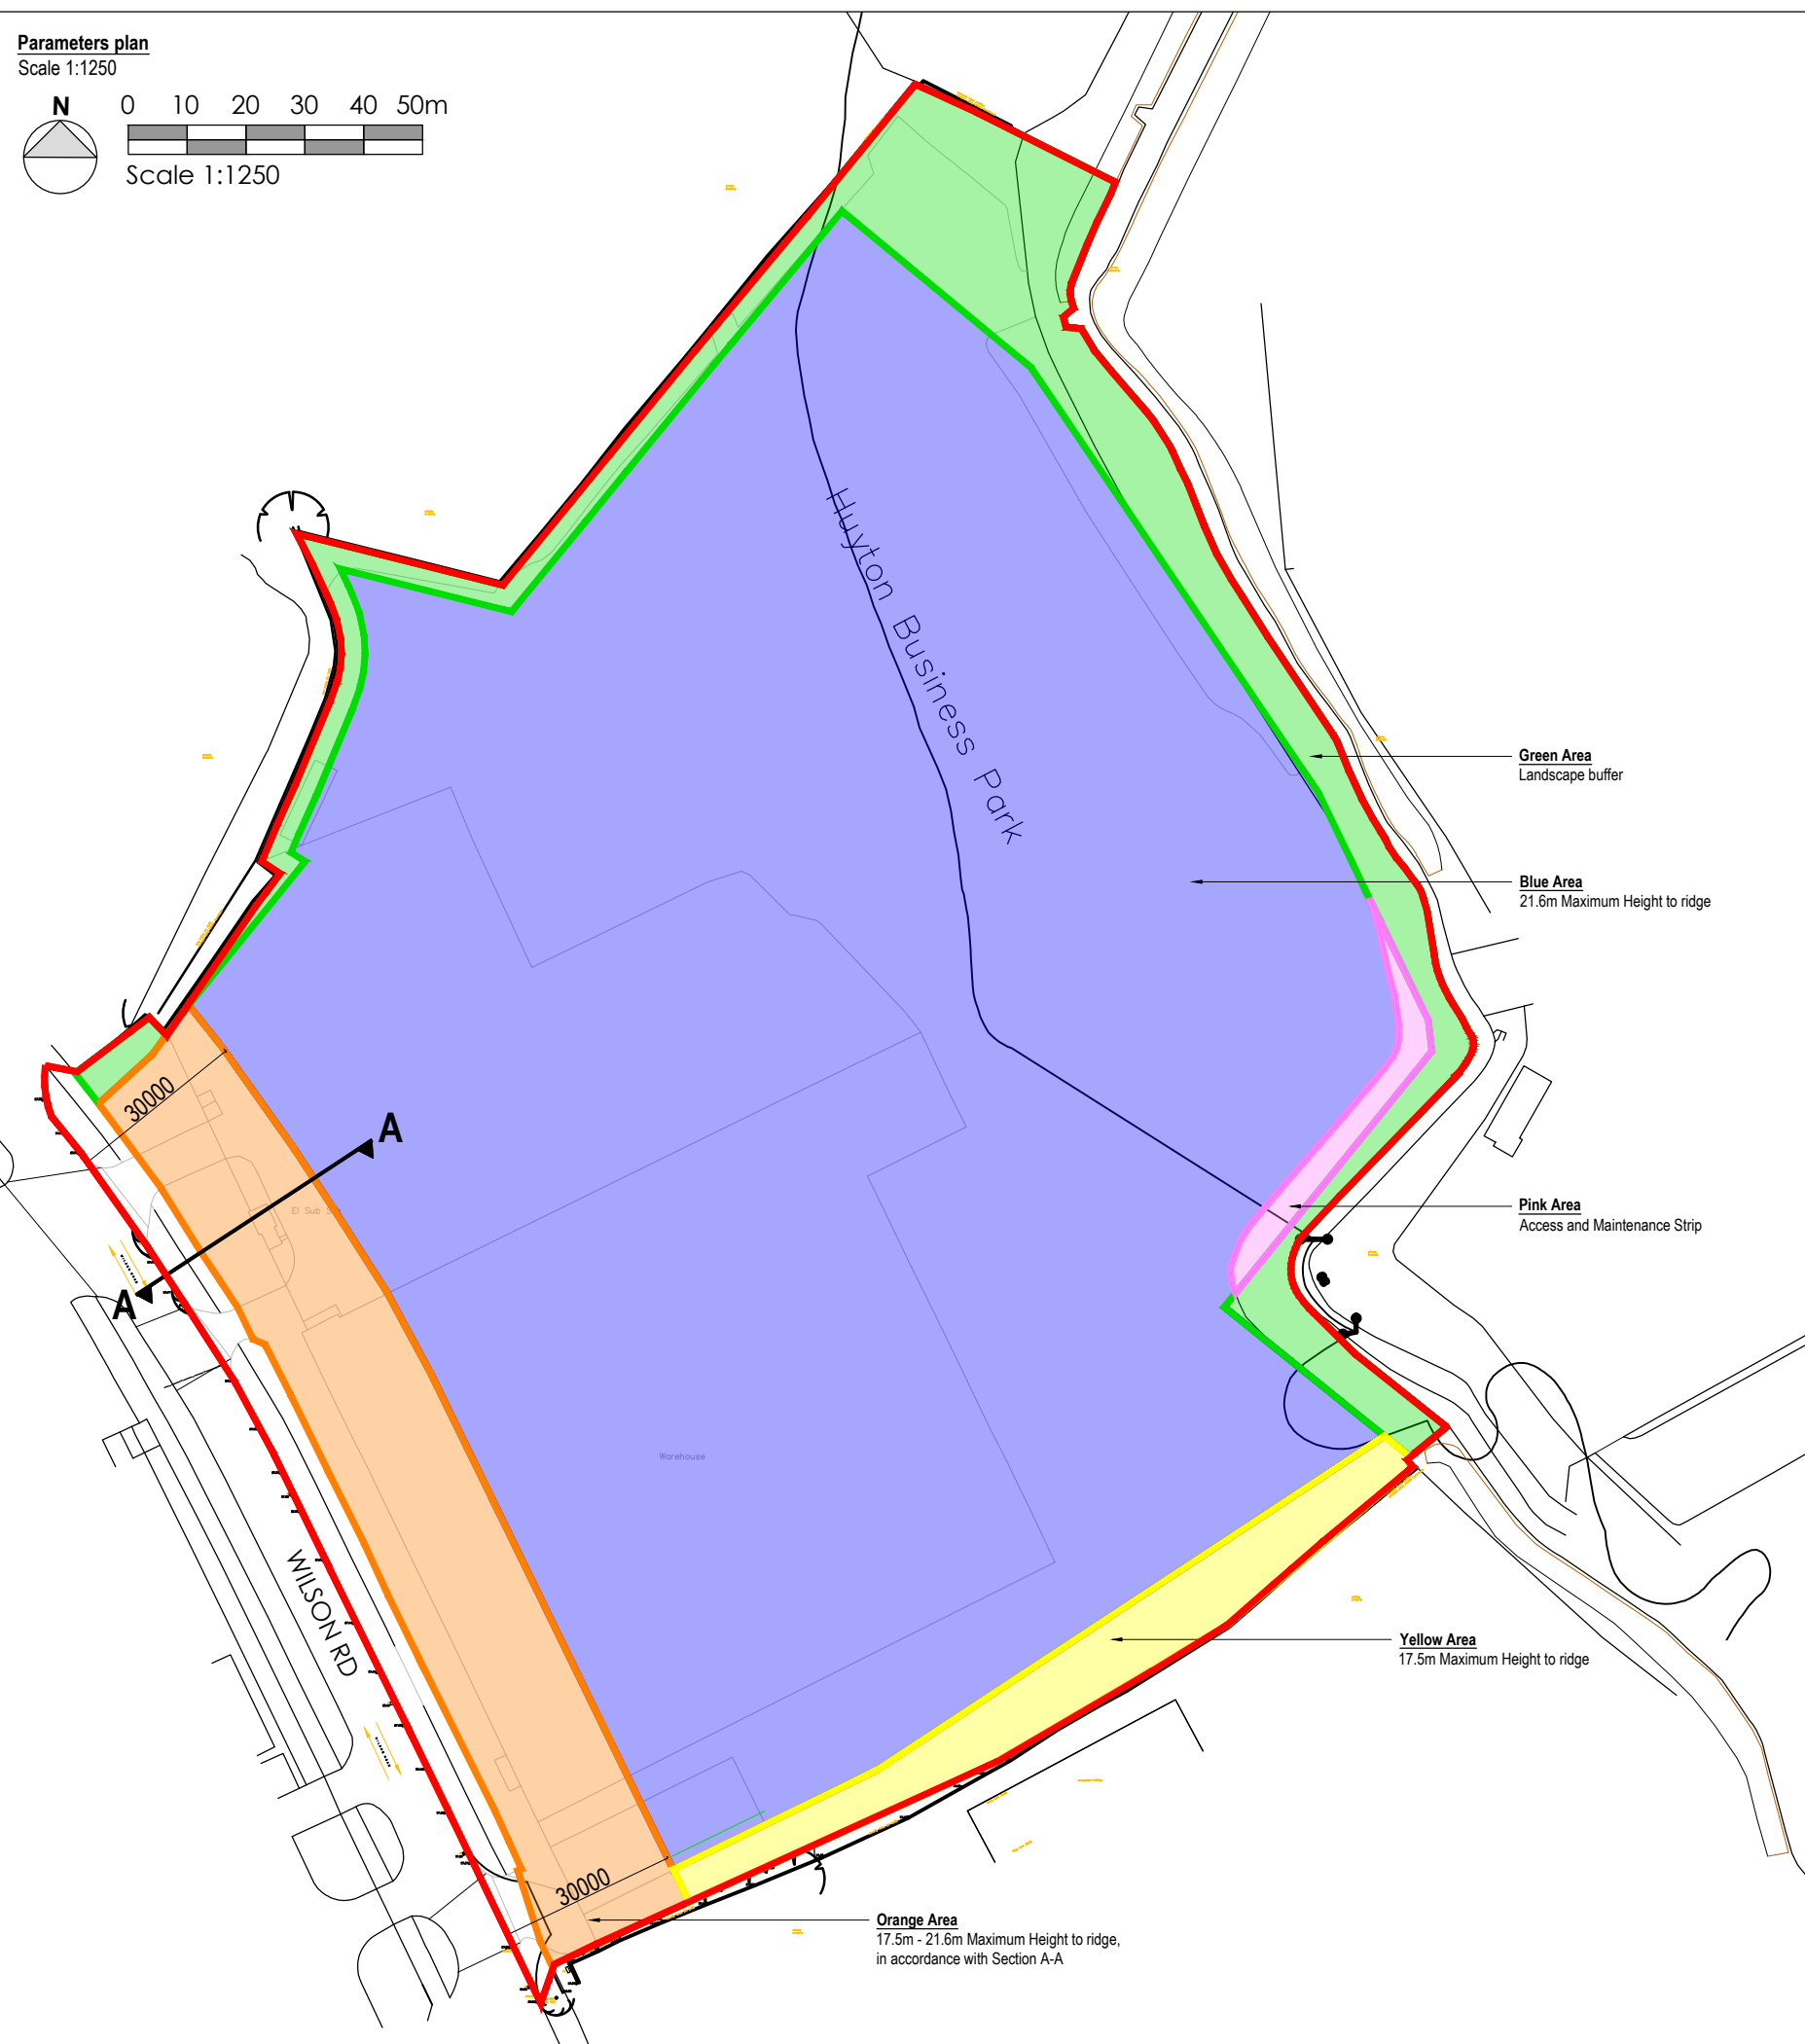

Final unit layout to be confirmed.
E.g. single or multiple units

NOTES


AEWTP029C

- All dimensions and levels are to be checked on site.
- Any discrepancies are to be reported to the architect before any work commences
- This drawing shall not be scaled to ascertain any dimensions. Work to figured dimensions only.
- This drawing shall not be reproduced without express written permission from AEW.
- Title over drawings and ownership boundaries are produced using all reasonable endeavors. AEW cannot be responsible for the accuracy or scale discrepancy of base plans supplied to them.
- All works are to be undertaken in accordance with Building Regulations and the latest British Standards.
- All proprietary materials and products are to be used strictly in accordance with the manufacturers recommendations.

CDM 2015


Client notified of duties: CDM_PD_Date
Principal Designer: CDM_PD Name

Unless noted below, all known hazards have been highlighted on the drawing:

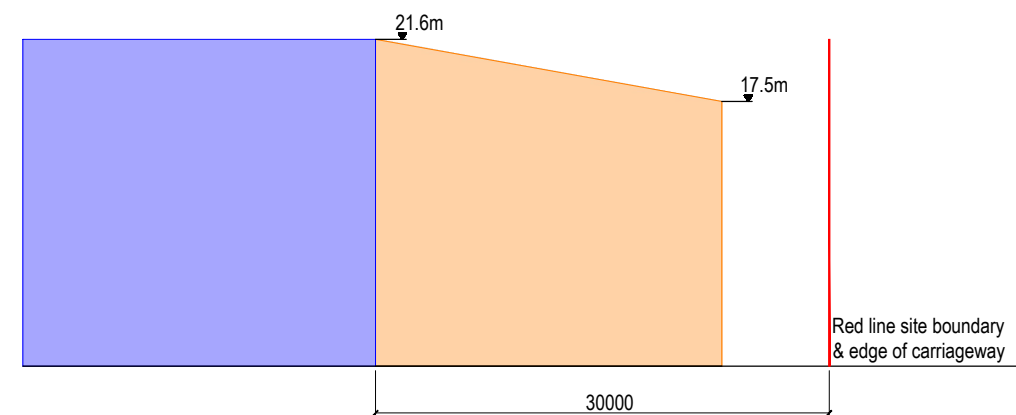

Section A-A

Scale 1:500

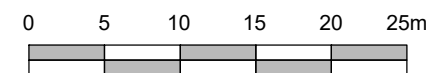

Scale 1:500 @ A3

P6	17/07/24	ES	AL
New parameter added to site frontage and section shown			
P5	06/03/24	ES	AL
Blue height parameter zone revised to 21.6m			
P4	01/03/23	ES	AL
Height parameters revised, 30m from road to 20m zone			
P3	27/02/23	ES	AL
Height parameters revised, 30m road to building dimension added			
P2	22/07/22	MB	AL
Access and maintenance strip added			
P1	22/04/22	ES	DOH
Revised red line site boundary			
REV	Date	Drawn by: -	Checked by: -
Status	Purpose of Issue		
S2	For Approval		
drawing stage		Planning	
client			
Linden Hill Capital Management			
project			
35 Wilson Road Huyton			
drawing title			
Parameters Plan			
date	08/03/22	drawn	CM
scale@A3	1:1250	checked	AL