
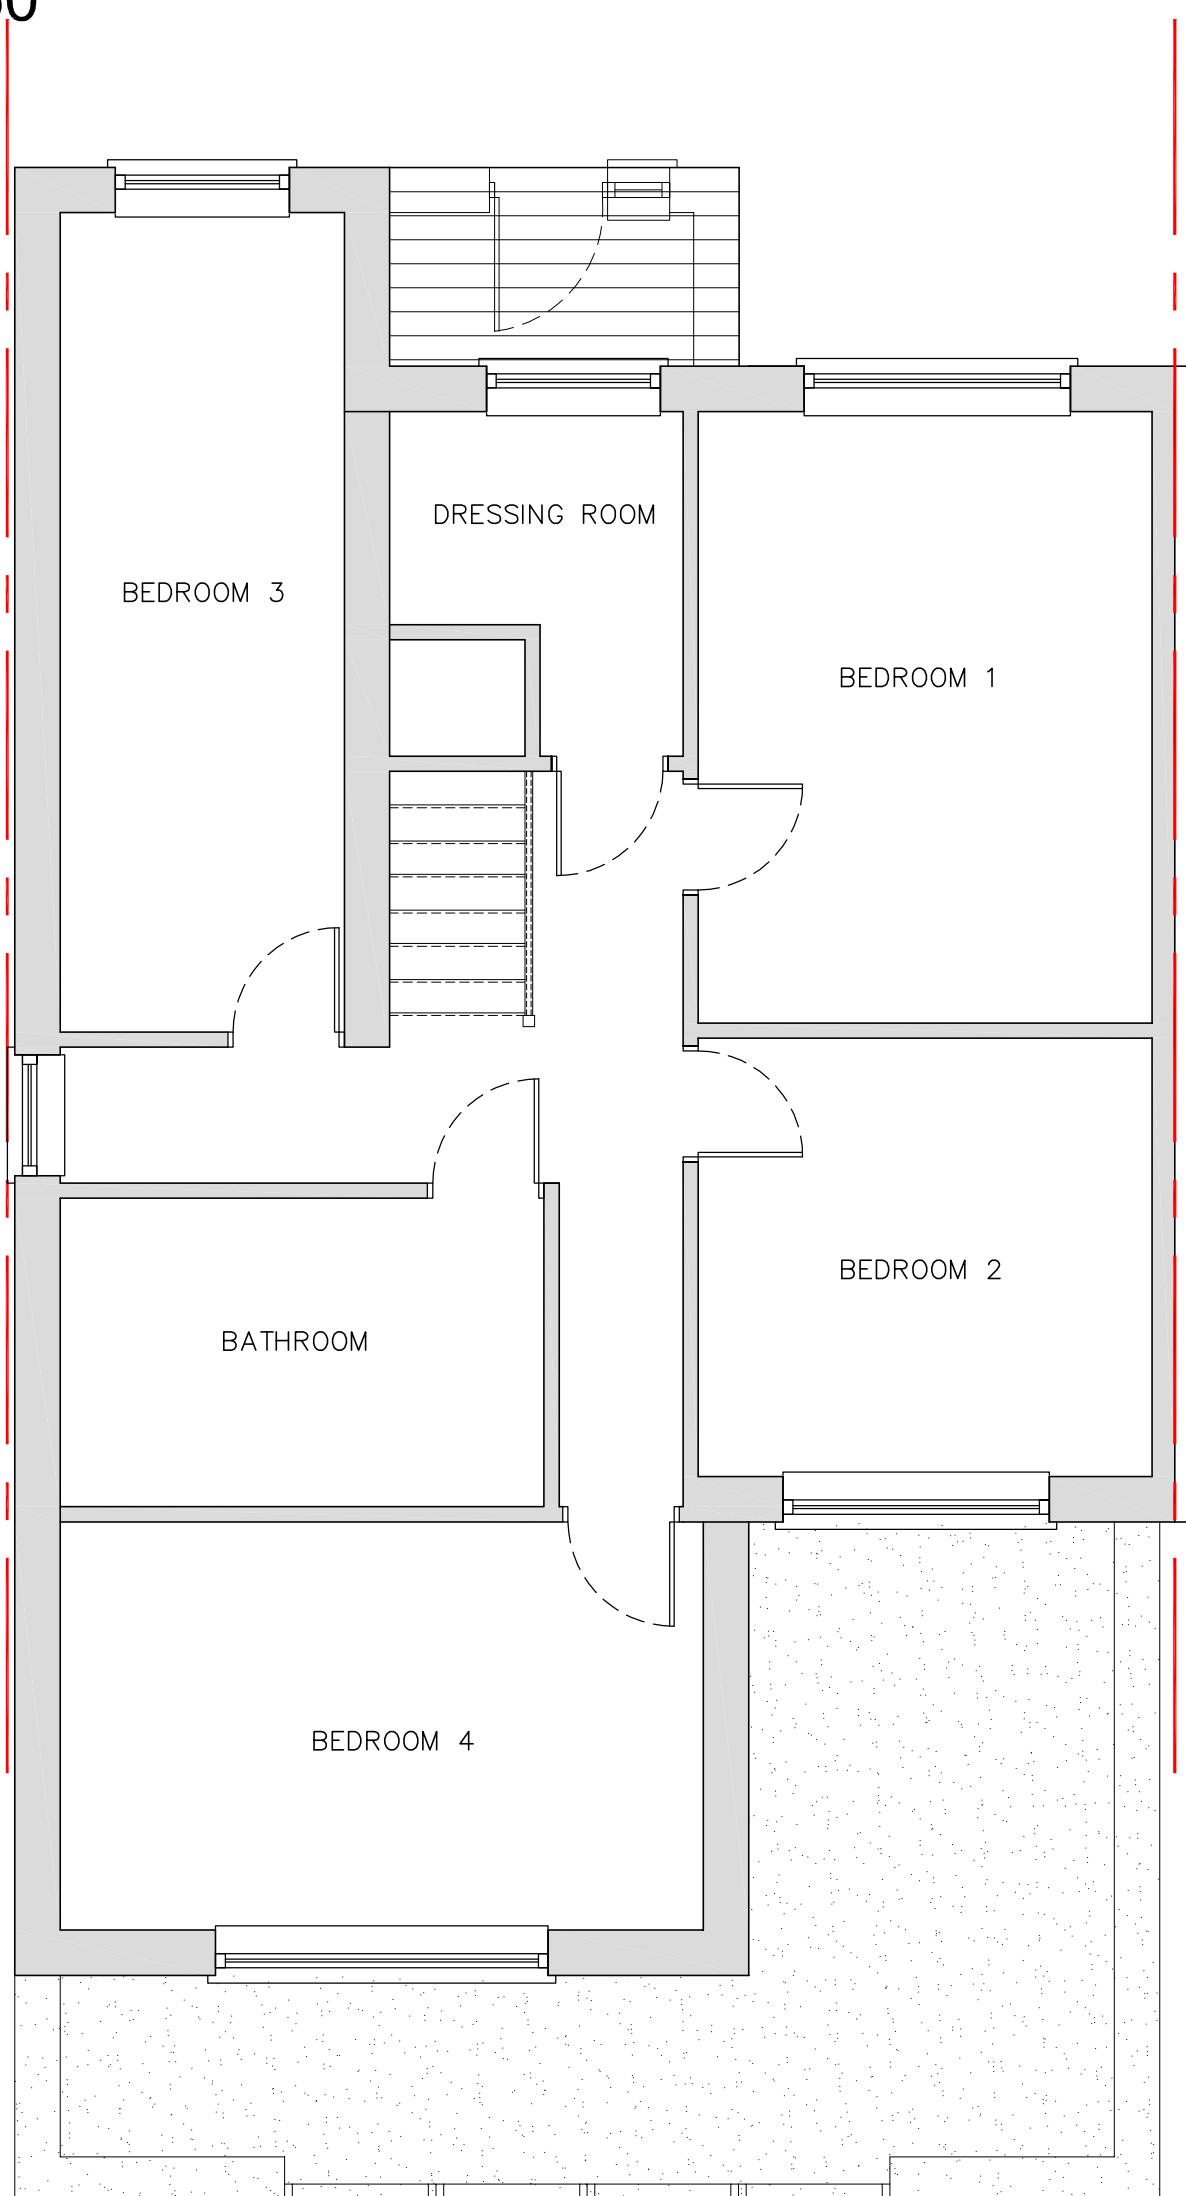


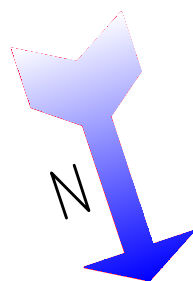

A	CM	DRAWING GENERALLY UPDATED	28.07.2025
Rev	Initial	Amendment	Date

CHRIS MITCHELL 20 HOLMWOOD DRIVE, FORMBY L37 1PQ Tel. 07832272348 E-Mail : CHRIS666MITCH@HOTMAIL.COM	PROJECT <u>PROPOSED EXTENTIONS TO</u> RICHMOND WAY, L35 1RU	DETAIL <u>PROPOSED FIRST FLOOR LAYOUT</u>	DATE 05.03.2025		SCALE 1:50@A3
			DRAWN CM	CHK.BY	DRG. NUMBER P02