


0 1 2 3 4 5 10

SCALE BAR 1:50

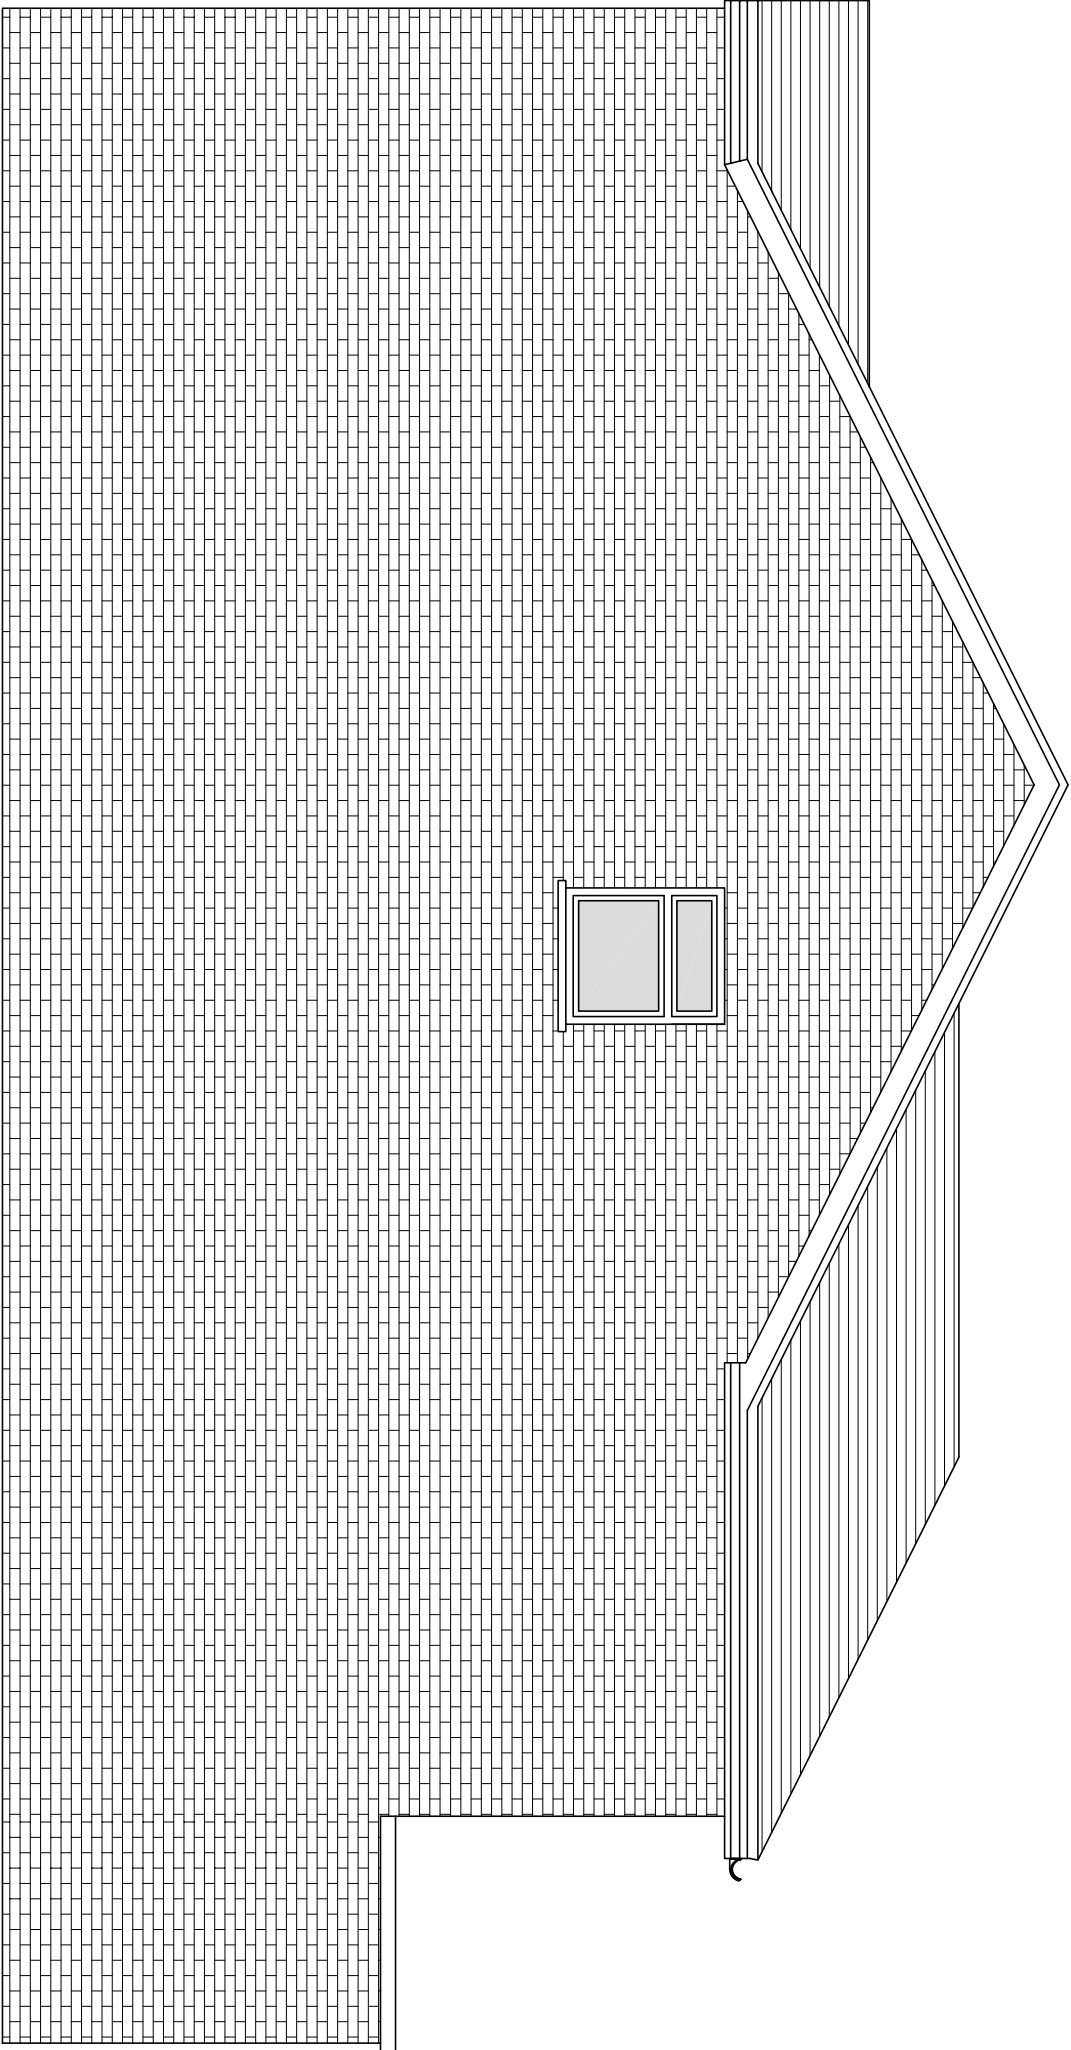

A	CM	DRAWING GENERALLY UPDATED	28.07.2025
Rev	Initial	Amendment	Date
CHRIS MITCHELL 20 HOLMWOOD DRIVE, FORRBURY L37 1PQ Tel. 07832272348 E-Mail : CHRIS66MITCH@HOTMAIL.COM		PROJECT PROPOSED EXTENTIONS TO RICHMOND WAY, L35 1RU	DETAIL PROPOSED SIDE ELEVATION 1
DATE 05.03.2025		SCALE 1:50@A3	
DRAWN/ CM		CHK.BY	DRG. NUMBER P06