


0 1 2 3 4 5 10

SCALE BAR 1:50

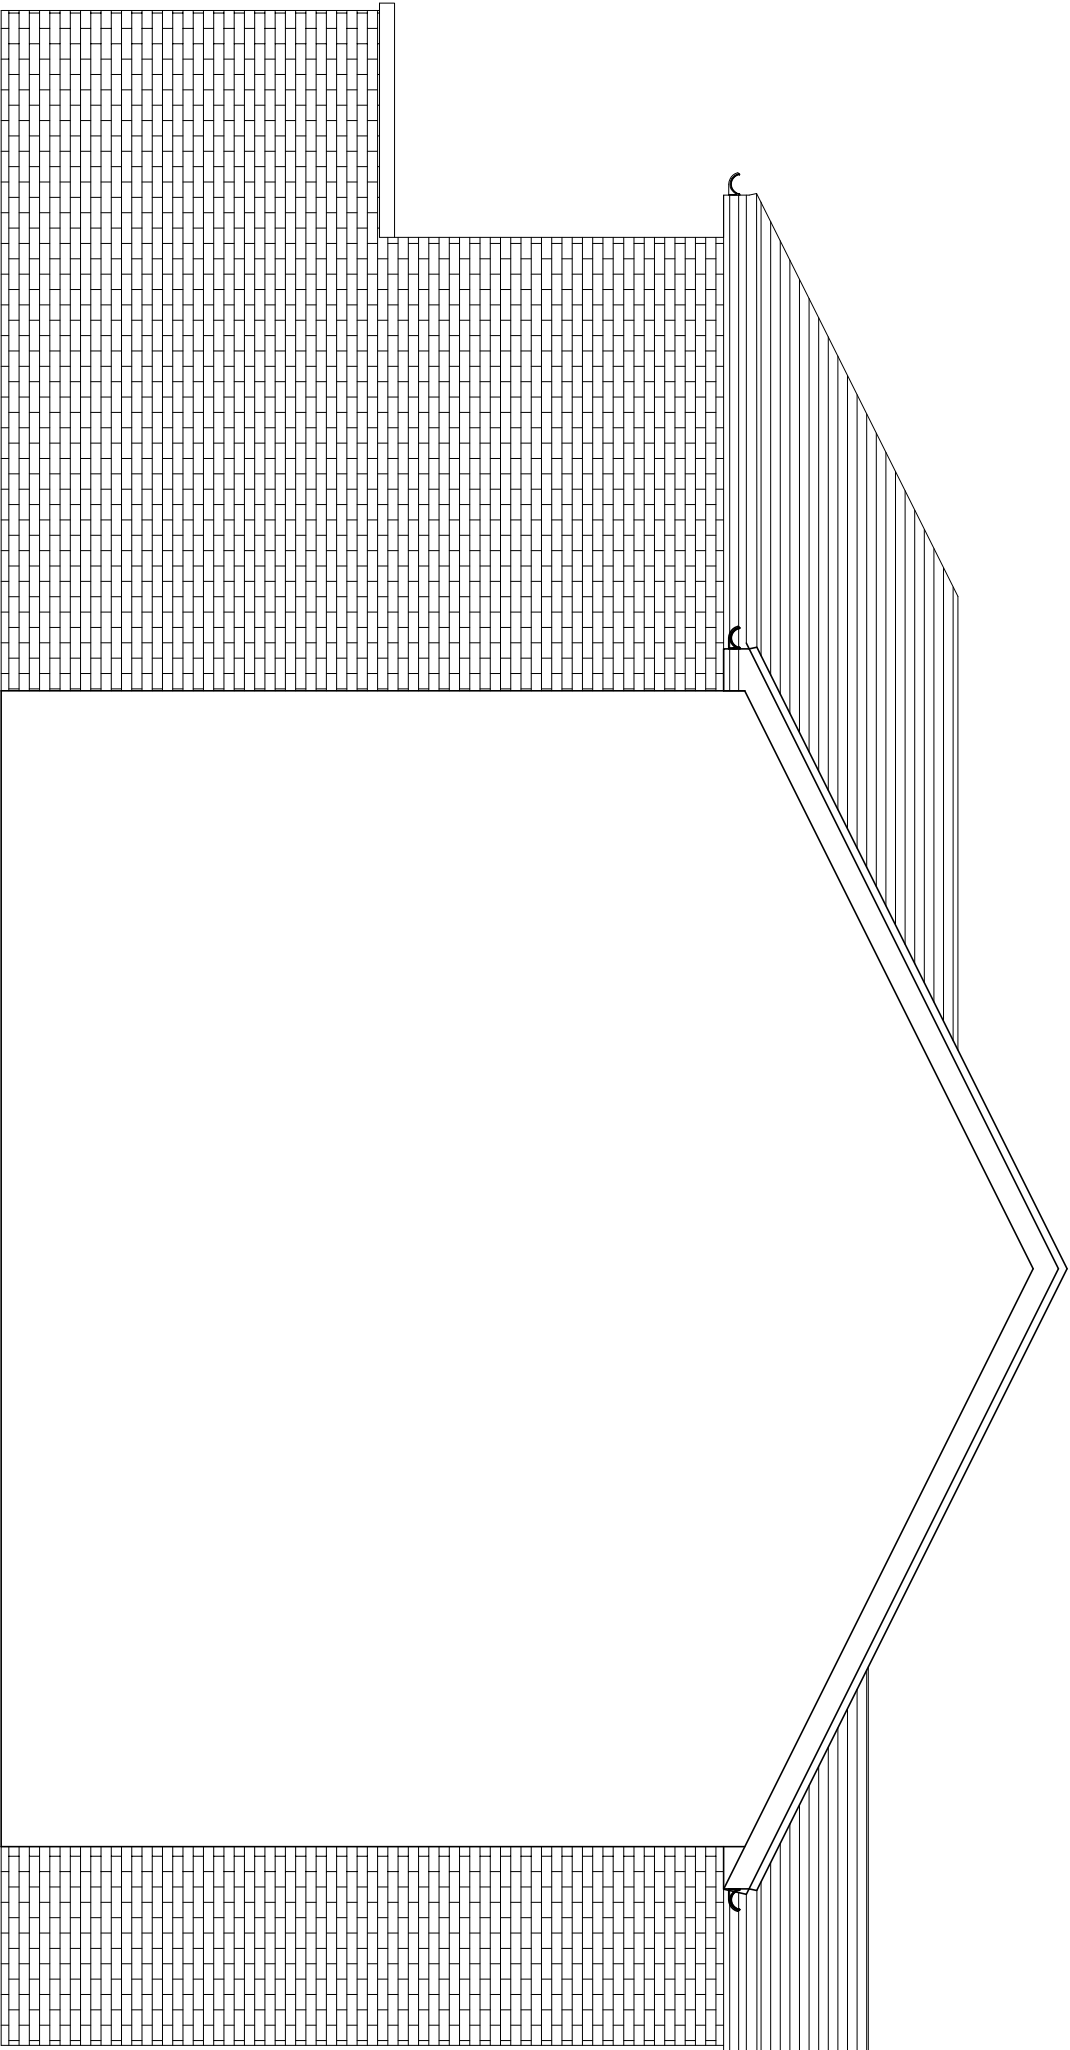

A	CM	DRAWING GENERALLY UPDATED
		28.07.2025

Rev	Initial	Amendment	Date
CHRIS MITCHELL 20 HOLMWOOD DRIVE, FORRBURY L37 1PQ Tel. 07832272348 E-Mail : CHRIS66MITCH@HOTMAIL.COM	PROJECT	PROPOSED EXTENTIONS TO RICHMOND WAY, L35 1RU	DETAIL PROPOSED SIDE ELEVATION 2
DATE		SCALE	
05.03.2025		15@A3	
DRAWN/CHK:BY		DRG. NUMBER	
CM		P07	