


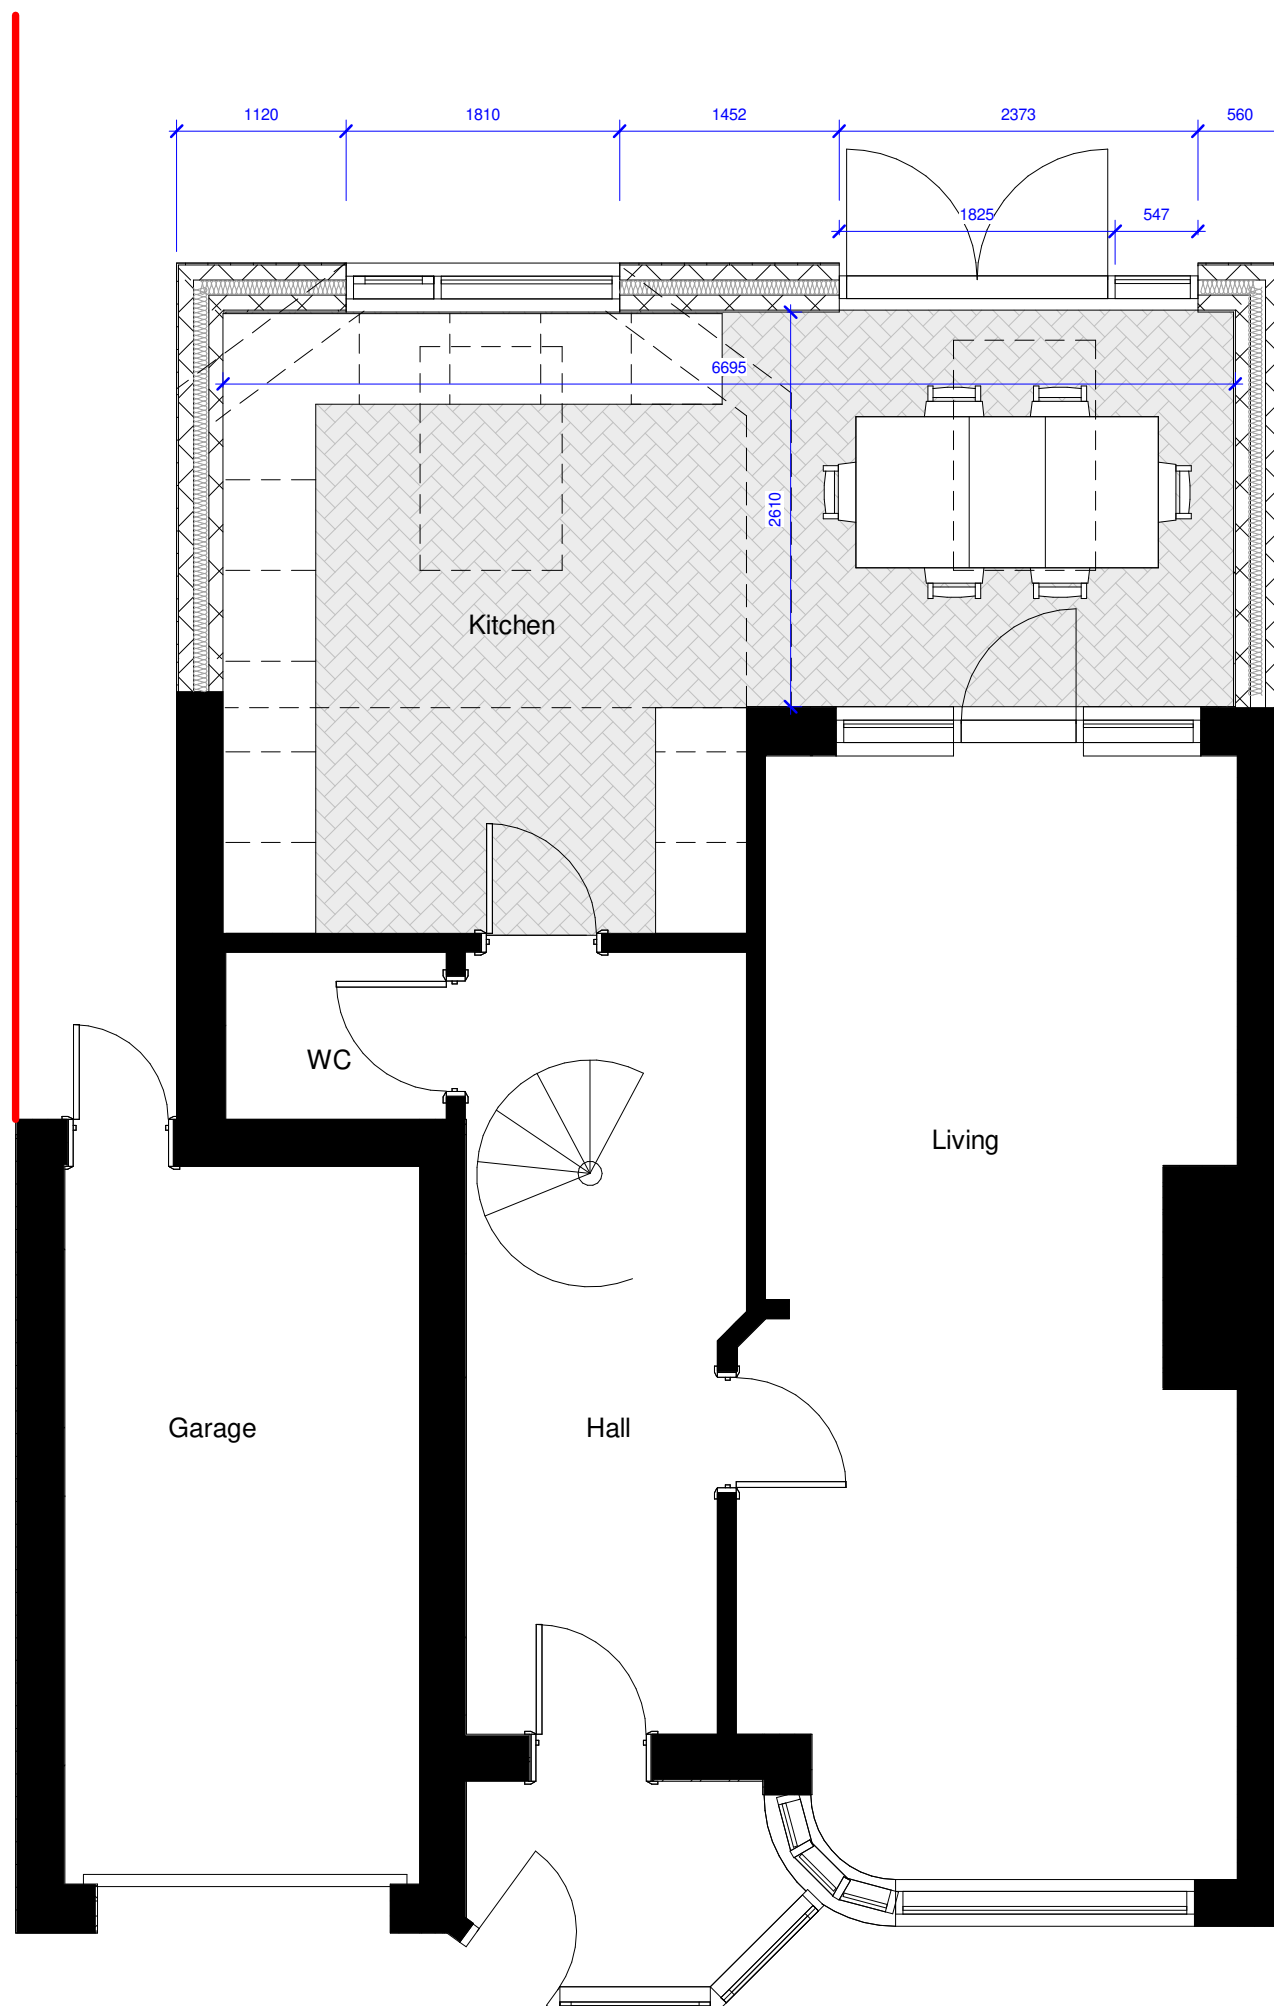

Ground Floor
1 : 50



45 Reva Road

Proposed Ground Floor Plan

Date
23/02/22

1 : 50

26-01

A100