


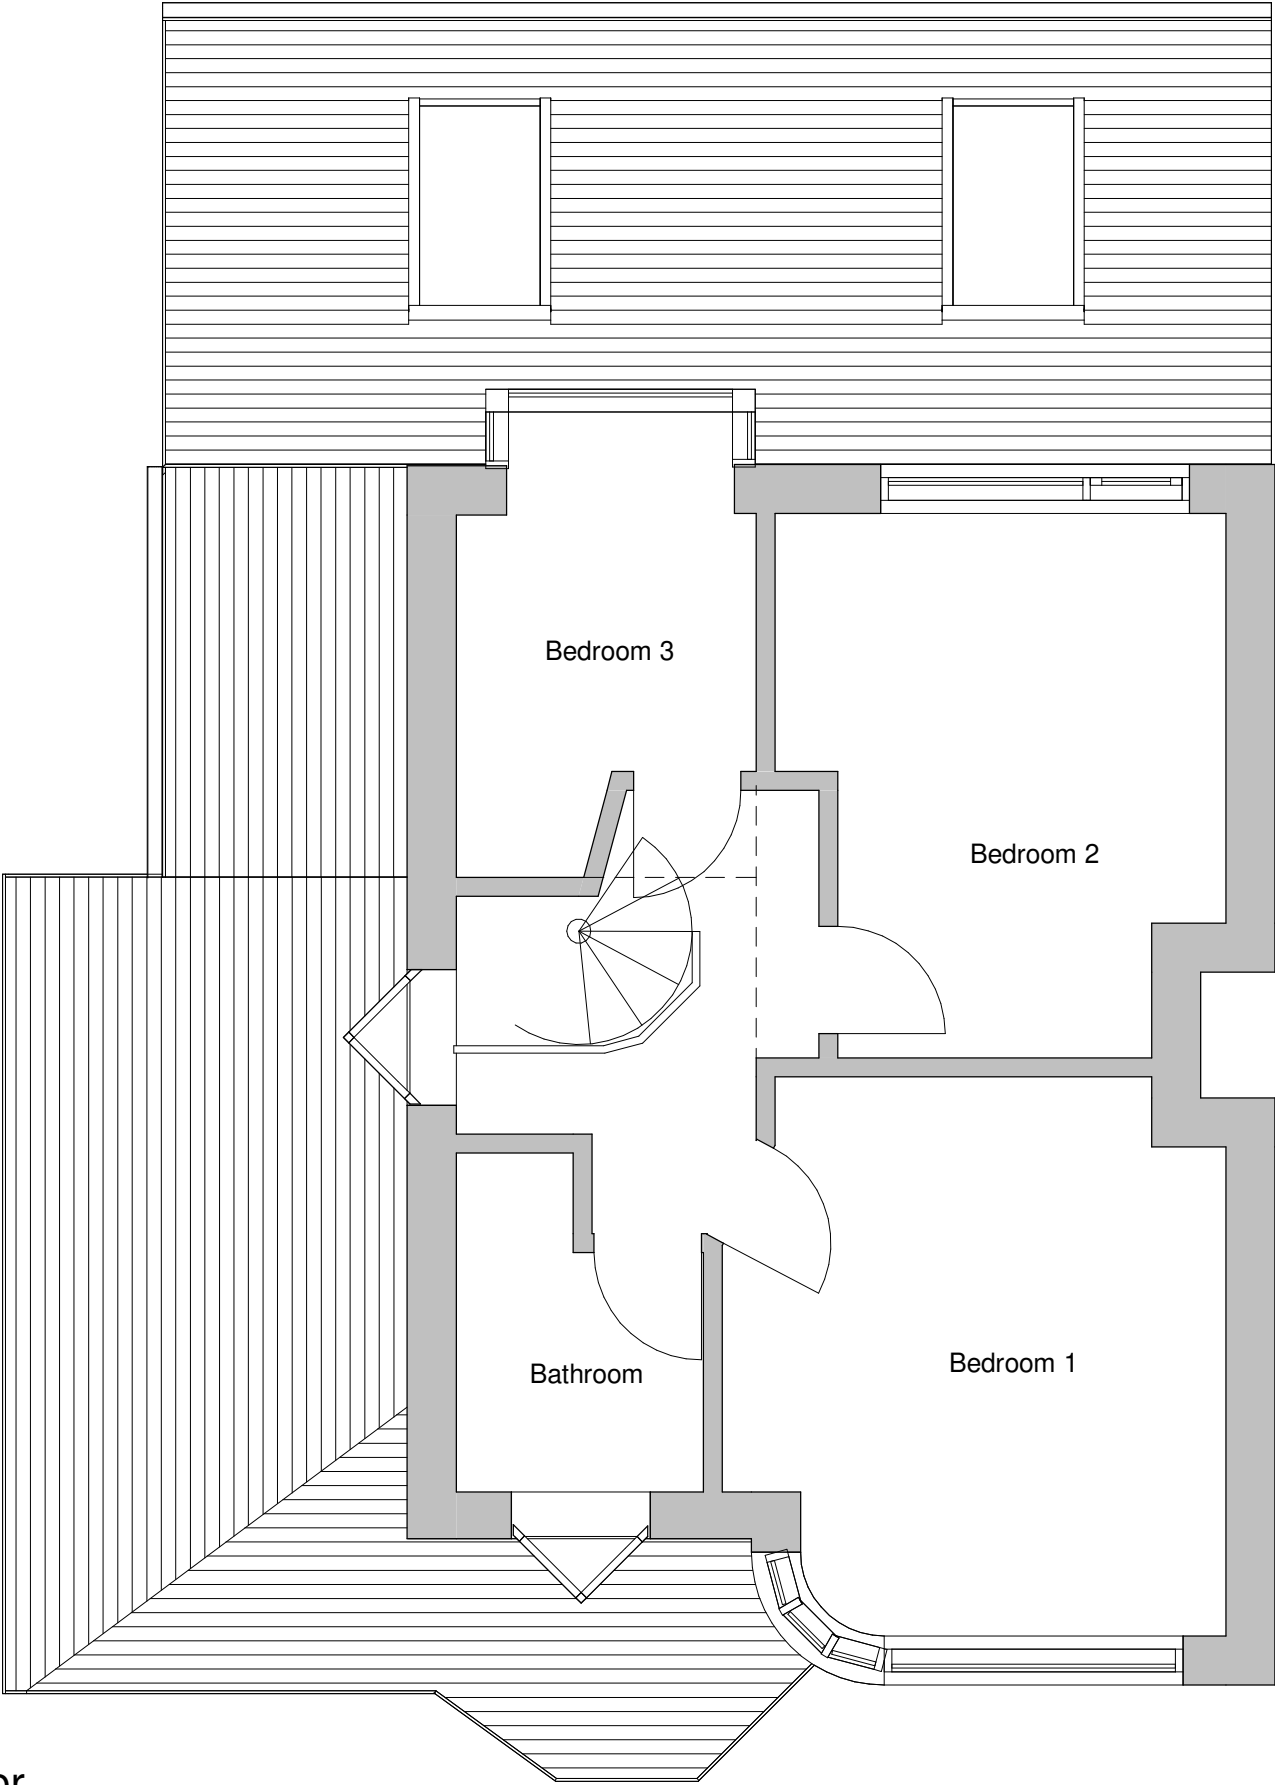

First Floor
1 : 50

45 Reva Road

Proposed First Floor Plan

Date
23/02/22

1 : 50

26-01 A101