


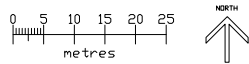


LOCATION PLAN
1:1250




Existing two storey side extension

Existing conservatory to be demolished

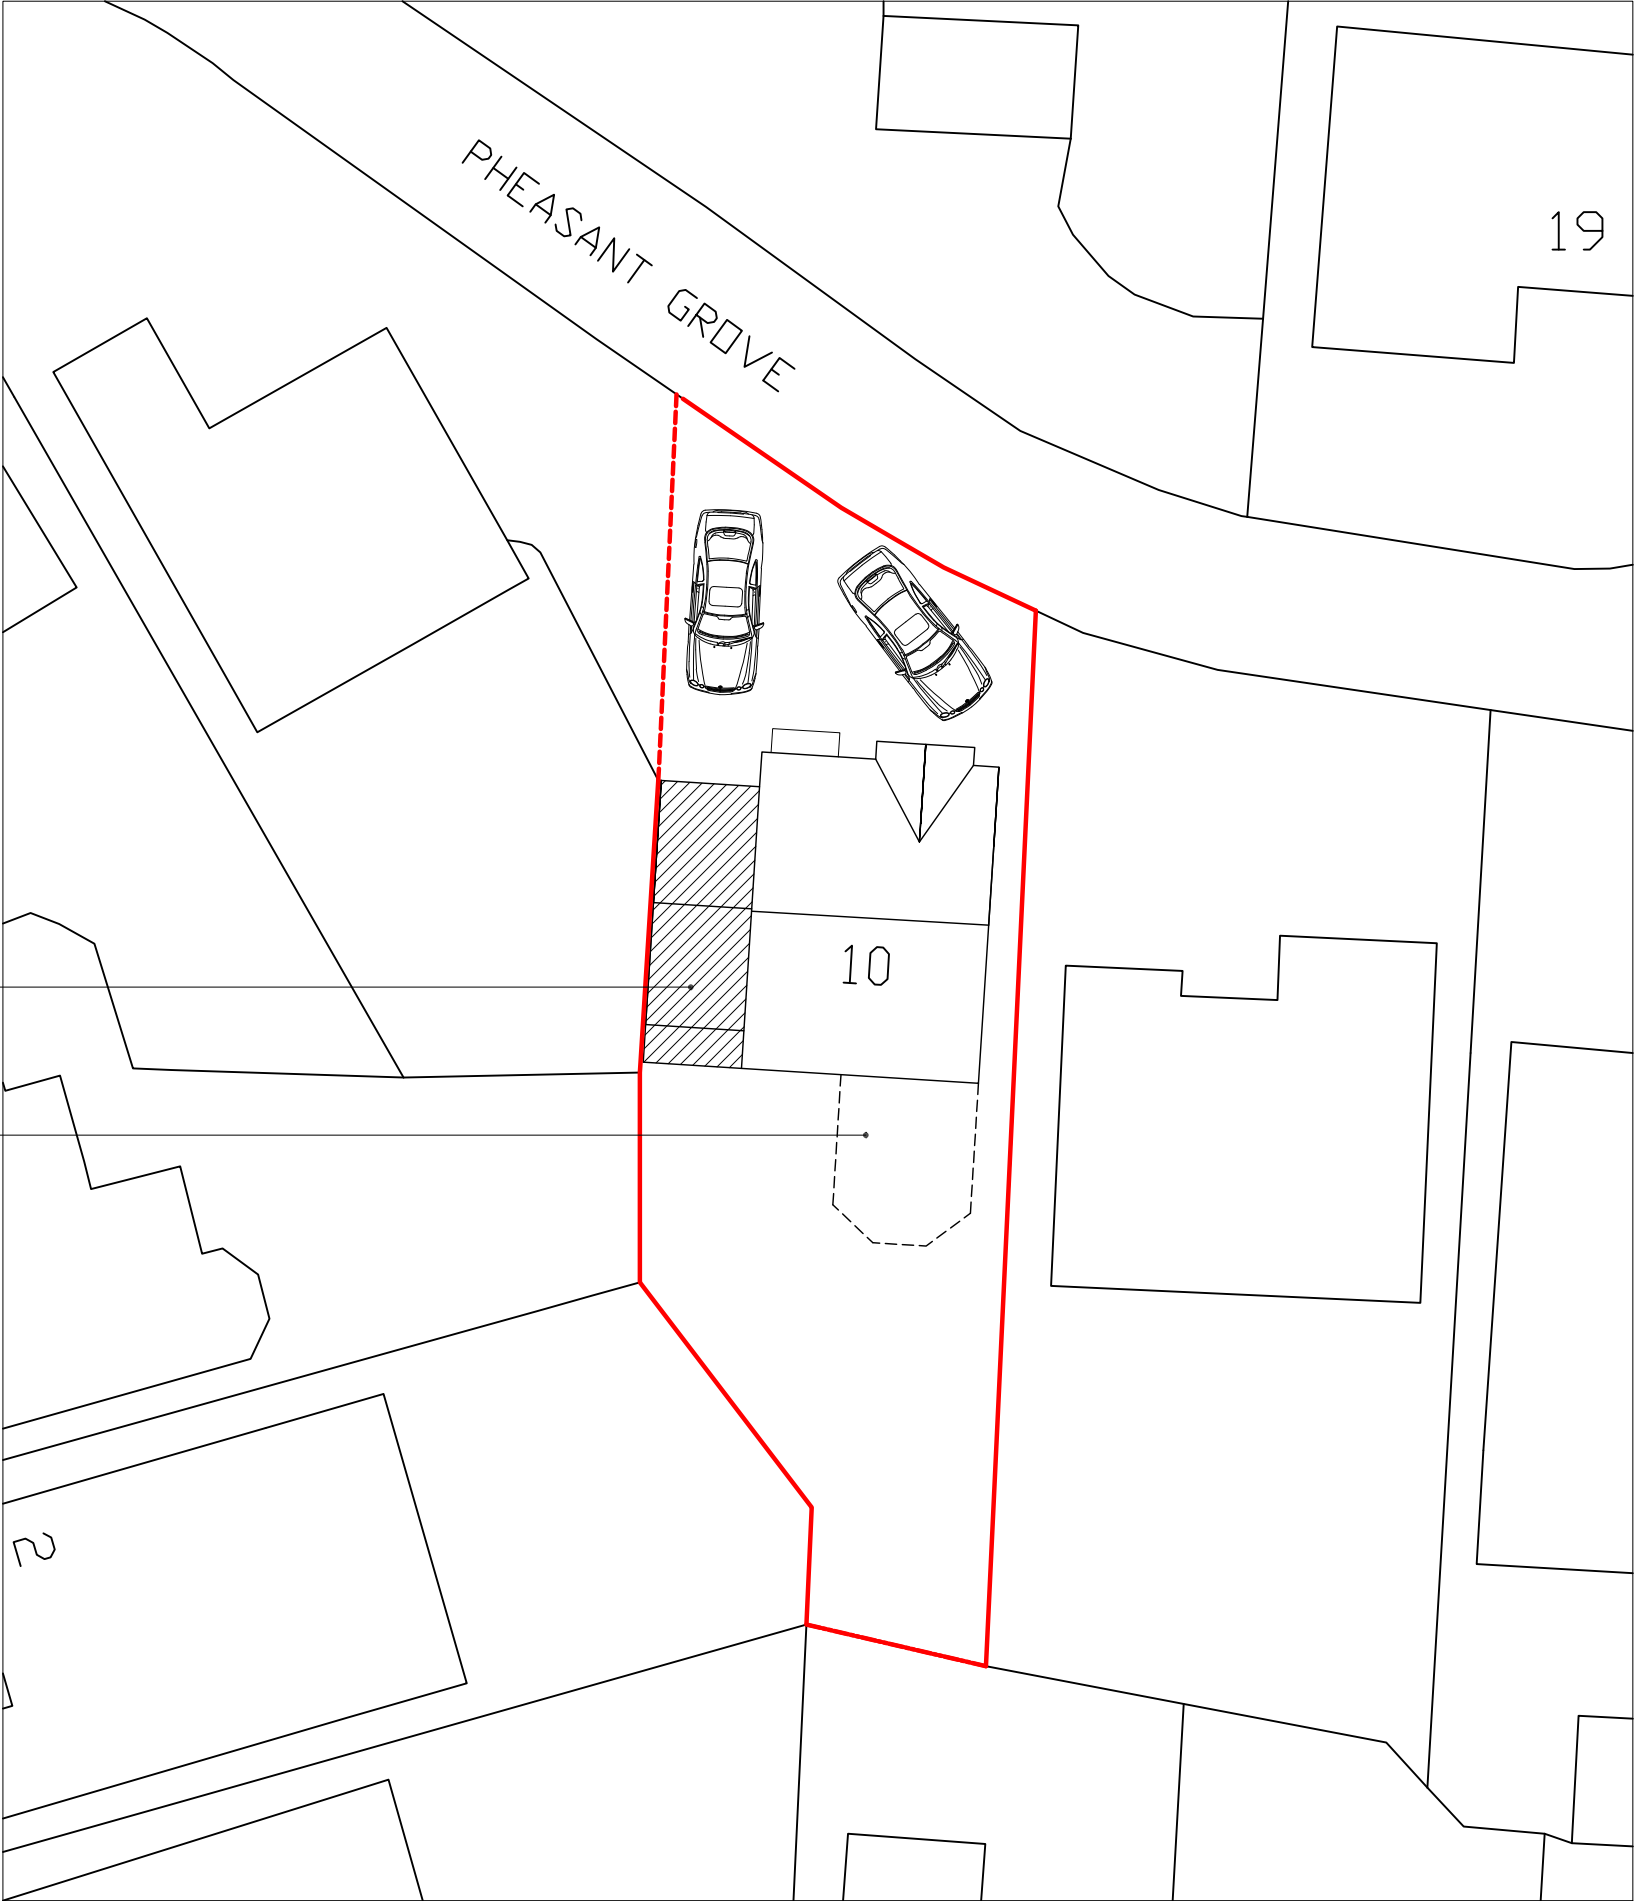

EXISTING BLOCK PLAN
1:200

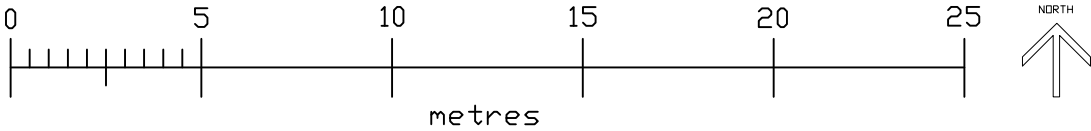

Ordnance Survey®
UKmapcentre.com

Serial number: 301375

©Crown copyright and database right 2025
Ordnance Survey licence AC0000848283
Reproduction in whole or in part is prohibited
without the prior permission of Ordnance Survey.

© copyright

Mesha Annetts
Architectural Design

Client:
MARK & NIC COURT
Job Title:
10 PHEASANT GROVE
HALEWOOD
L26 7WT

Drawing Title:
LOCATION & EXISTING
BLOCK PLANS

Scale:
VARIES
Sheet size:
A3

Date:
JANUARY 2025

Drawing No.:
0001
Revision: