
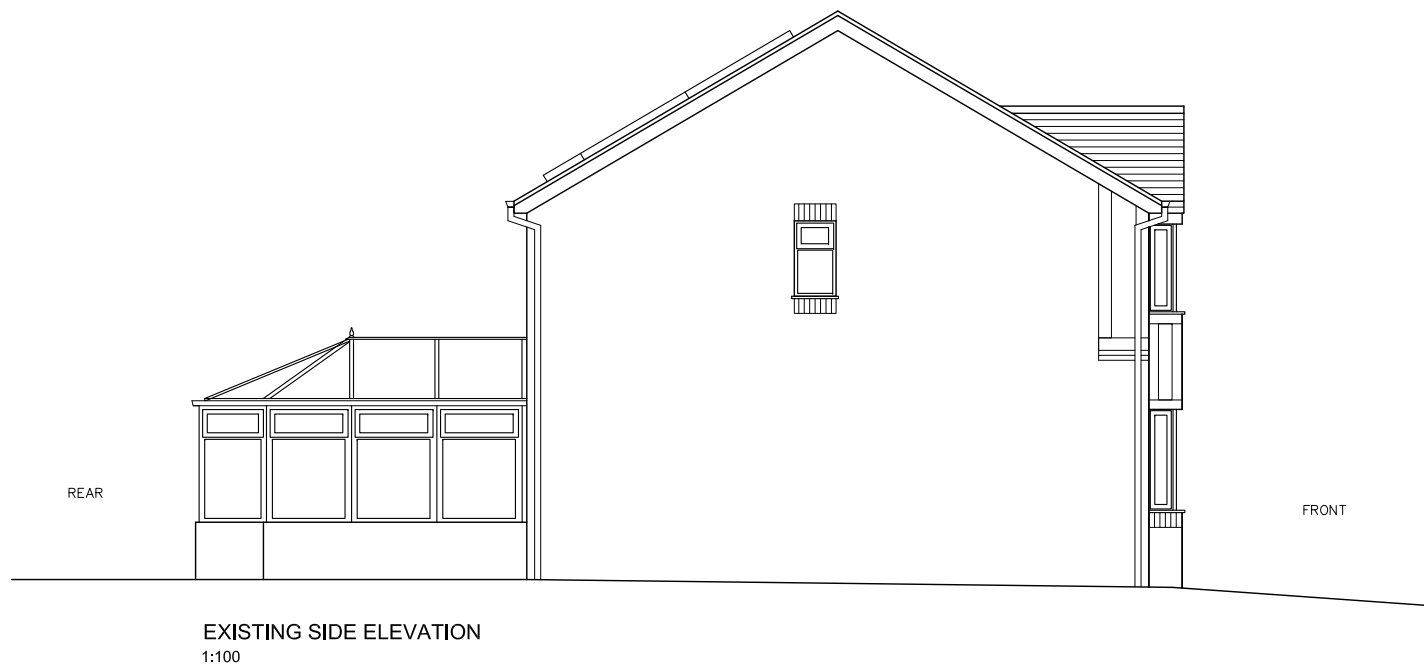


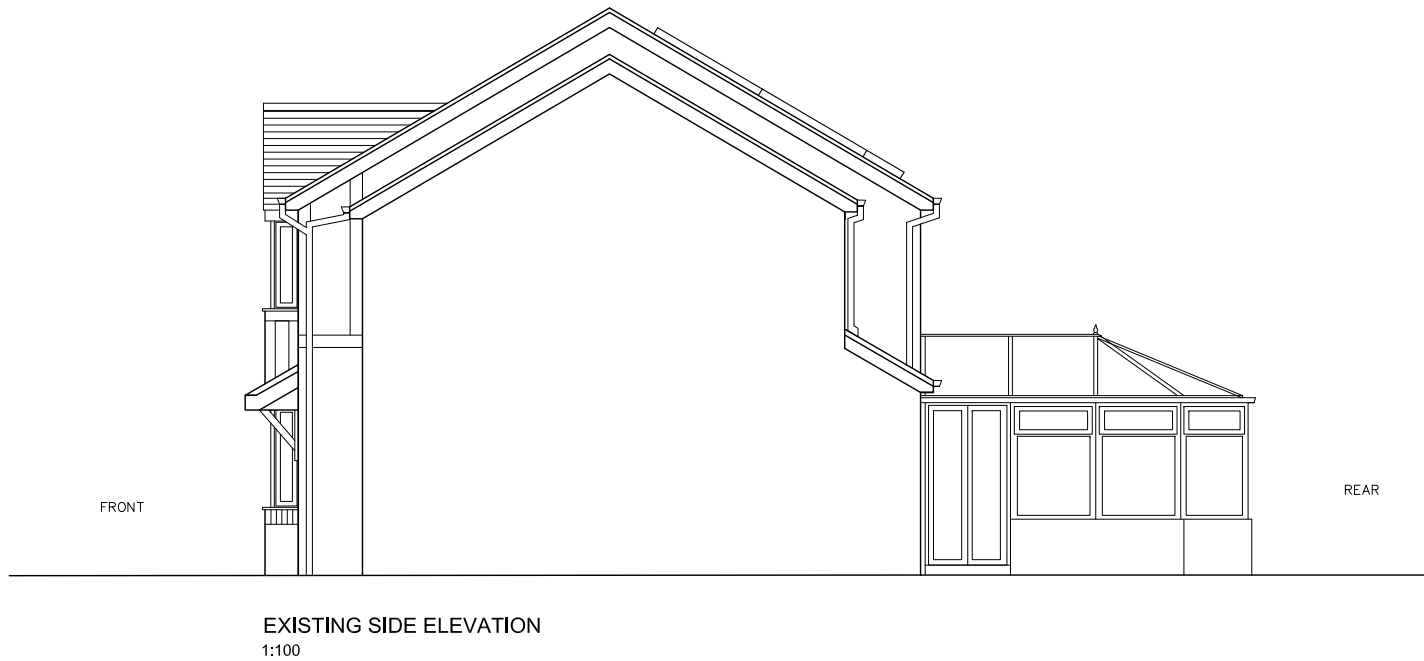

© copyright	
Mesha Annetts Architectural Design	
Client:	MARK & NIC COURT
Job Title:	10 PHEASANT GROVE HALEWOOD L26 7WT
Drawing Title:	EXISTING ELEVATIONS
Scale:	1:100
Sheet Size:	A3
Date:	DECEMBER 2024
Drawing No.:	0020
Revision:	