



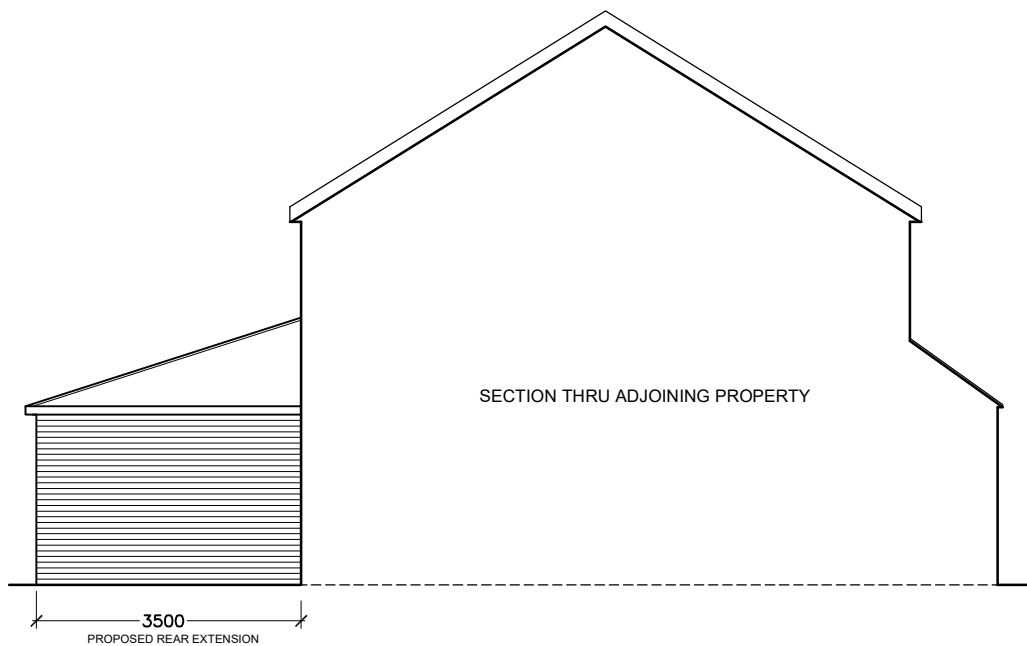

7 Dunacre Way L26 0XH	Date AUG 21	Scale 1:100
	Drawn by KN	
EXISTING & PROPOSED SIDE ELEVATIONS	Drawing No. 20016E/PL04	Rev

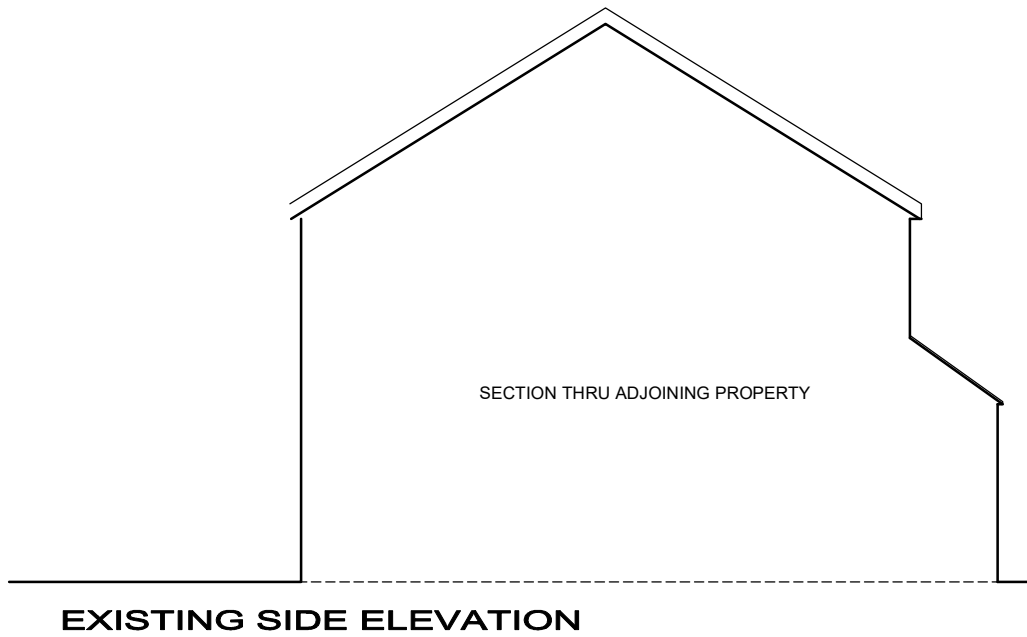