


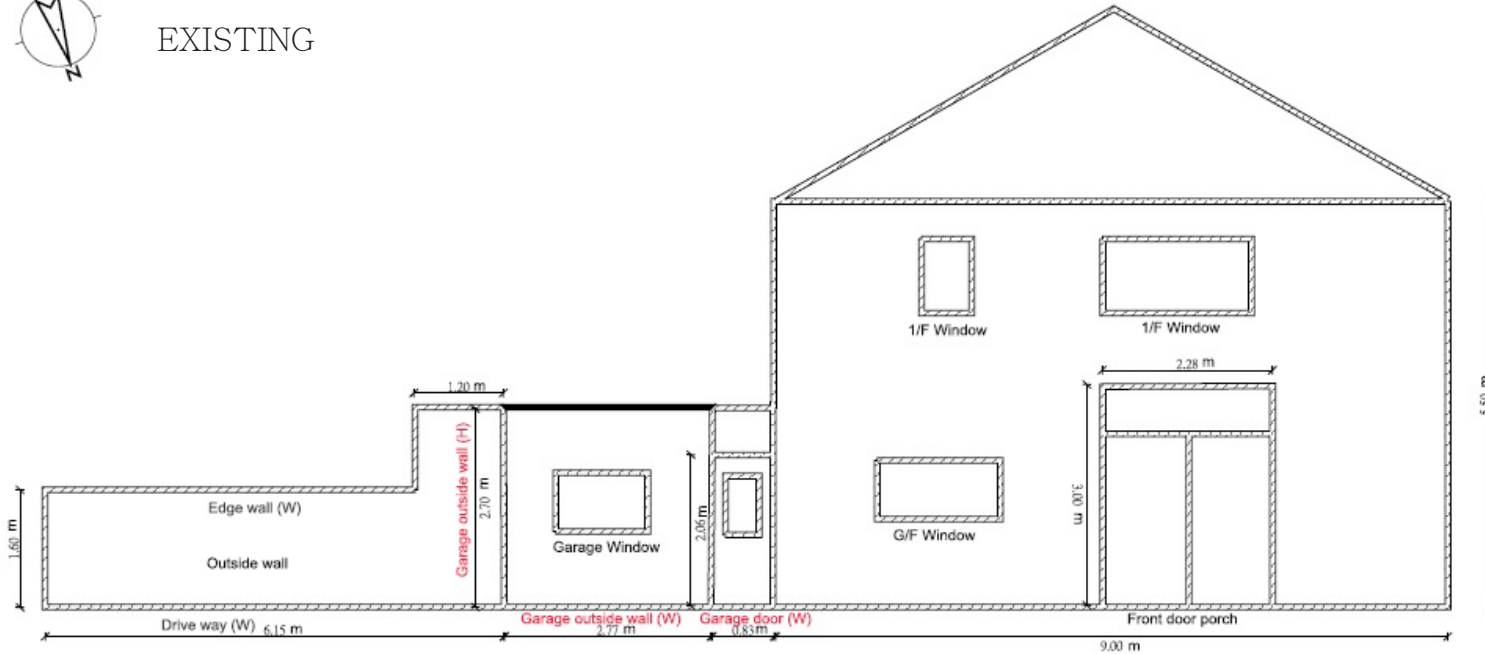

EXISTING



PROPOSED PITCHED ROOF SIZE


Pitched roof (Length): 3.76m
Pitched roof (Bottom Length): 3.60m
Pitched roof (High): 1.10m
Pitched roof (Width): 4.80m
Pitched roof windows (Length): 0.98m
Pitched roof windows (Width): 0.78m

BASE MATERIALS

Roofing tiles
Roofing sheet
Timber
PVC cladding
Insulation
Gutter
Lead flashing
UPVC DG windows
Brick



PROPOSED

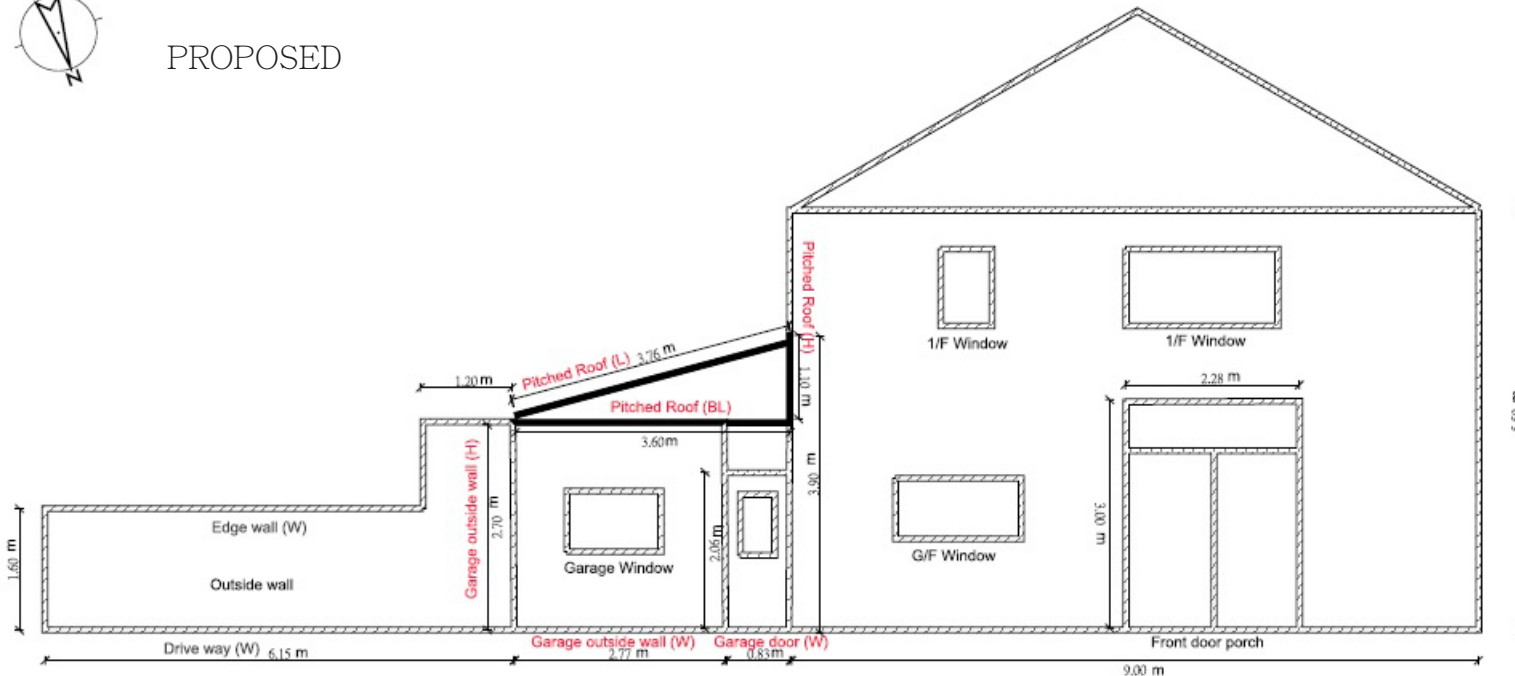

PLANNING APPLICATION

FLAT ROOF CHANGE TO PITCHED ROOF

ADDRESS

1 ST JAMES ROAD HUYTON LIVERPOOL L36 0XH

DRAWING NO

001

DRAWING NAME

EXISTING AND PROPOSED FRONT SIDE ELEVATIONS

SCALE

1:100 @A4

0m 1m 2m

DATE

17 APR., 2023

DRAWN BY

LAI YIN HO