



EG SBUX Coopers Lane Knowsley

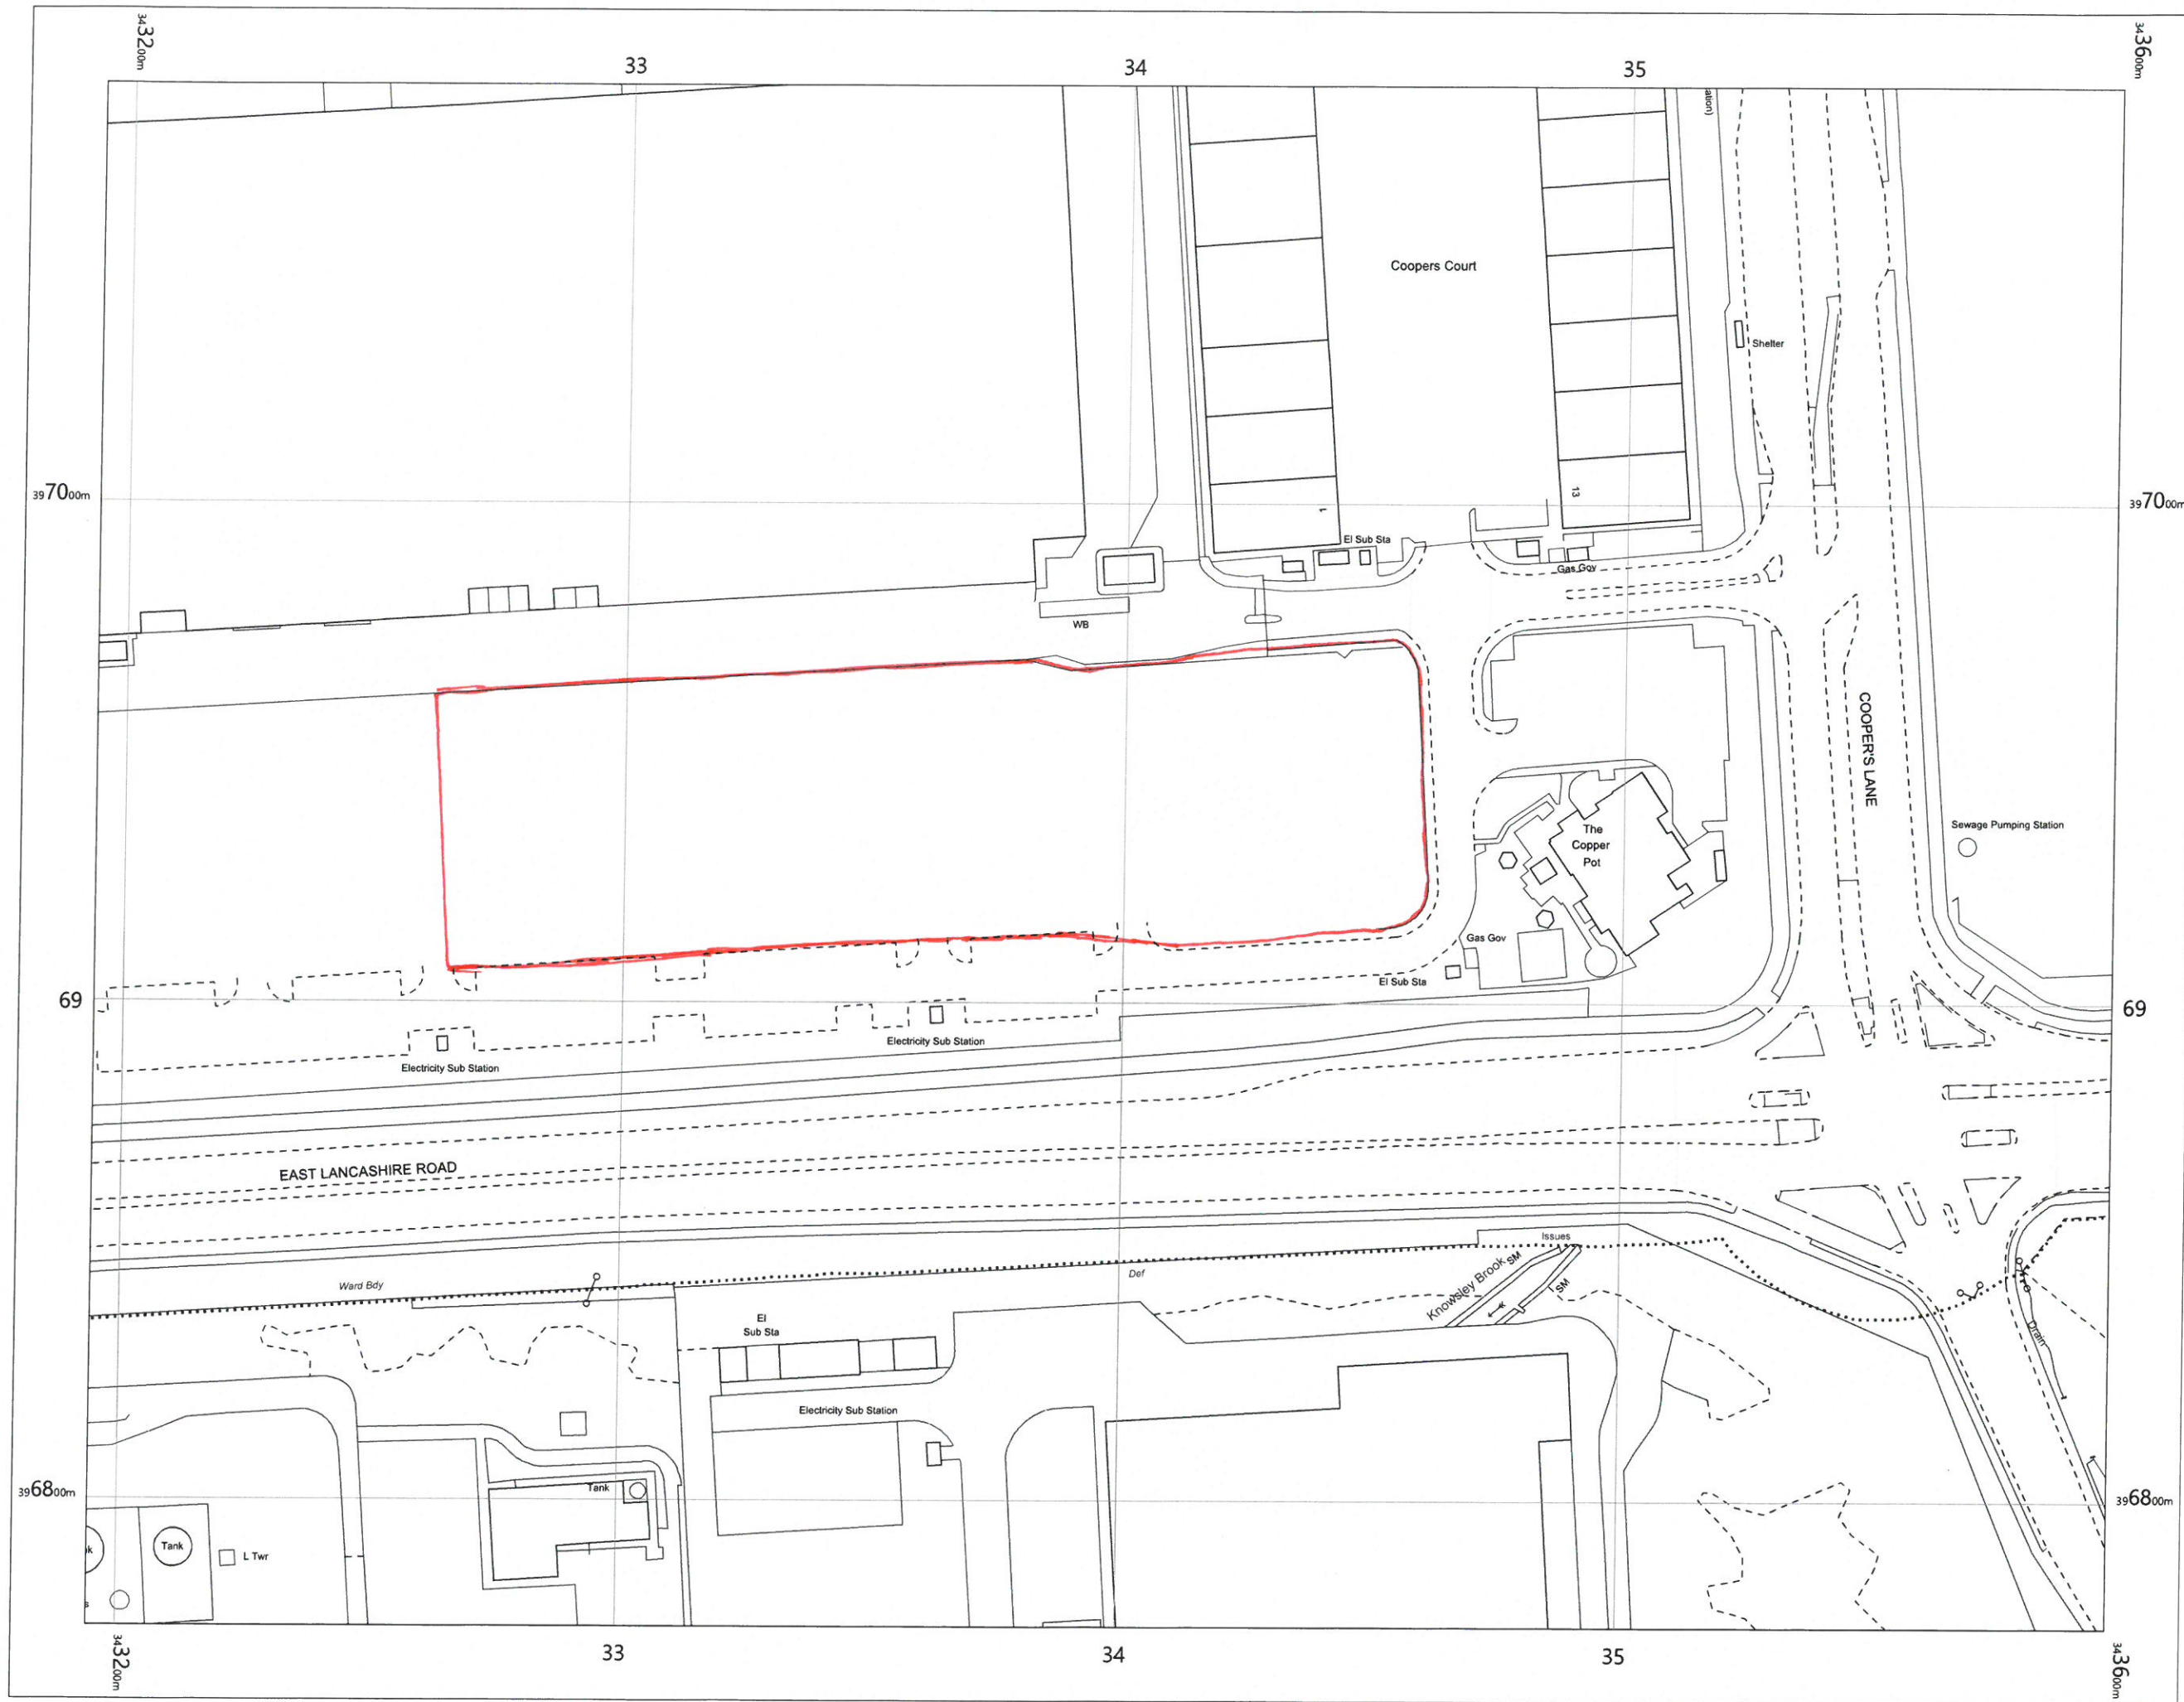

EG SBUX
Coopers Lane
Knowsley
Liverpool
L33 7TT

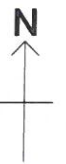

OS MasterMap 1250/2500/10000
scale
Thursday, February 11, 2021, ID:
BW1-00937917
maps.blackwell.co.uk

1:1250 scale print at A3, Centre:
343396 E, 396929 N

©Crown Copyright Ordnance Survey.
Licence no. 100041041



**BLACKWELL'S
MAPPING SERVICES**
PERSONAL & PROFESSIONAL MAPPING
www.blackwellmapping.co.uk

TEL: 0800 151 2612
maps@blackwell.co.uk