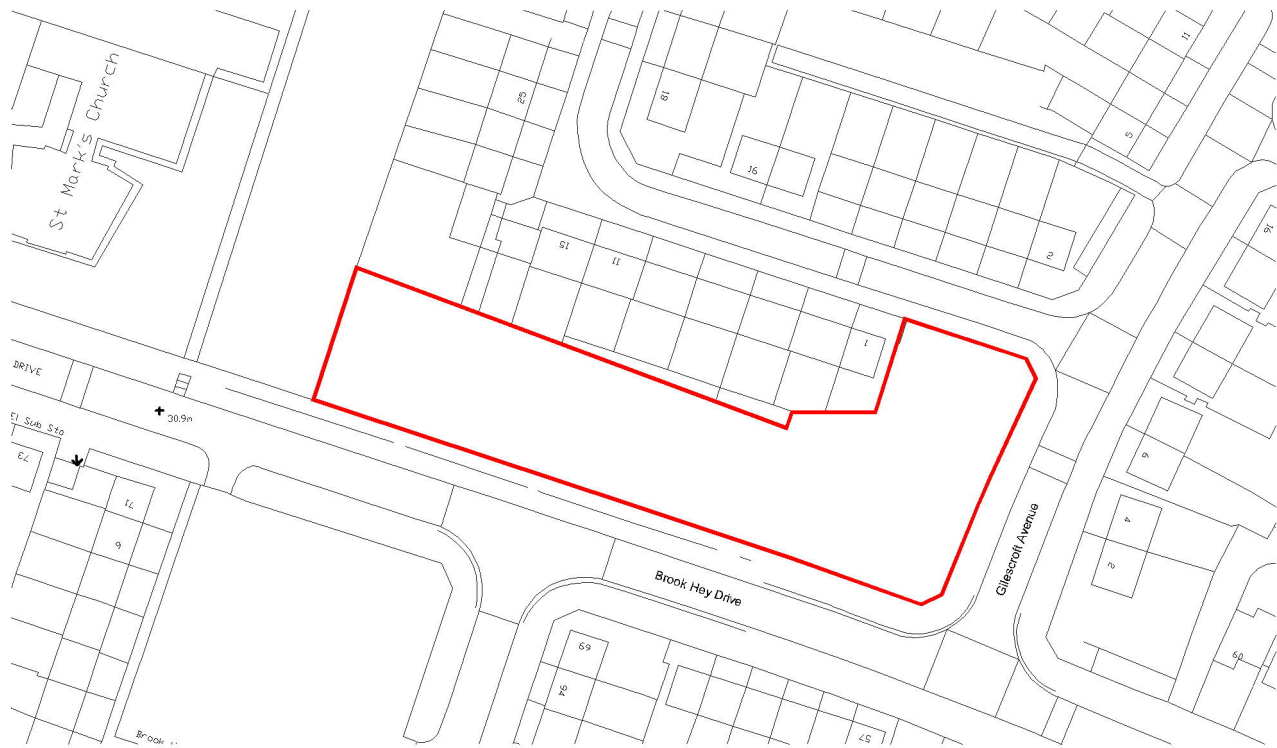


All dimensions to be checked on site. Figured dimensions to be read in preference to scaled. KDP accepts no responsibility for any unauthorised amendments to the drawing and does not permit unauthorised copying of the drawing. This drawing is copyright and remains the property of KDP unless otherwise agreed.

Revisions			Init.	Check
Rev	Date	Description		
A	11.11.15	Street Names added	CW	GNP

	THE KEITH DAVIDSON PARTNERSHIP CHARTERED ARCHITECTS - PROJECT MANAGEMENT - 3D VISUALISATION		Planning	
	13 Seymour Terrace Seymour Street Liverpool L3 5PE		Client Samuel Beilin	Job number 1392
	Telephone: +44 (0) 151 709 1777 Facsimile: +44 (0) 151 708 9998 Email: info@kdparchitects.com Website: www.kdparchitects.com		Job title Residential Scheme at Brook Hey Drive, Kirkby	Drawing number LP
	Drawing title Location Plan		Scale 1:1250@A4	Drawn MCW

Checked GNP	Date 12.10.15
-----------------------	-------------------------