

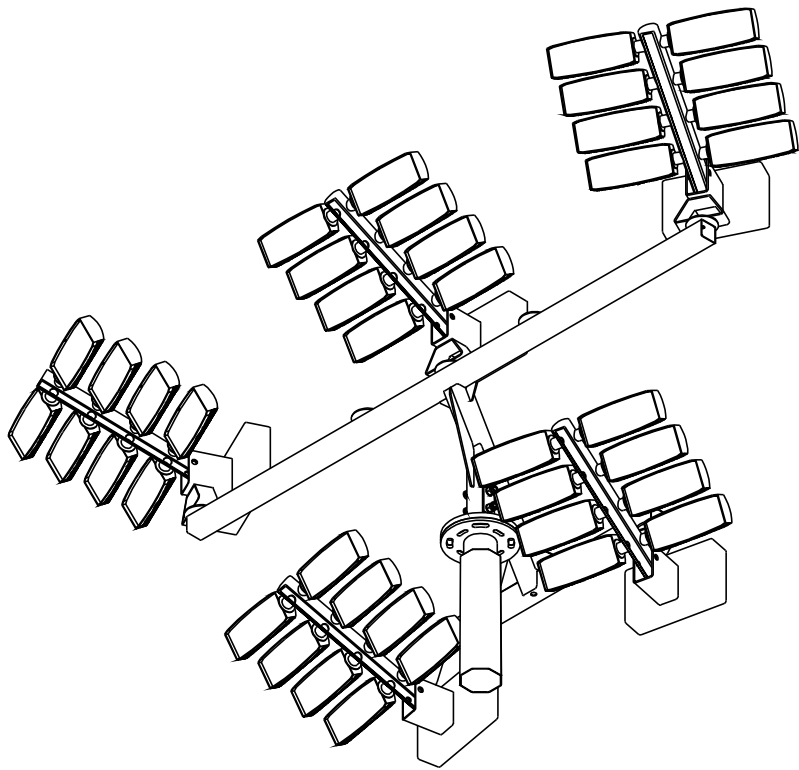


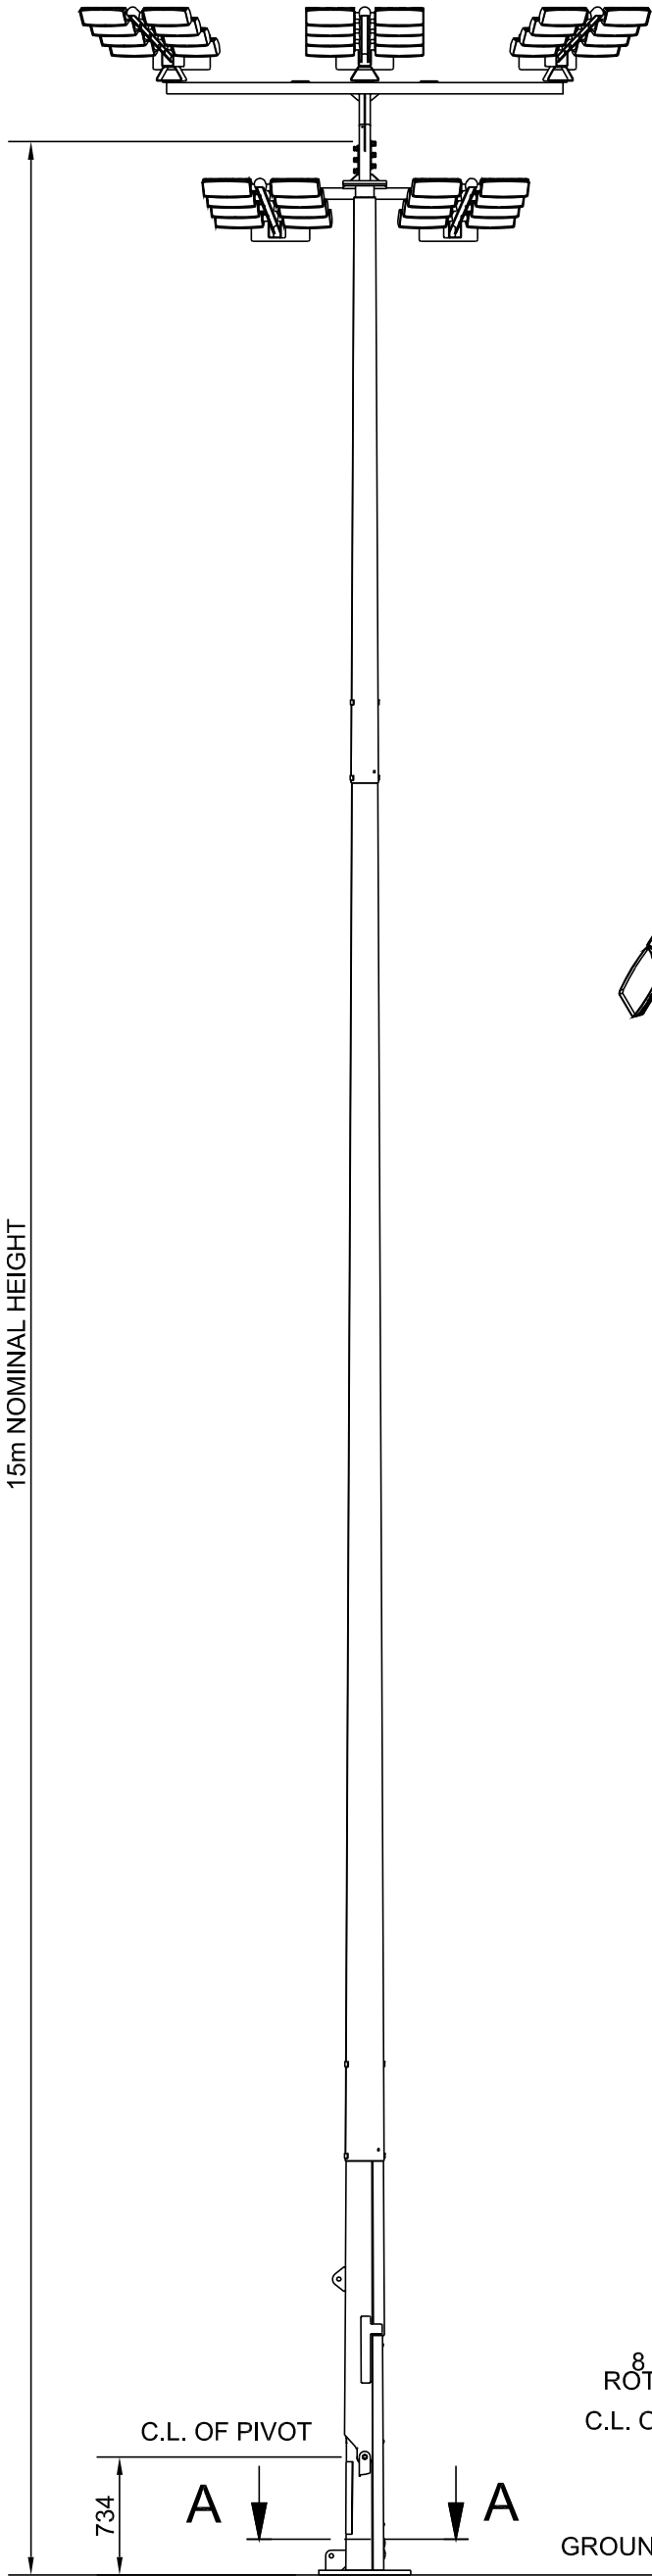

UPWARD ISOMETRIC OF MAST HEAD
SHOWING TYPICAL SET OUT OF LUMINAIRES

A-A

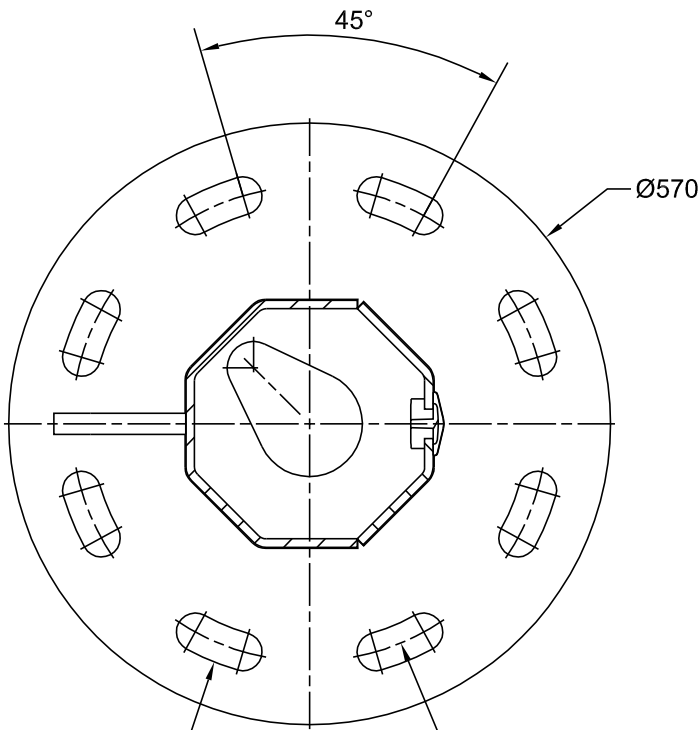

8 No. SLOTS 85x36 TO ENABLE $\pm 5^\circ$
ROTATION FOR M30x800 LG GRD 4.6
HOLDING-DOWN BOLTS.

TYPICAL BASE MOUNTING DETAIL
TO SUB GROUND CONCRETE BASE

NOTES

ALL DIMENSIONS AND LEVELS ARE TO BE CHECKED ON SITE

ANY DISCREPANCIES ARE TO BE REPORTED TO THE ARCHITECT BEFORE ANY WORK COMMENCES

THIS DRAWING SHALL NOT BE SCALED TO ASCERTAIN ANY DIMENSIONS WORK TO FIGURED DIMS ONLY

THIS DRAWING SHALL NOT BE REPRODUCED WITHOUT EXPRESS WRITTEN PERMISSION FROM AFL LTD.

MATERIALS

MAST - GALVANISED CHS WITH GALVANISED RHS TEES AND BRACKETS. OPTIONAL POWDER COAT FINISH

P1	21.04.2021	PLANNING ISSUE
JJH		
rev	date/intls	description
project		
Proposed Floodlights to First Team Pitches		
location		
USM Finch Farm , Halewood L26 3UE		
client		
Everton Football Club		
		

AFL Architects
1st Floor
56 Peter Street
Manchester M2 3NQ
t: +44(0)161 236 6263
f: +44(0)161 236 6484
w: www.afl-architects.com
e: mail@afl-uk.com
London office
t: +44 (0)20 3096 9263

AFL
architects

key plan			
drawing title			
Typical Floodlight Mast Elevation			
dwg purpose			
Planning			
scale	Not to scale	drawn JJH	checked JJH
@ sheet size A3		rev date	21.04.2021
211508	AFL-00XX-DR-008210		
job number	drawing number	revision	