




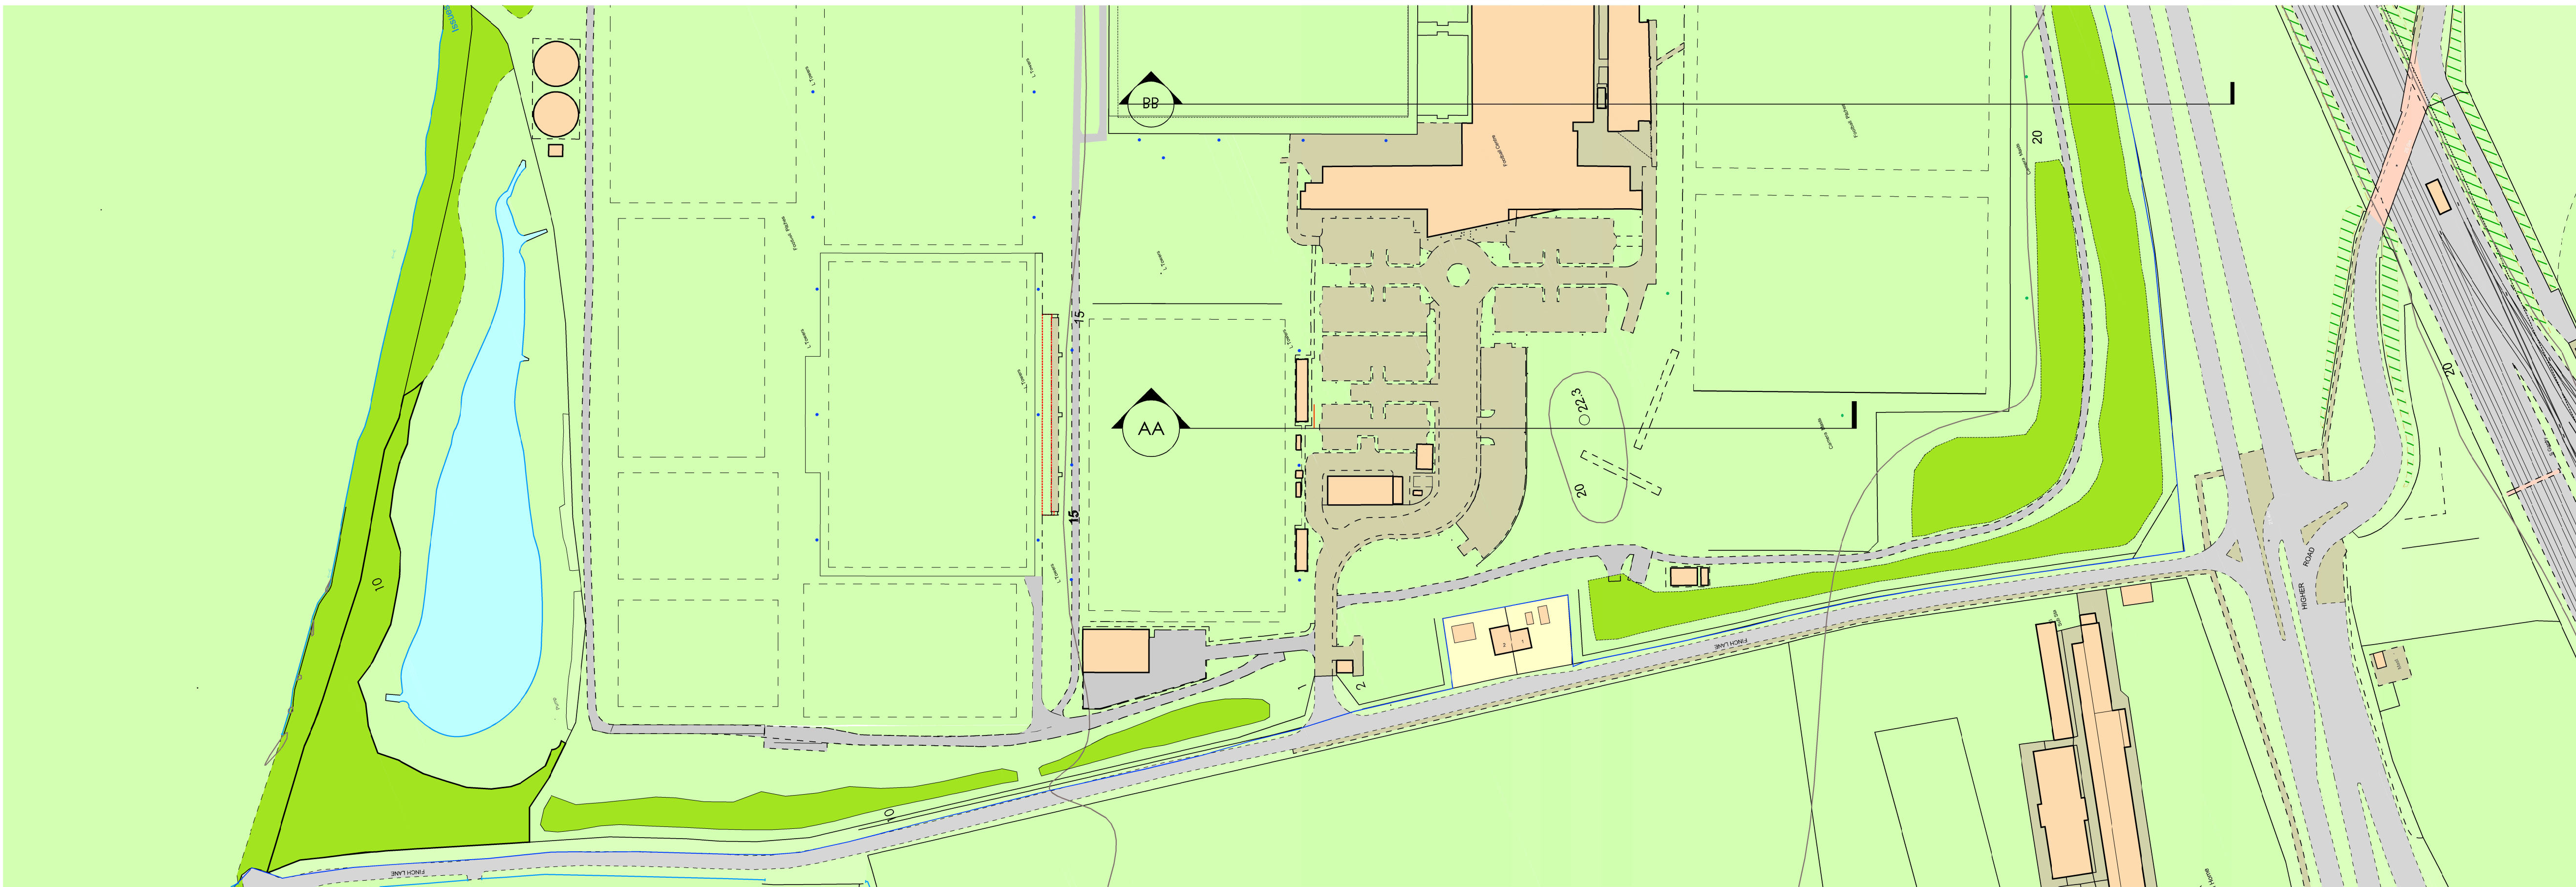


LOCATION PLAN WITH SECTION LINES SCALE 1:1250

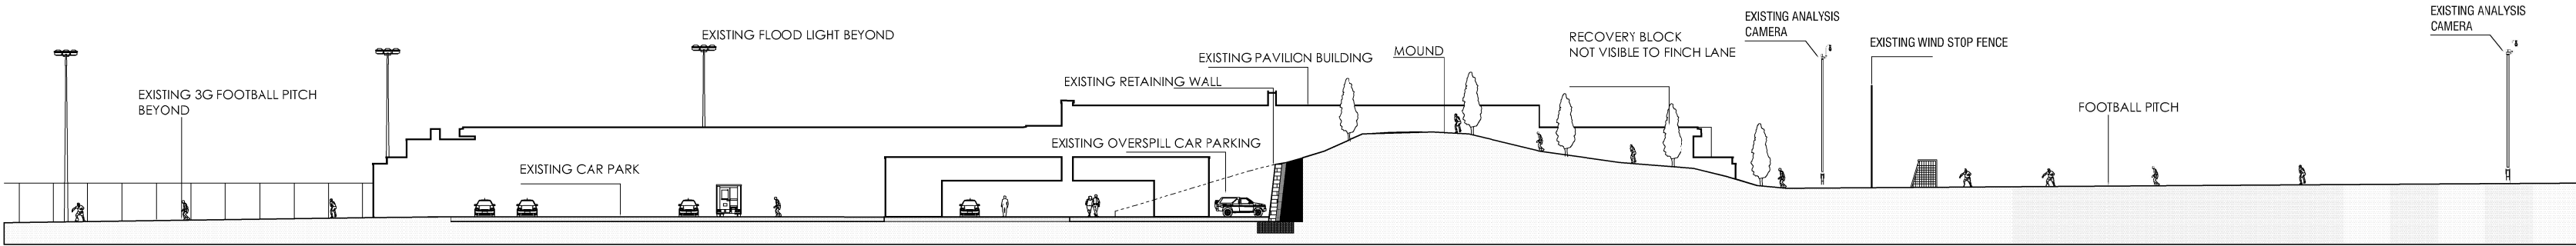


1 EXISTING SECTION AA : EXISTING RUNNING MOUND BEHIND 1 -3 FINCH LANE  
1:500

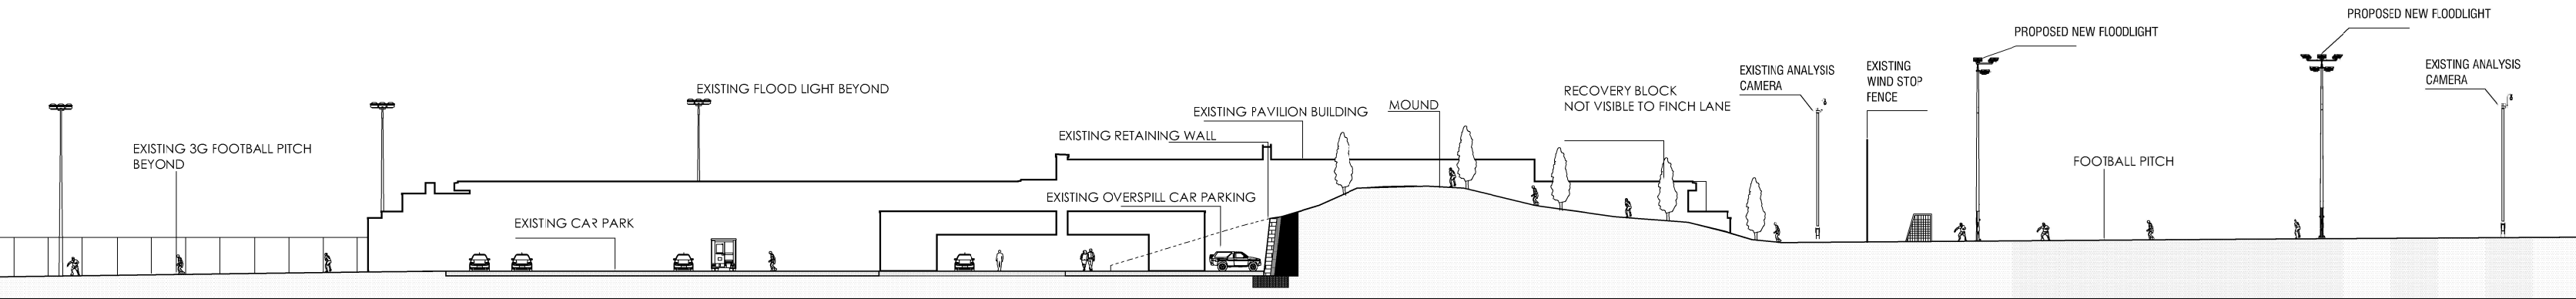

2 PROPOSED SECTION AA : EXISTING RUNNING MOUND BEHIND 1 -3 FINCH LANE  
1:500

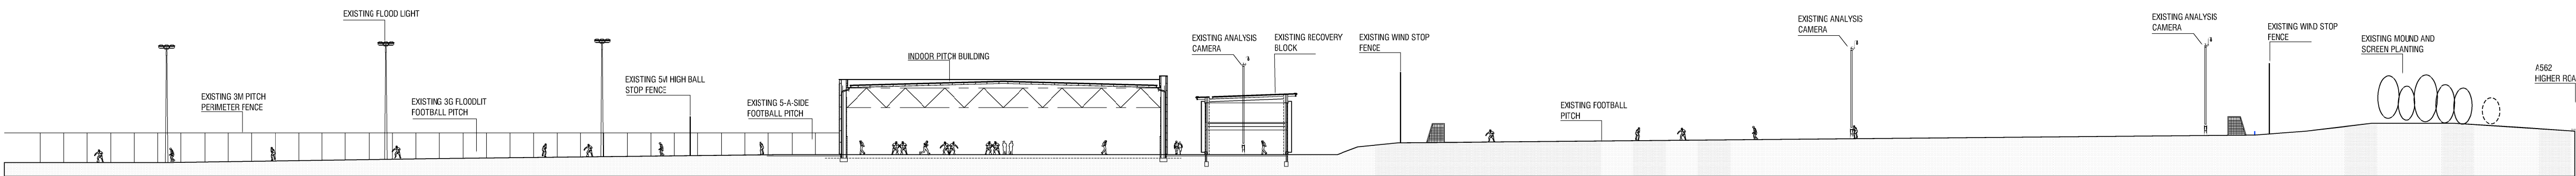

3 EXISTING SECTION BB THROUGH EXISTING INDOOR PITCH & RECOVERY BLOCK TO PROFESSIONAL PITCHES  
1:500

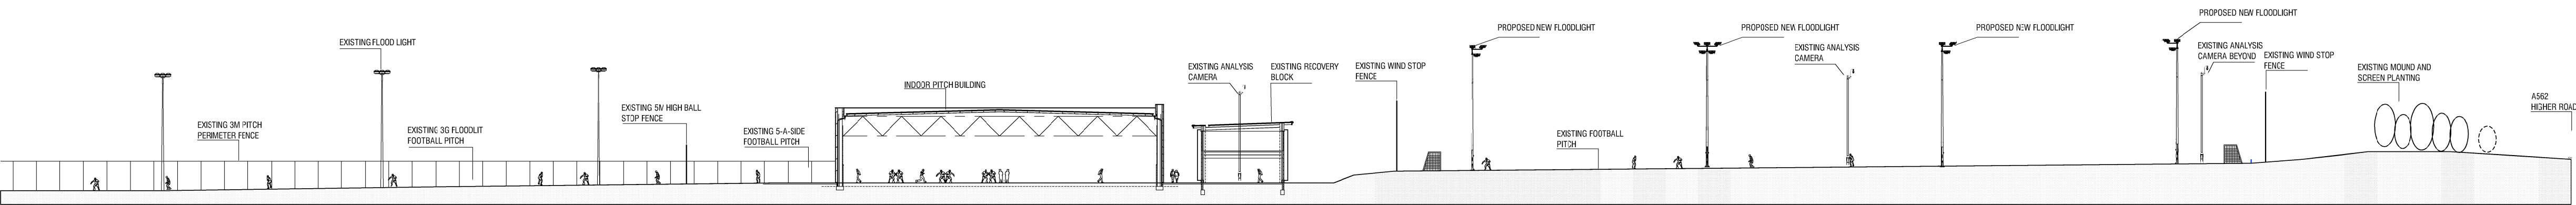

4 PROPOSED SECTION DD THROUGH EXISTING INDOOR PITCH & RECOVERY BLOCK TO PROFESSIONAL PITCHES  
1:500

NOTES

ALL DIMENSIONS AND LEVELS ARE TO BE CHECKED ON SITE

ANY DISCREPANCIES ARE TO BE REPORTED TO THE ARCHITECT BEFORE ANY WORK COMMENCES

THIS DRAWING SHALL NOT BE SCALED TO ASCERTAIN ANY DIMENSIONS WORK TO FIGURED DIMS ONLY

THIS DRAWING SHALL NOT BE REPRODUCED WITHOUT EXPRESS WRITTEN PERMISSION FROM AFL LTD.

P2 26.05.2021 PLANNING APPLICATION ISSUE  
JH General Update  
P1 07.04.2021 PLANNING APPLICATION ISSUE  
JH

rev date/ints description

project  
Proposed Floodlighting First Team Pitch Area

location  
USM Finch Farm

client  
Everton Football Club



AFL Architects  
1/1 Floor  
51 Georges House  
56 Peter Street  
Manchester M2 3NQ  
t: +44(0)161 236 6263  
f: +44(0)161 236 6484  
w: www.afl-architects.com  
e: mail@afl-uk.com  
London office  
t: +44 (0)20 3095 9263



key plan



drawing title  
Indicative Site Sections

dwg purpose  
Planning

scale 1:500/1:1250 drawn jh checked  
@ sheet size A1 rev date 19.04.2021

211508 AFL-00-XX-DR-A-00301 P2  
job number drawing number revision