




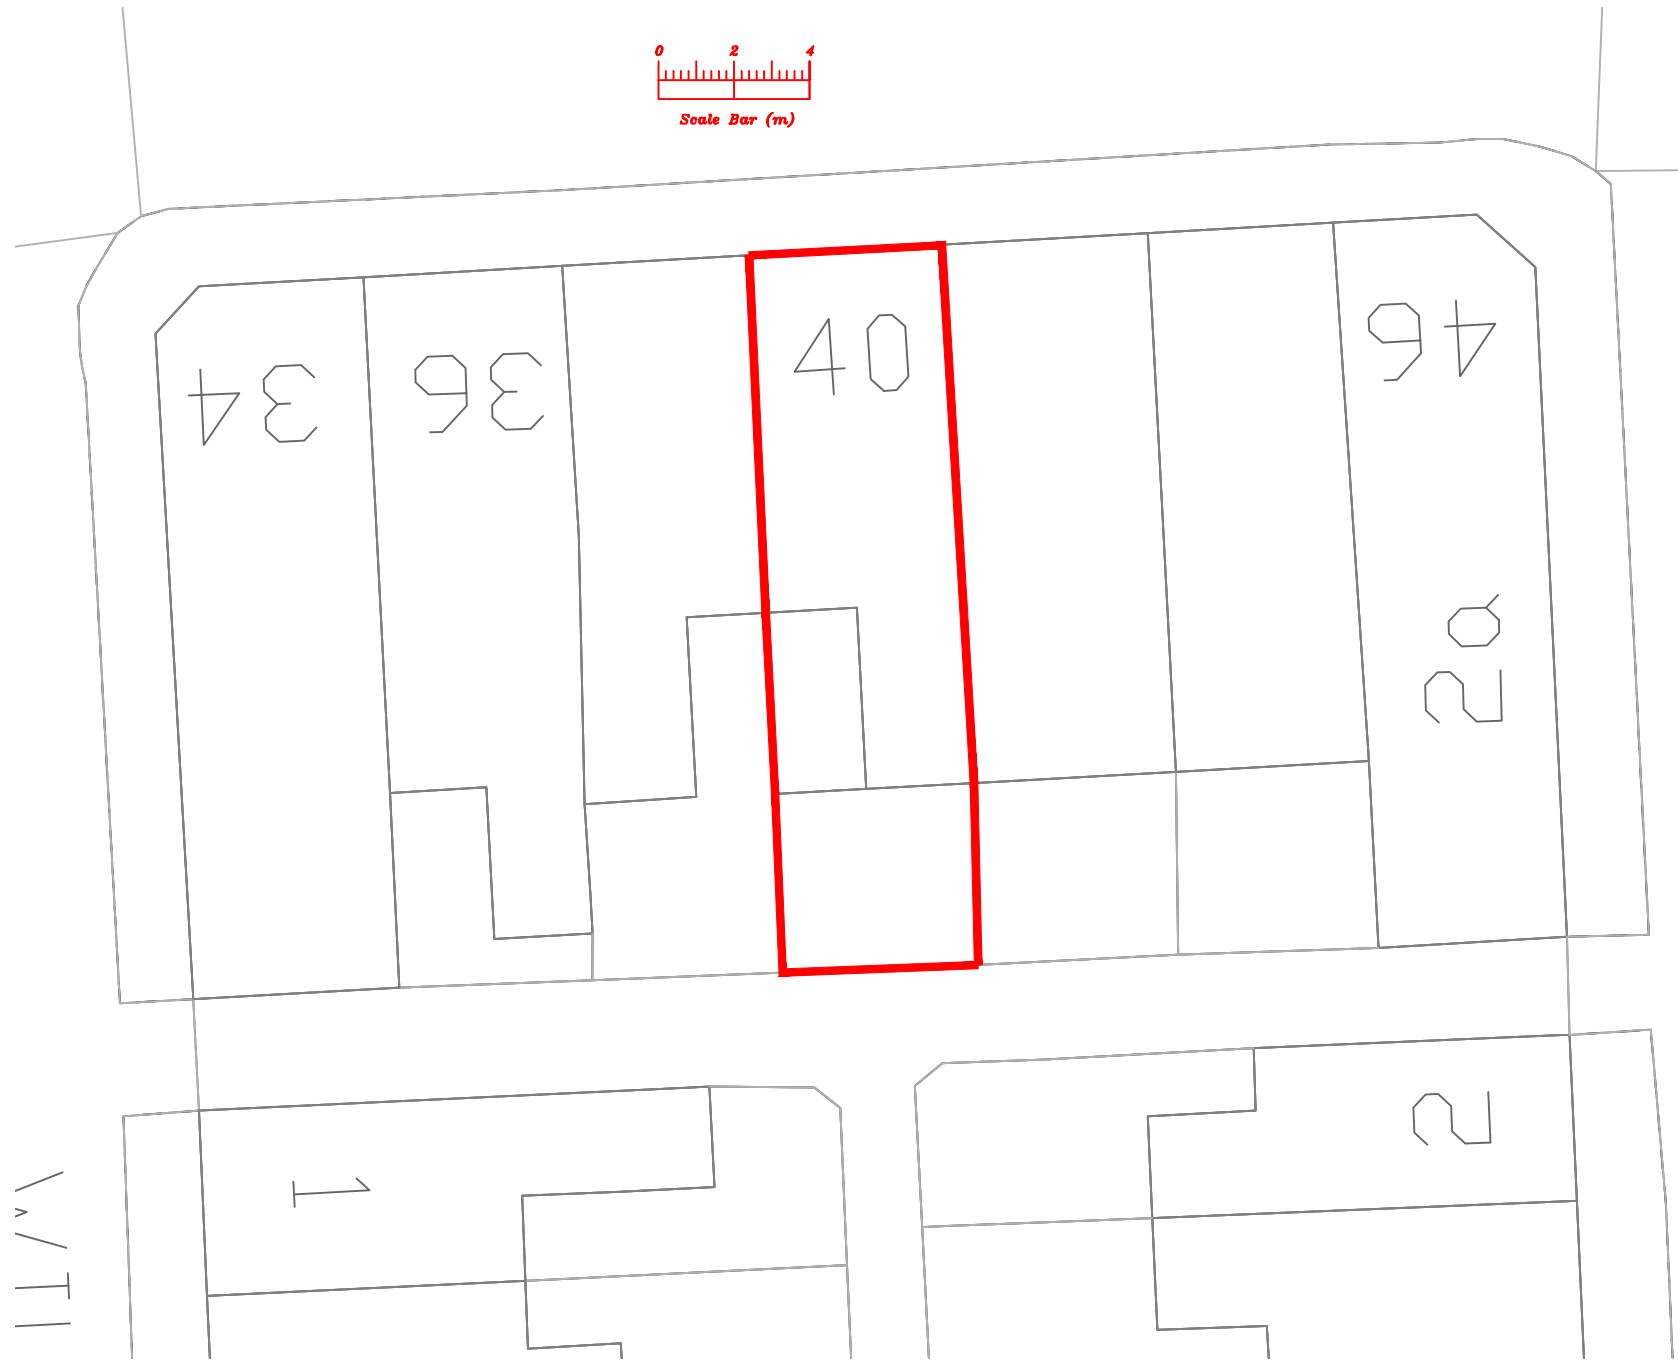

Scale 1:200

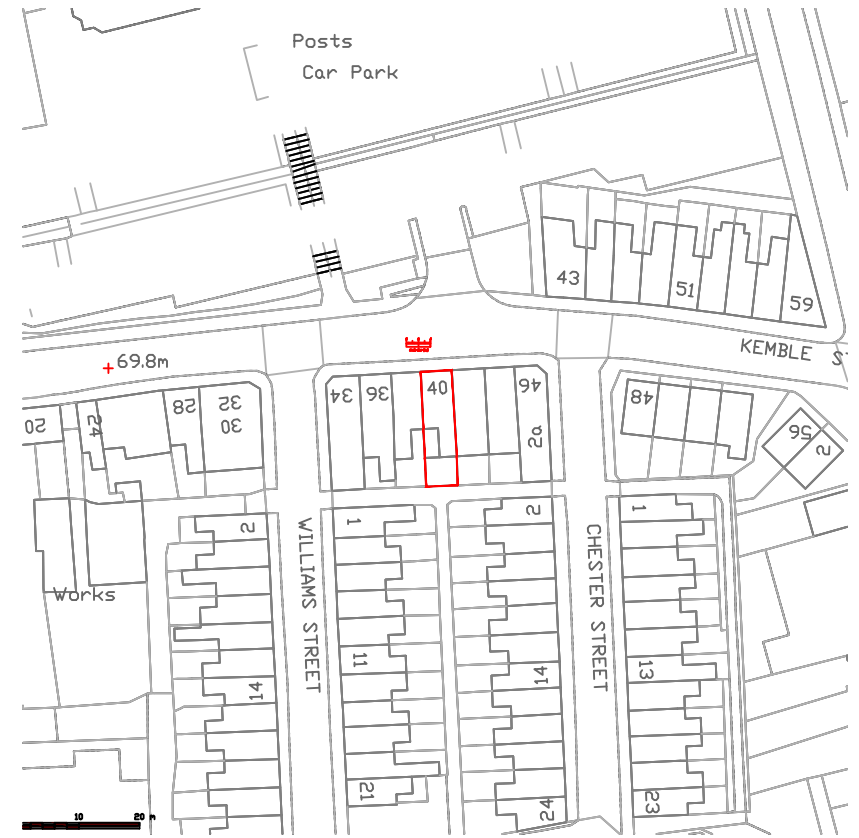

Scale 1:1250

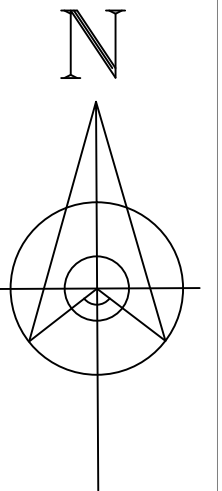

Address
40 Kemble Street, L35

Drawing title
Site Location Plan

Chkd	Appvd	date	scale 1:1250/1:200	drawn © A3
------	-------	------	-----------------------	---------------

DRAWING No	004
------------	-----