




Notes:

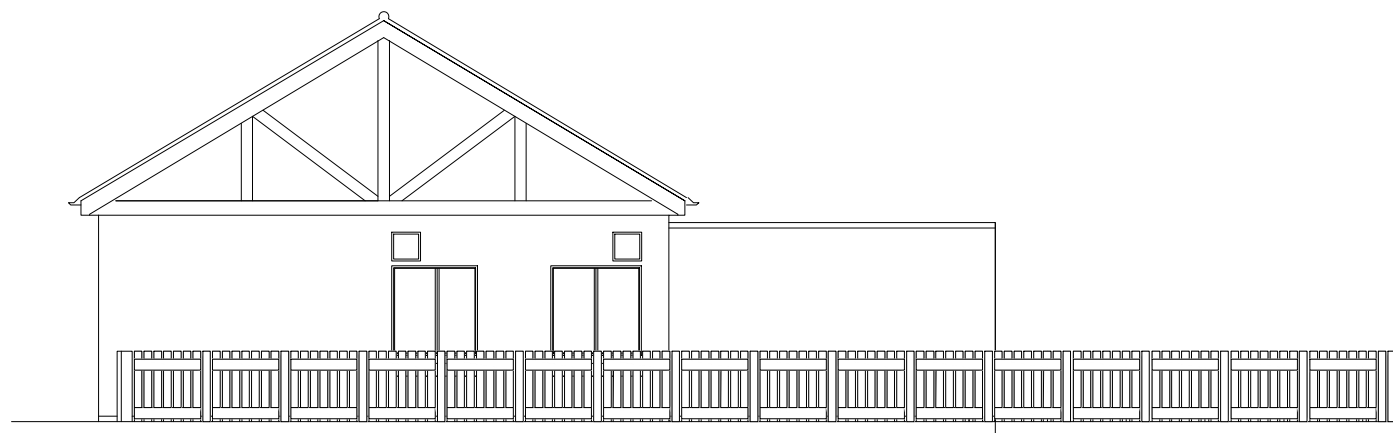


EXISTING ELEVATION B
Scale 1:100

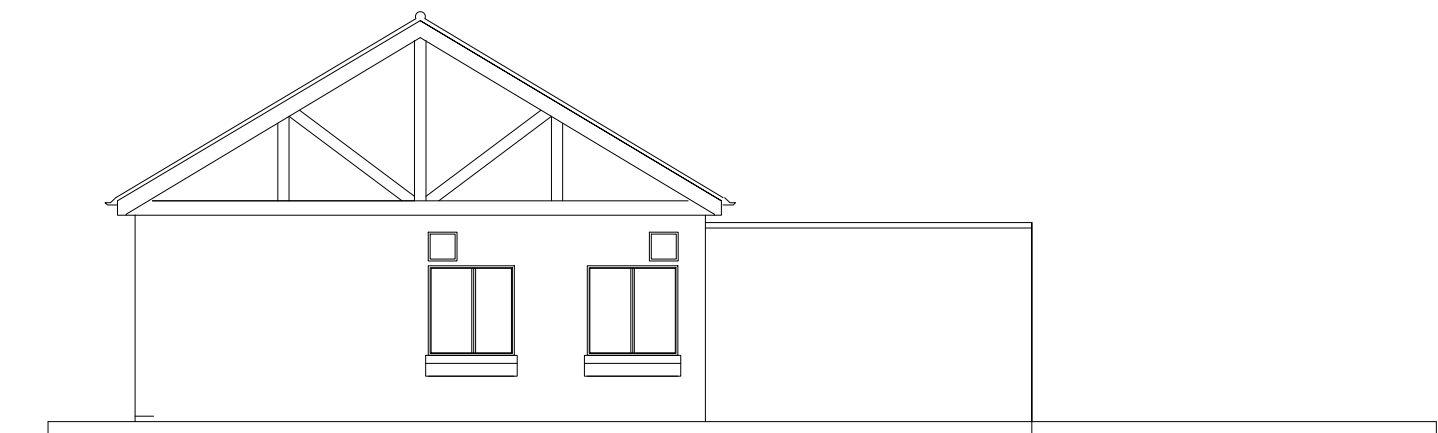


EXISTING ELEVATION C
Scale 1:100

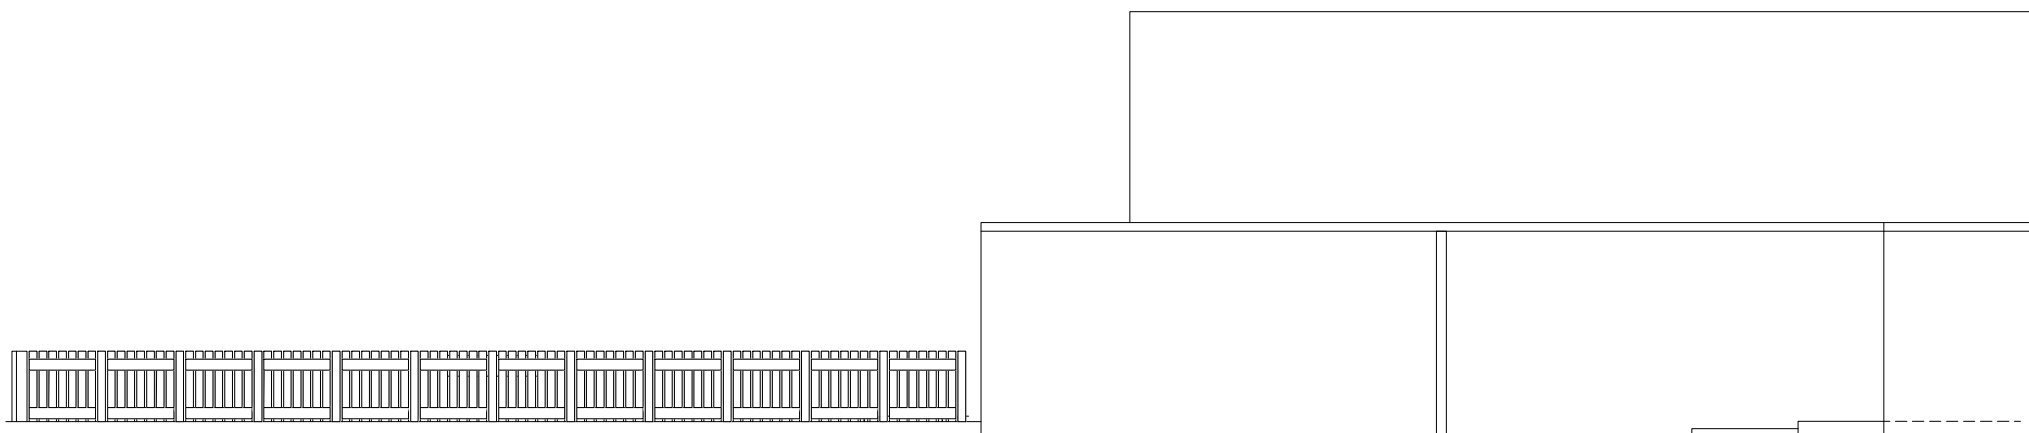


EXISTING ELEVATION D
Scale 1:100

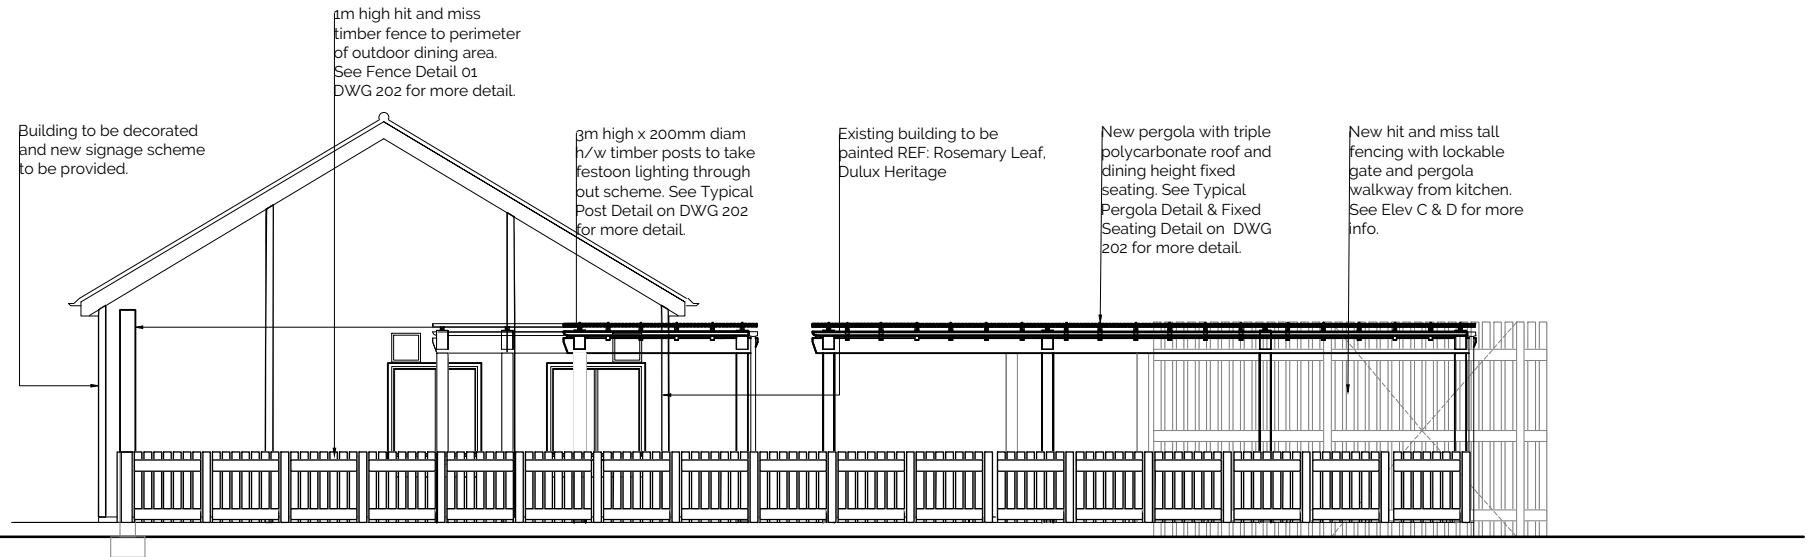


PROPOSED ELEVATION B
Scale 1:100

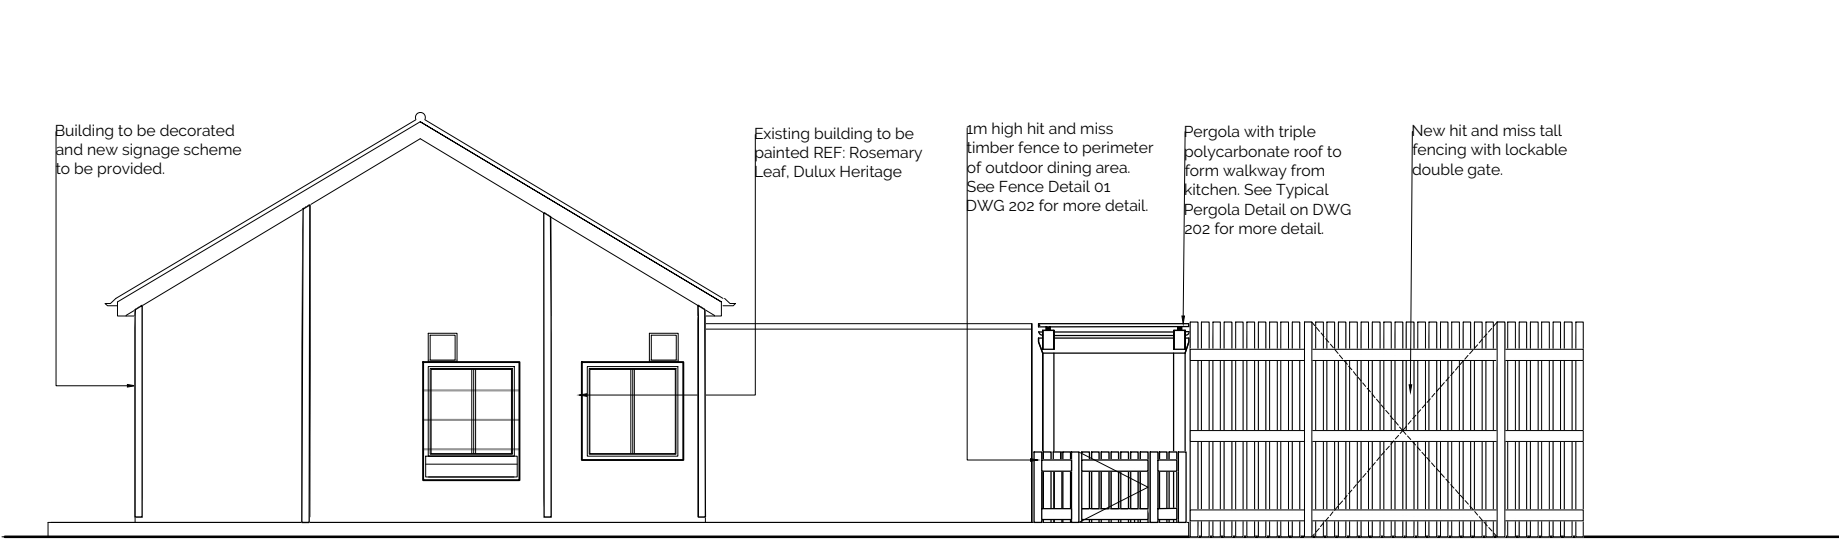


PROPOSED ELEVATION C
Scale 1:100

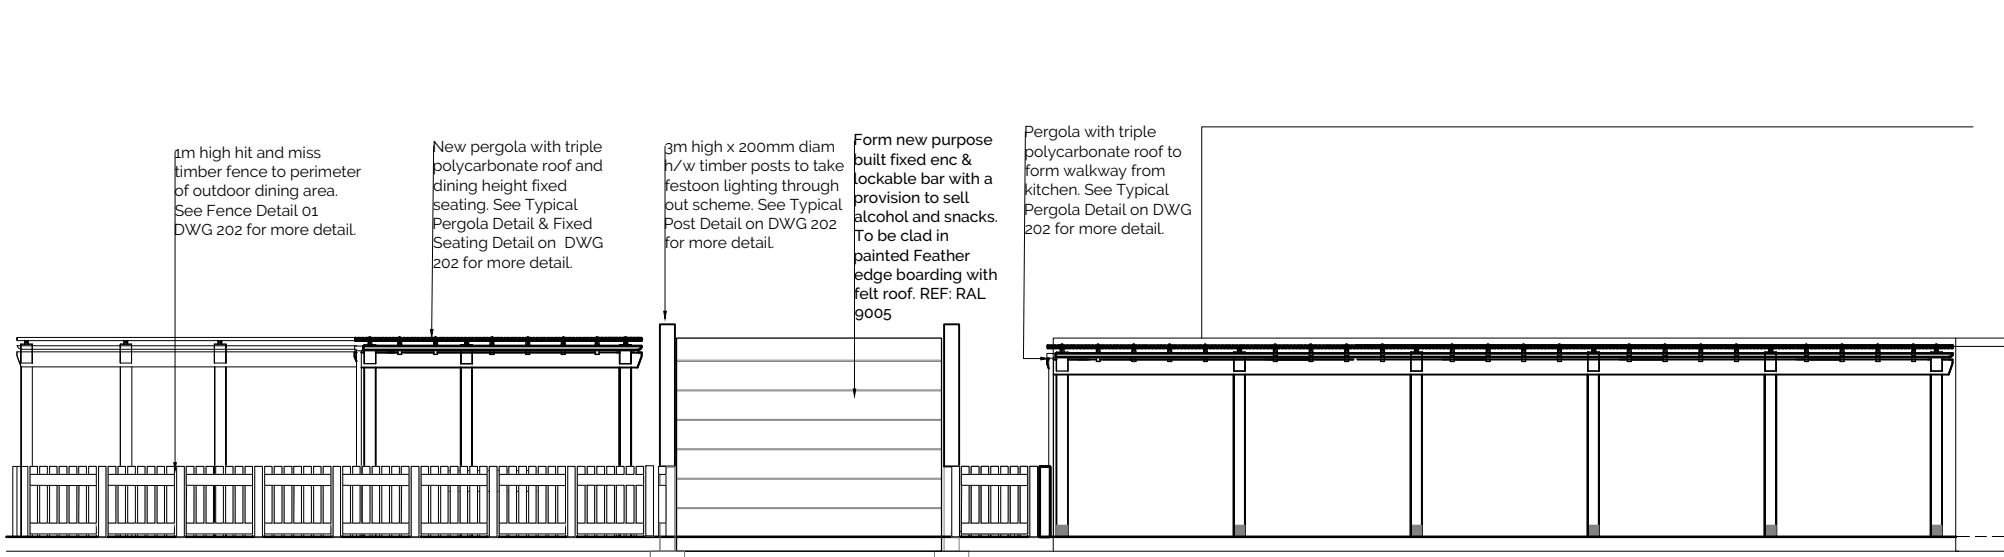


PROPOSED ELEVATION D
Scale 1:100

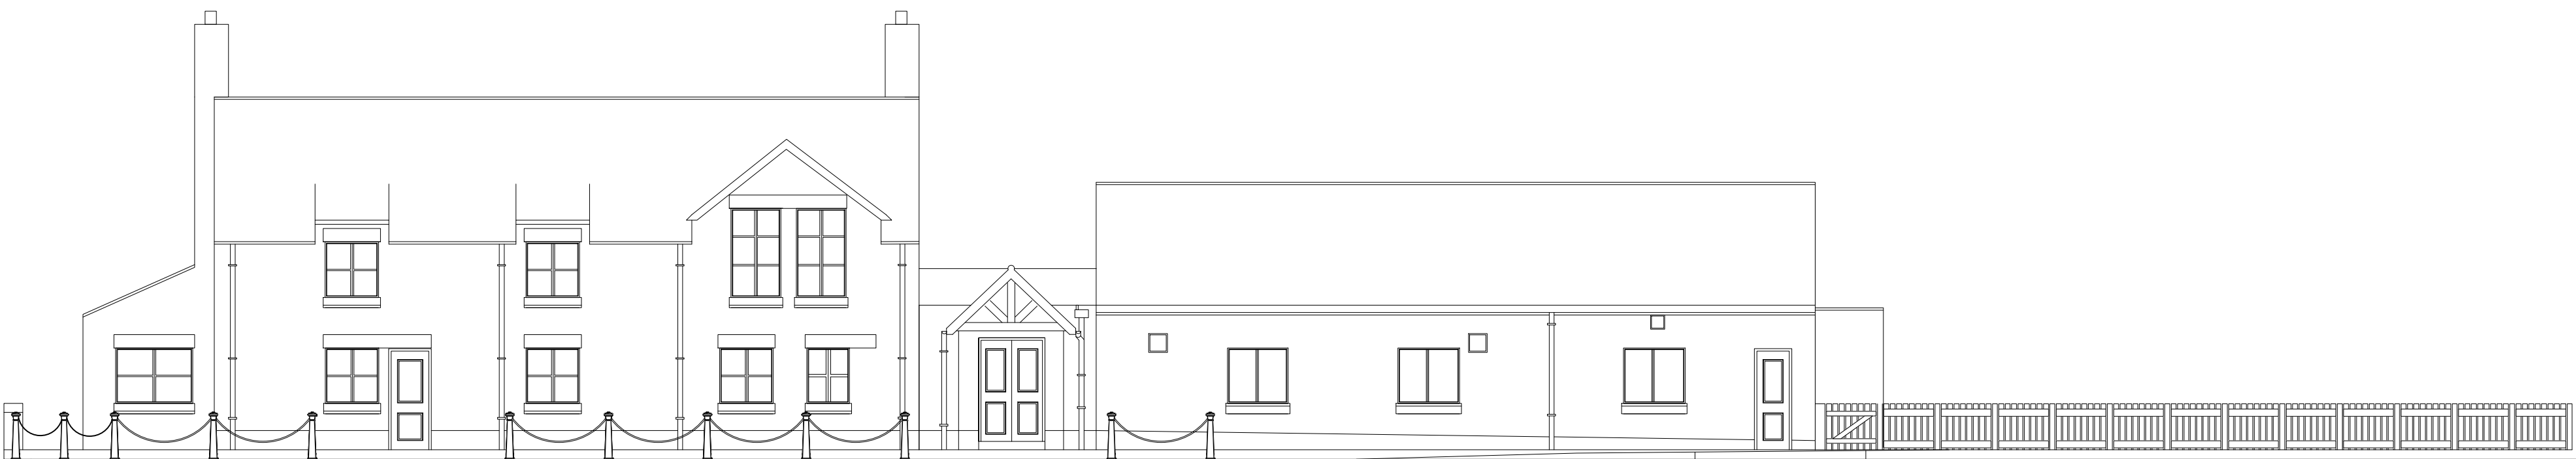


EXISTING ELEVATION A
Scale 1:100

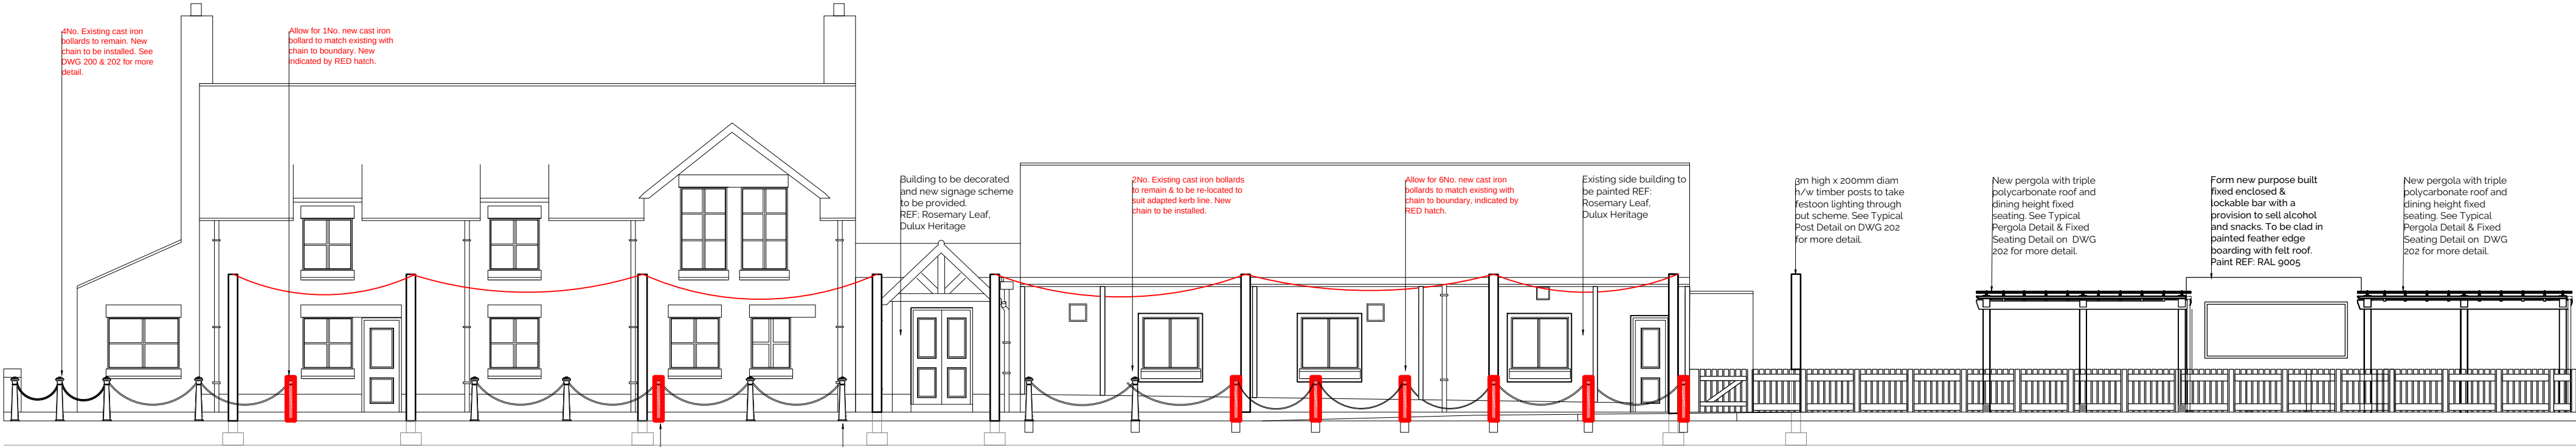



PROPOSED ELEVATION A
Scale 1:100

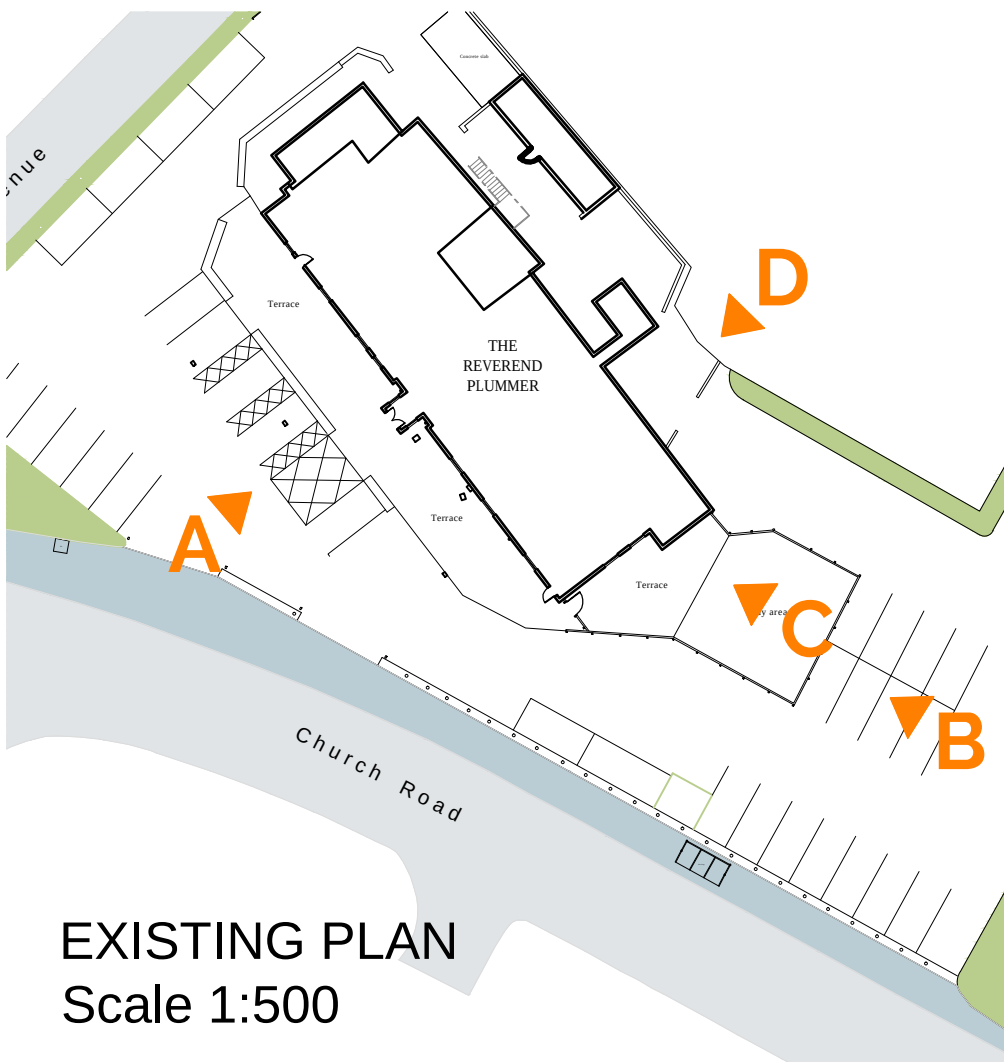

EXISTING PLAN
Scale 1:500

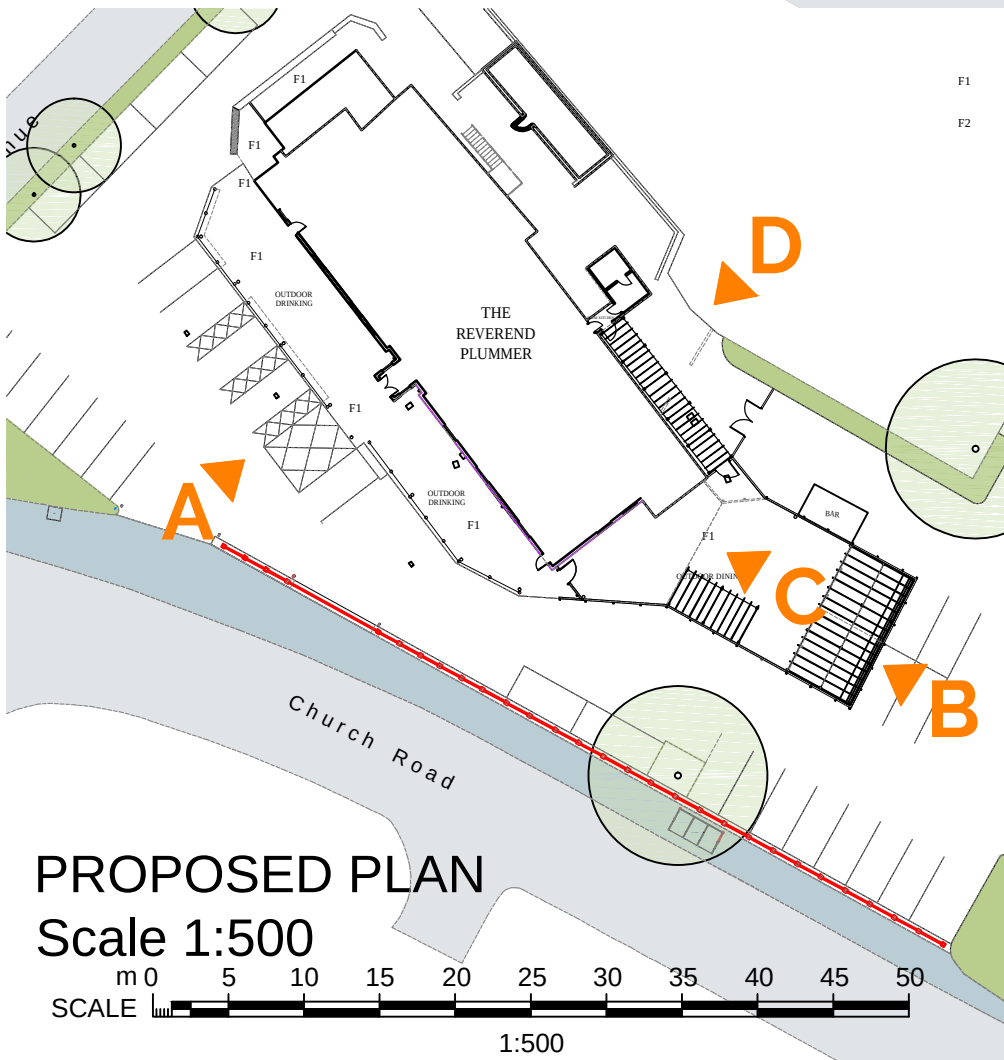

PROPOSED PLAN
Scale 1:500

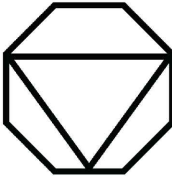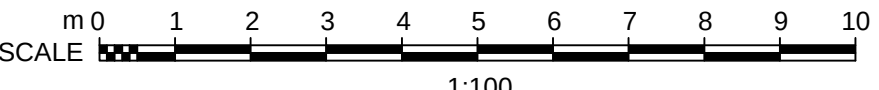E	ELEVATIONS UPDATED FOR CLARITY.	28.09.21
D	NOTES ADDED FOR CLARITY WITH REGARDS TO BOLLARDS.	15.09.21
C	READDDED FENCE AROUND EXTERNAL SEATING AREA	12.08.21
B	REMOVED BOUNDARY FENCING. NOTES TO APPLY TO A SEPERATE APPLICATION. ADDED PAINT REF.	12.08.21
A	AMENDED TO SUIT PLANNING ALTERATIONS	26.05.21
Revision	Description	Date
 DV8 DESIGNS ARCHITECTURE•INTERIORS		
NOTE DO NOT SCALE FROM THIS DRAWING ALL DIMENSIONS TO BE CHECKED ON SITE TO BE READ IN CONJUNCTION WITH ALL RELEVANT CONSULTANTS DOCUMENTATION SCALE  1:100		
Client: GREENE KING		
Project No. 1972	Project: EAGLE AND CHILD HALEWOOD, LIVERPOOL	
Drawing No. 200	Drawing Title: EXISTING AND PROPOSED ELEVATIONS	
Revision: E	Scale: VARIES @ A1	Date: JAN 21
		Drawn by: LM