





Scale 1:500

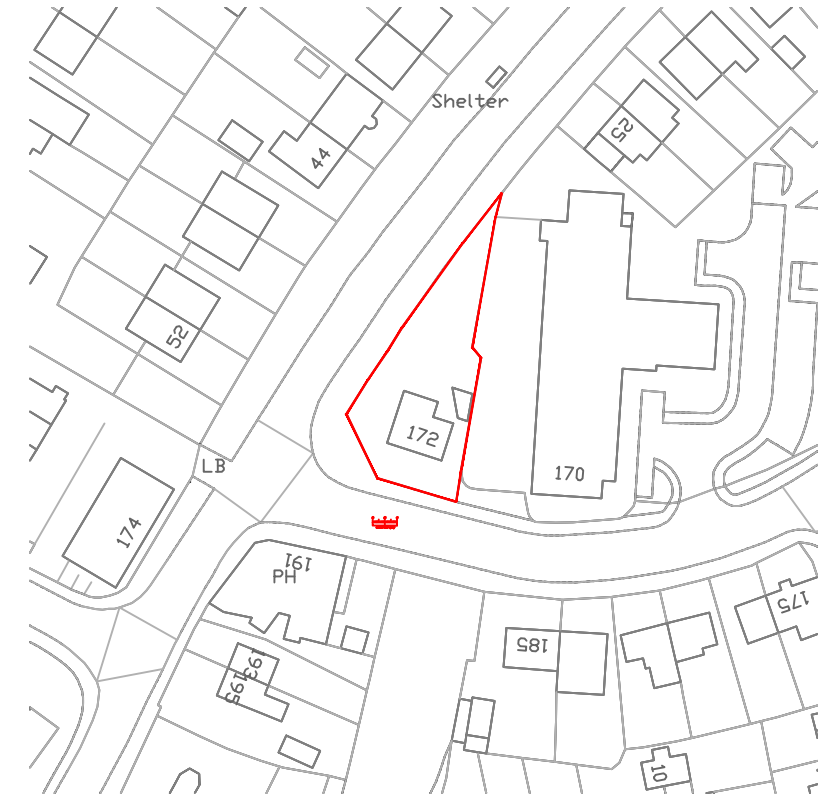

Scale 1:1250

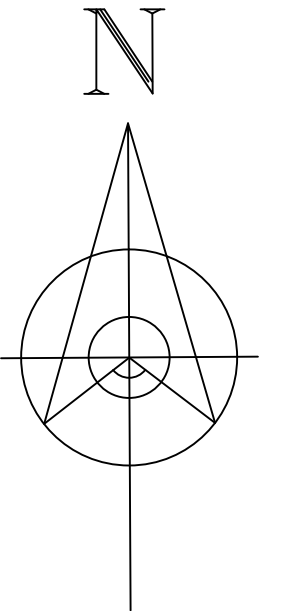

Address 172 Dragon Lane, L35				
Job Title Single storey side/rear ext.				
Drawing title Site Location Plan				
Chkd	Appvd	date	scale 1:1250/1: 500 © A3	drawn
DRAWING No			005	rev