

8 Bay 8 Charger. 1st row




Osprey Ltd
146-146B, 3 More London Riverside
Southwark, SE1 2RE

1:100
SCALE AT A3.


TL
DRAWN.

V2
REVISION.

28/03/22
DATE.

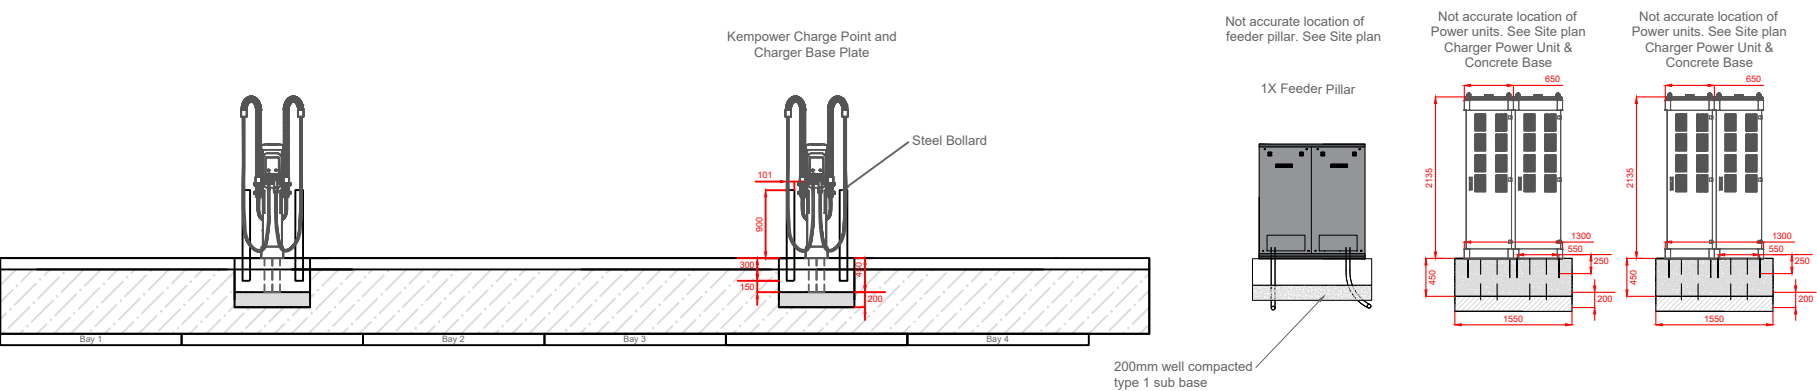

Front View (1:100)

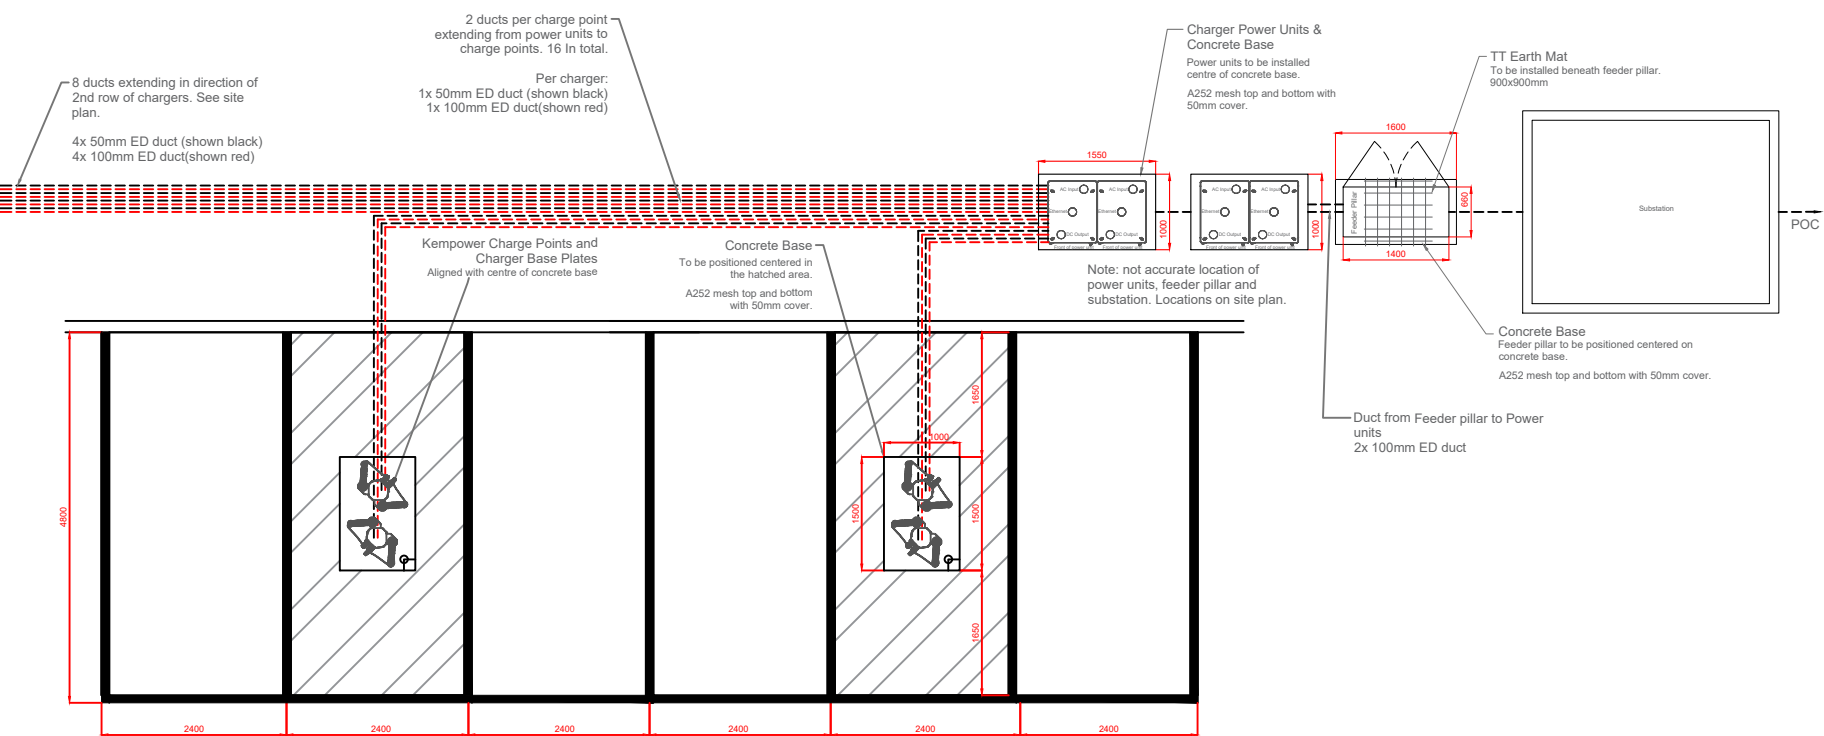

Top View (1:00)

